


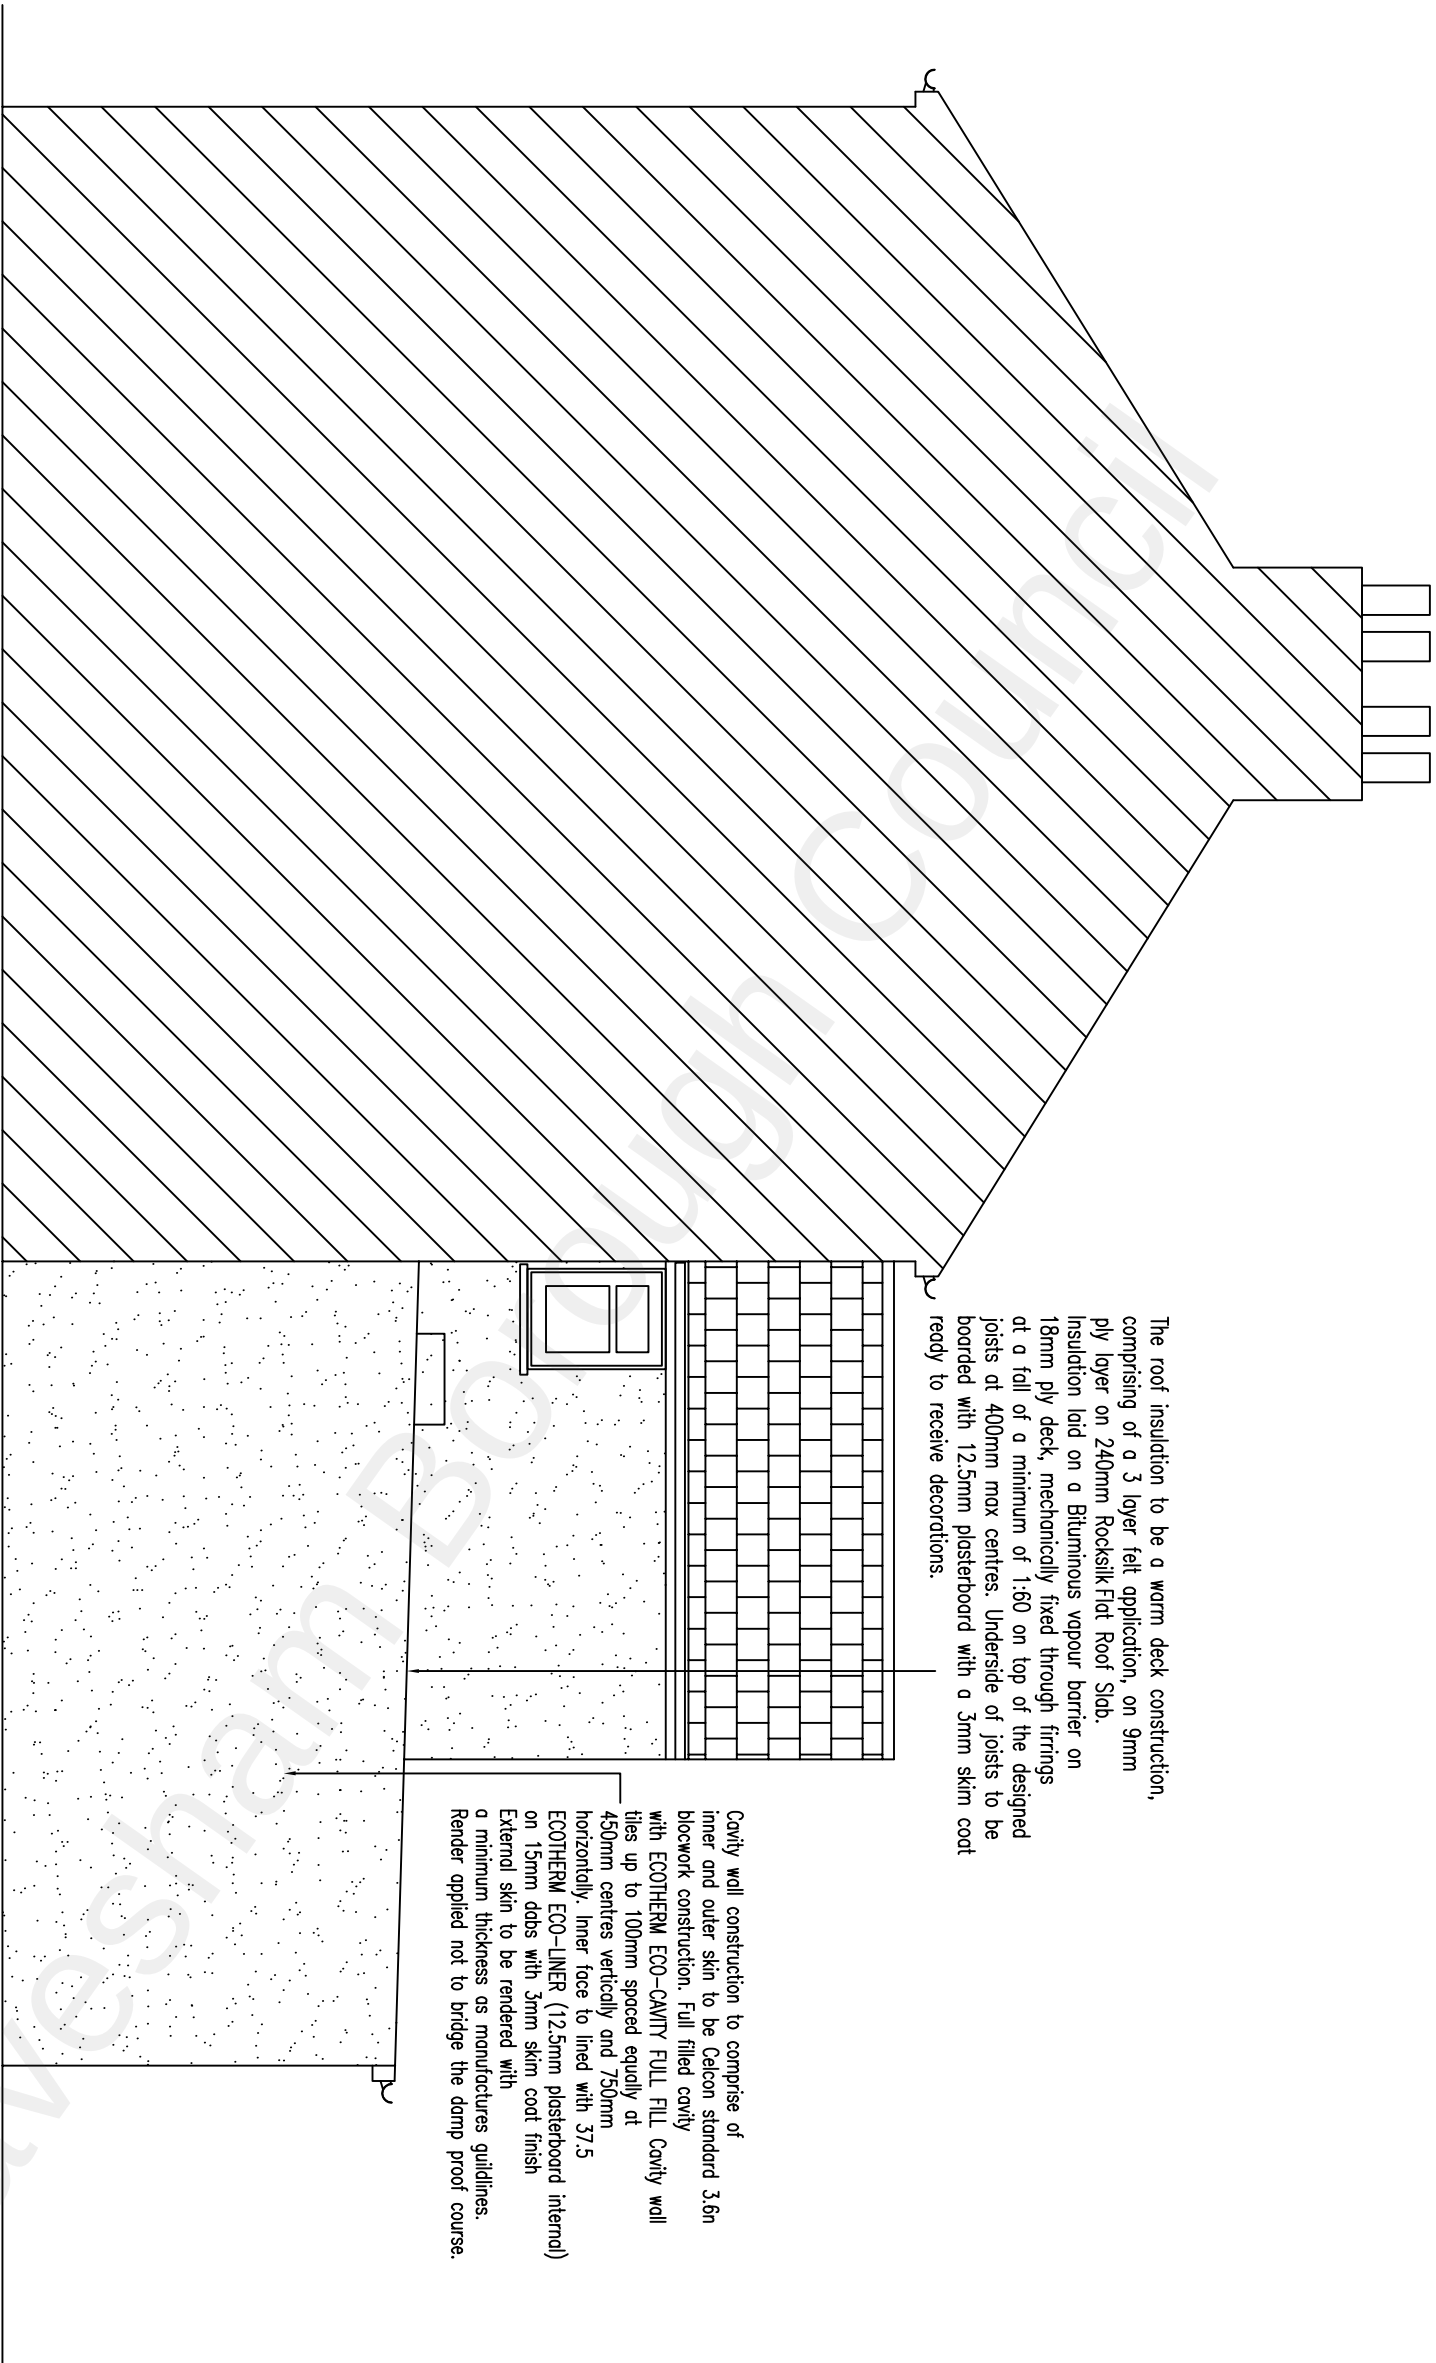

Client		Drawing Title		Revision	
Mr H Dhanda 15 Range Road Gravesend Kent DA12 2JR		Proposed Side Elevation		2187-014 00	
				Scale 1:50@A3 Date Dec 2021	
				Computer File No. Project No.	
				Drawn By Raj Bhatti Checked By	
				Coordinated By Approved By	
				This drawing is copyright and may not be reproduced or made use of unless expressly agreed by the Design Team All dimensions must be checked on site.	