


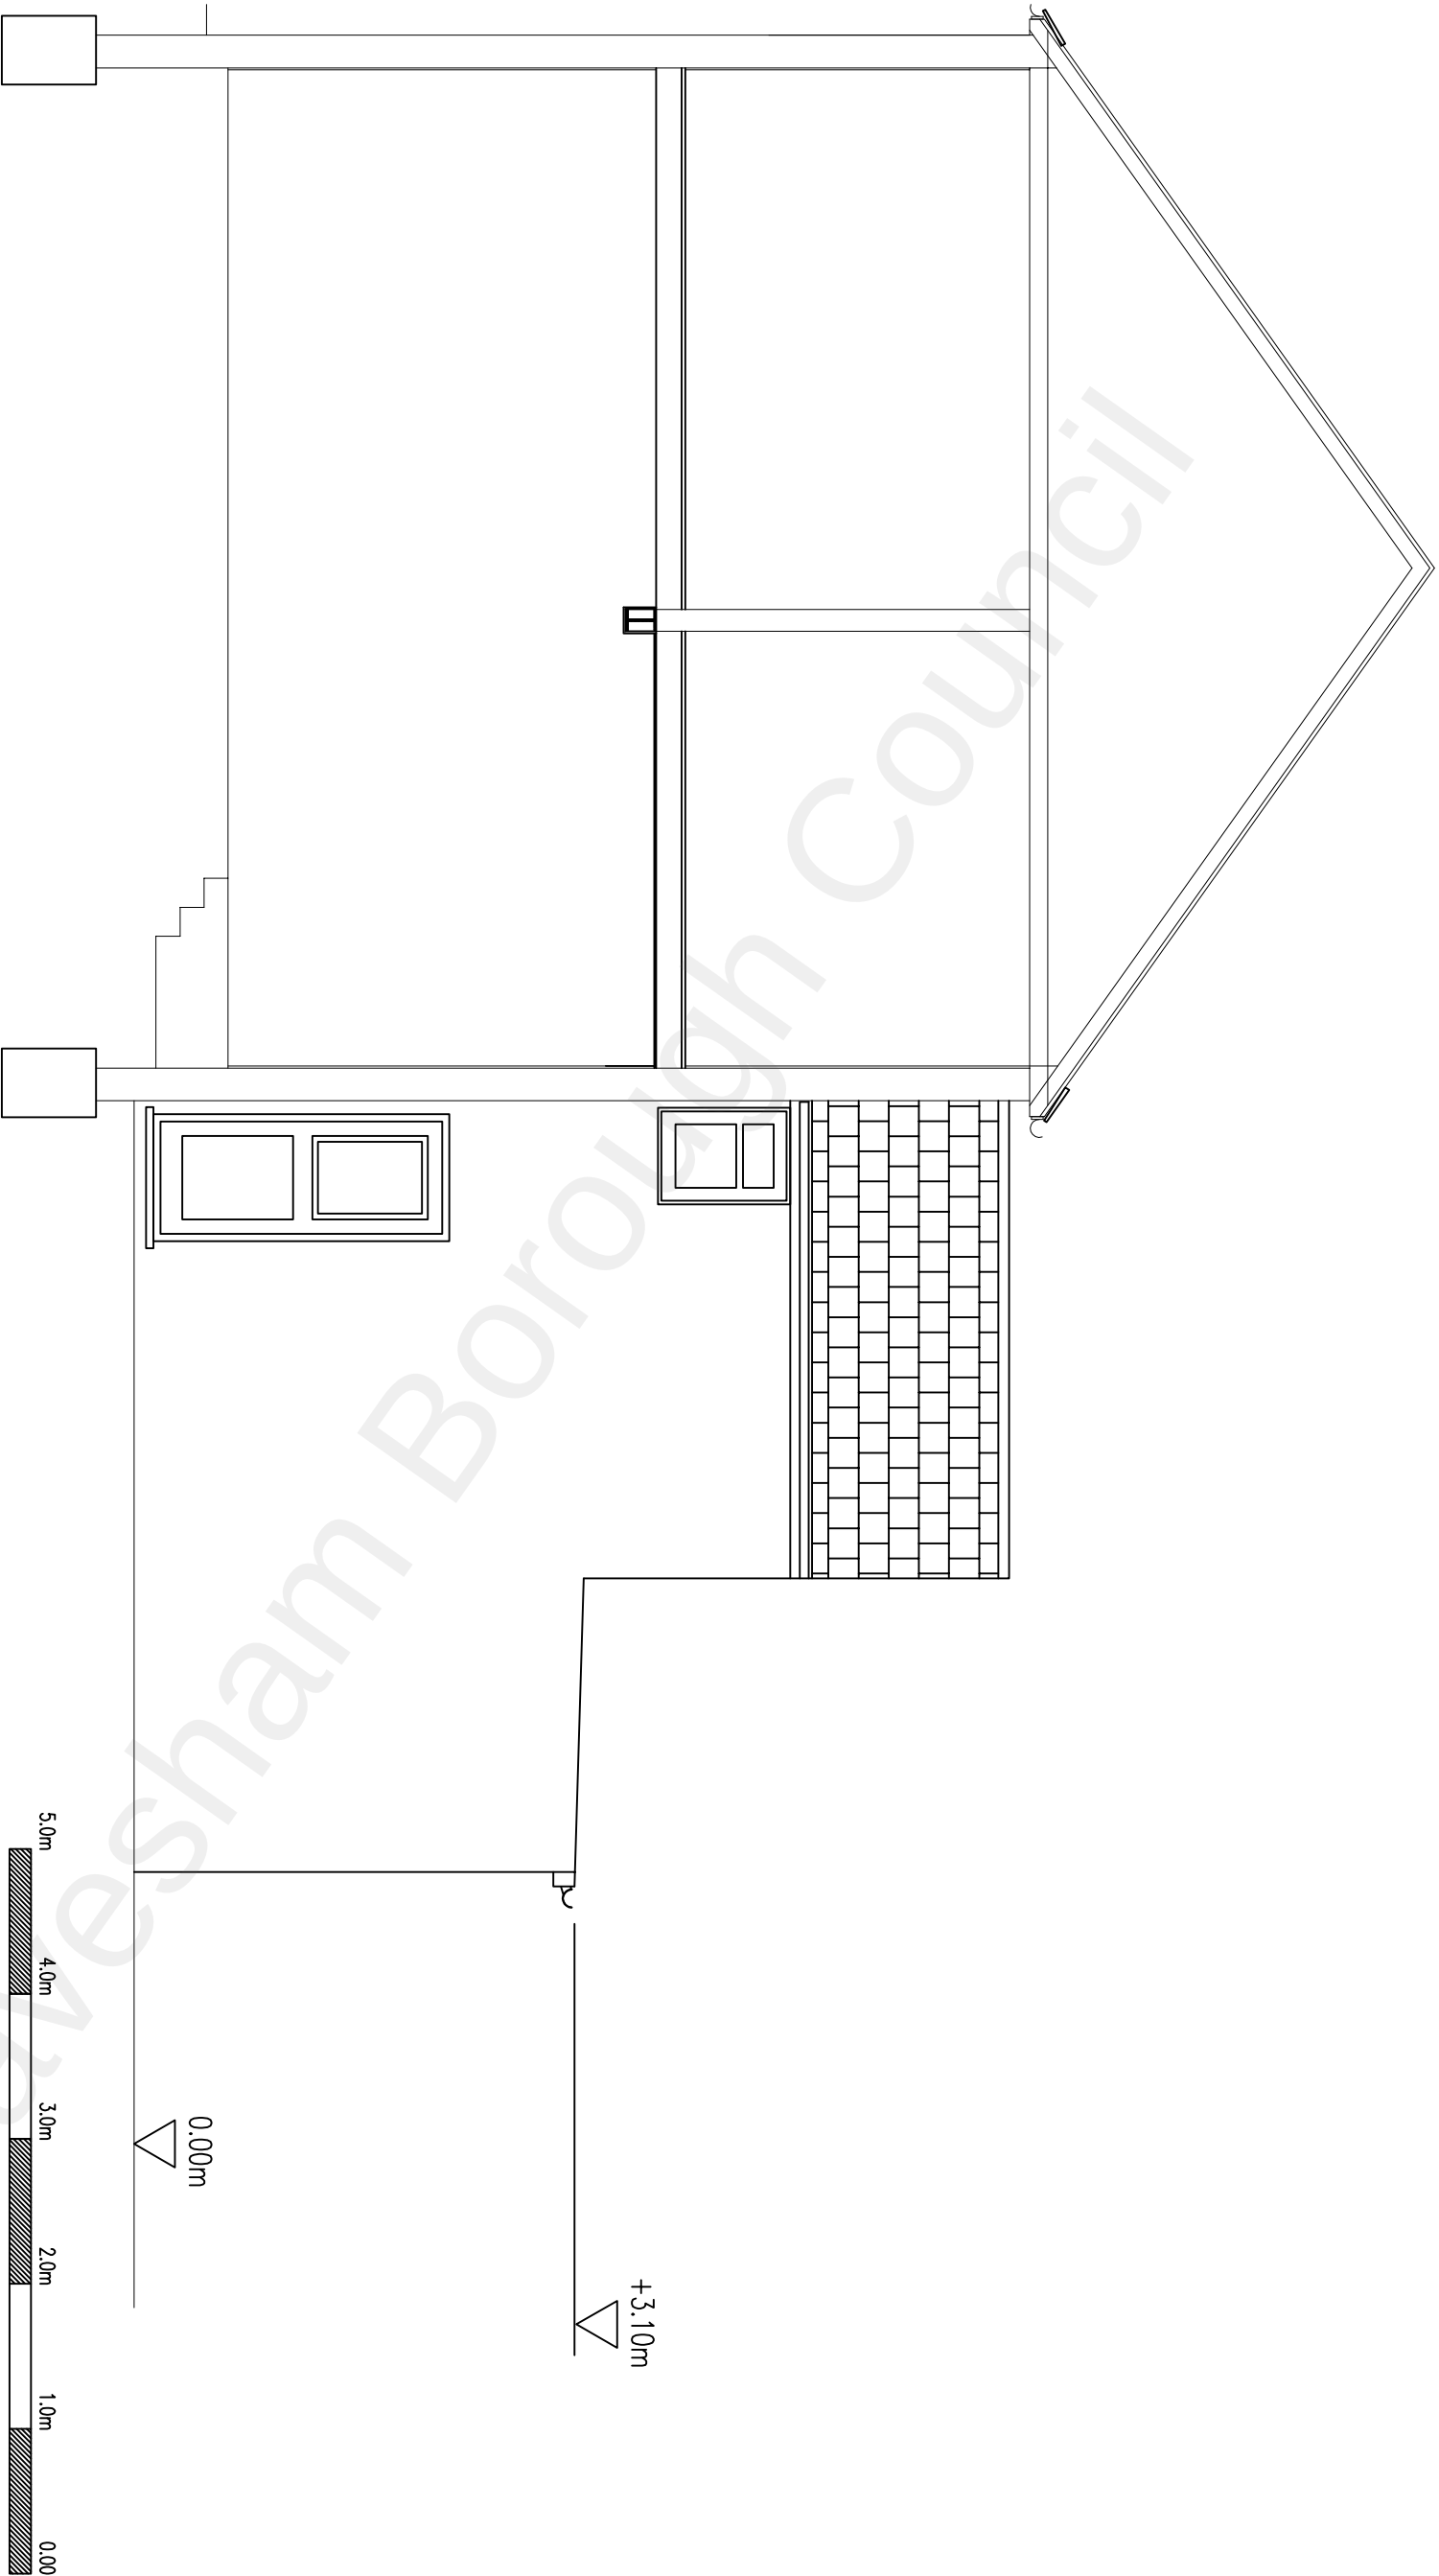

Existing Levels

		Client		Drawing Title		Drawing No.		Revision	
		Mr H Dhanda 15 Range Road Gravesend Kent DA12 2JR		Existing Levels		2187-017		00	
						</			