




This drawing remains the Copyright
of the architects and may not be
reproduced in whole or in part
without their written permission

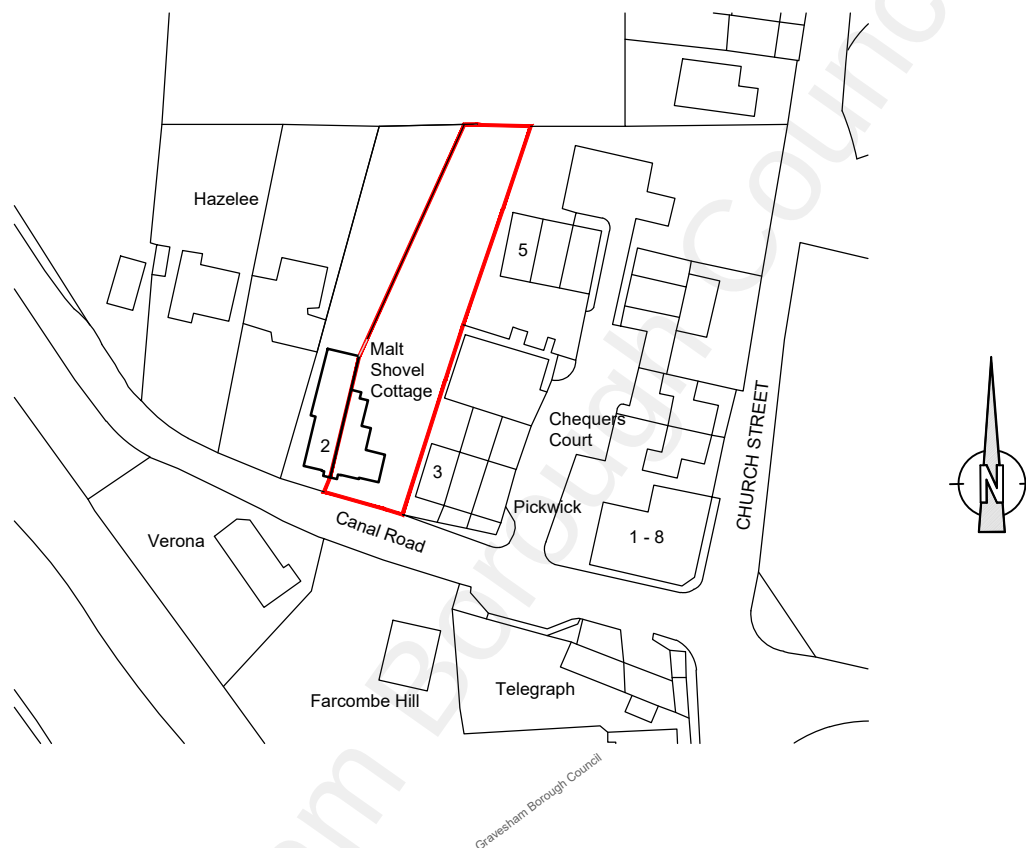

Scale 1:1250

 DAC Architects 21 Stone Street, Gravesend, Kent, DA11 0NP Tel: 01474 566996 Fax: 01474 320374 Design@DACarchitects.co.uk	CLIENT Mr & Mrs Scholl	SCALE 1:1250	DATE 25/08/21
	PROJECT Malt Shovel Cottage, Canal Road, Higham.	DRAWN BY LDM	
	TITLE Site Location	PROJECT NO. 5321	DRAWING No. REVISION P-01