


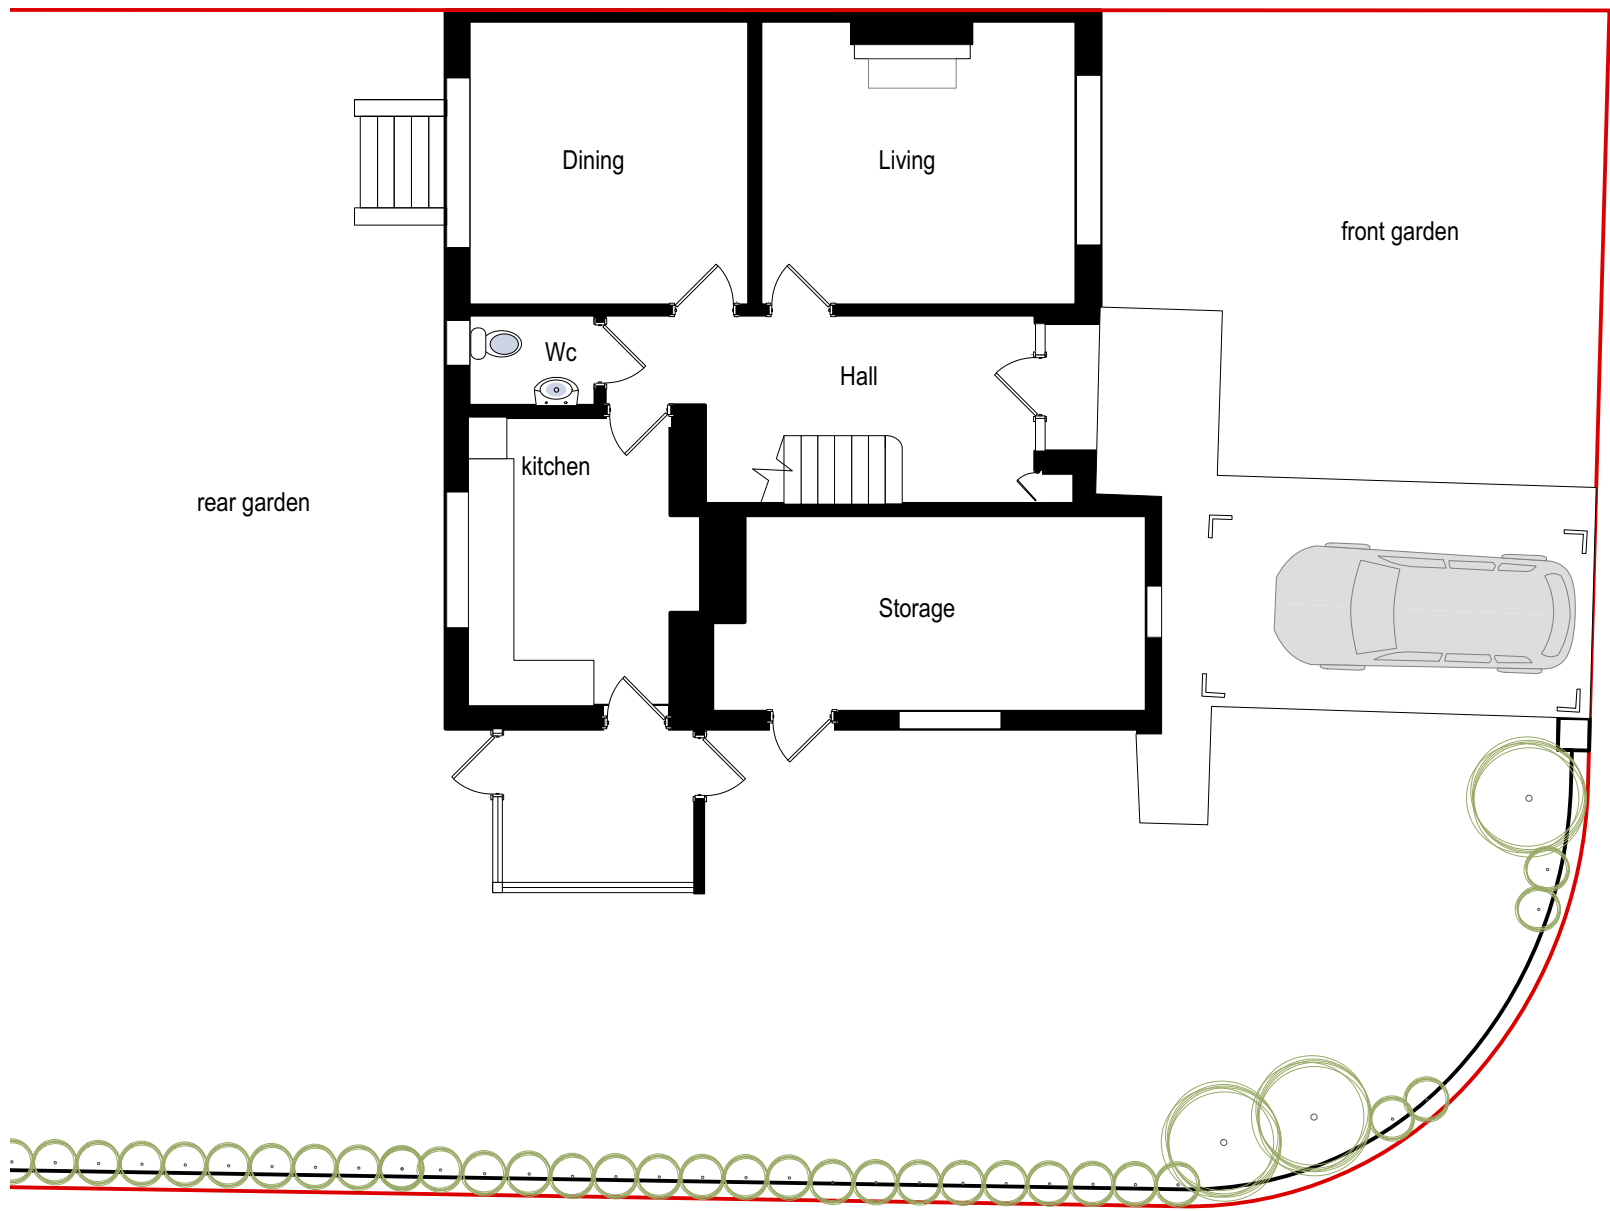


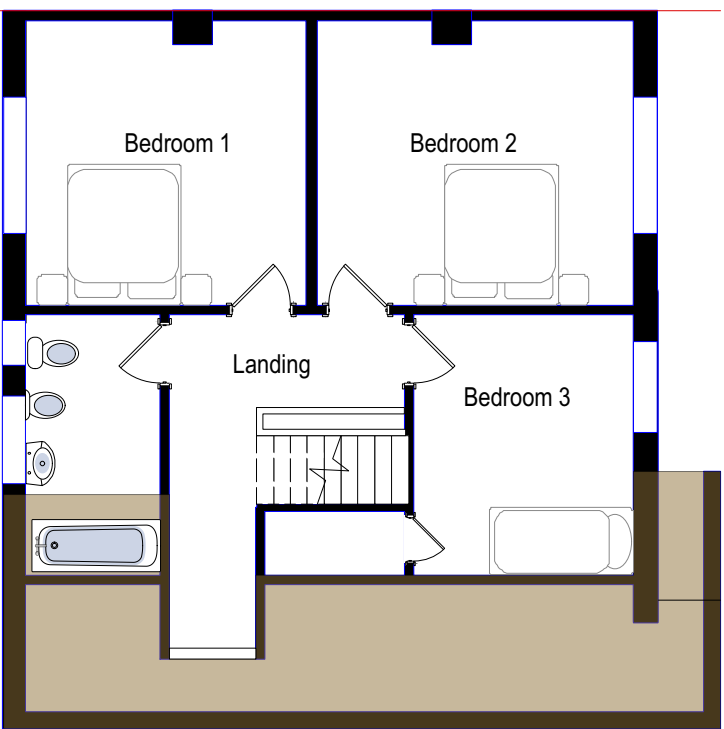



Existing Ground Floor Plan @ 1:100

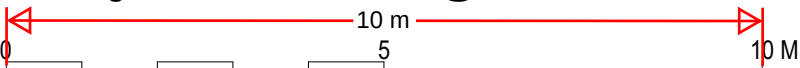

Existing First Floor Plan @ 1:100

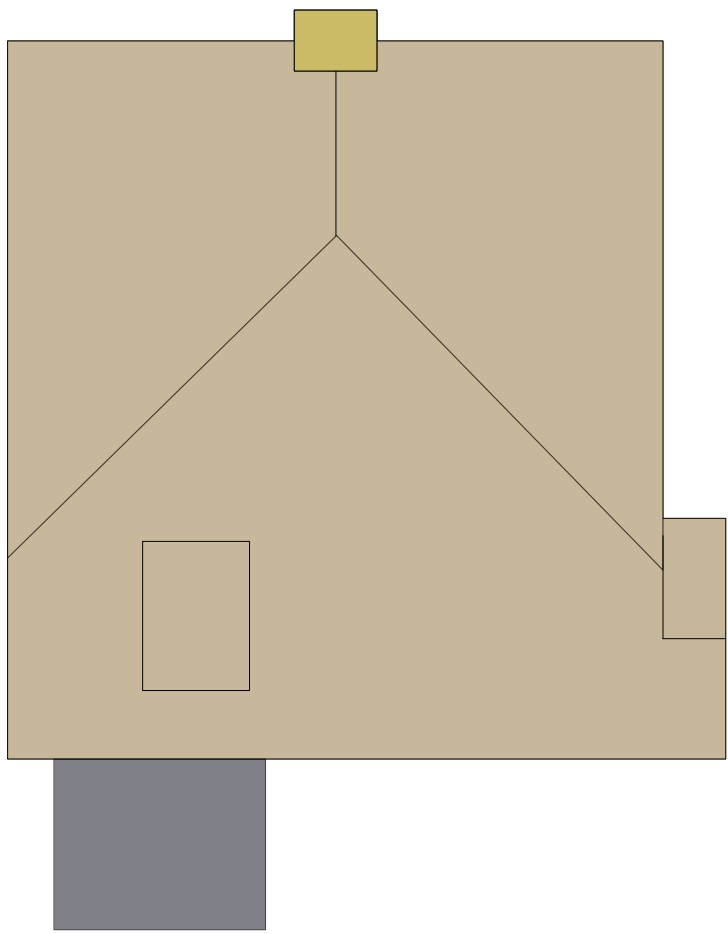

Existing Roof Plan @ 1:100

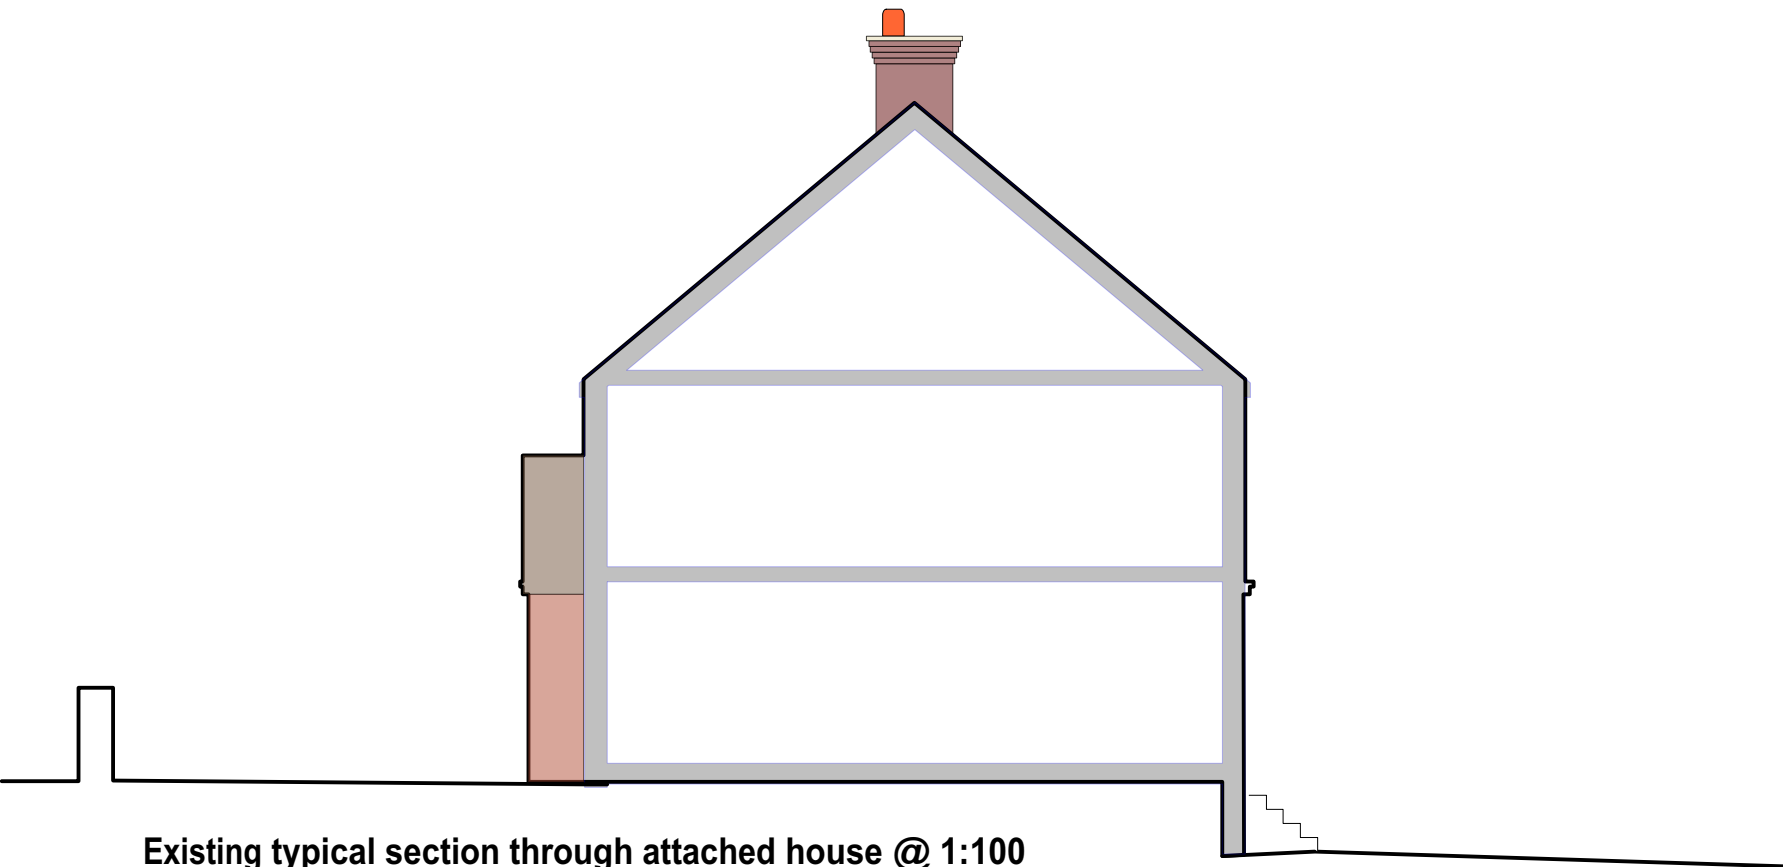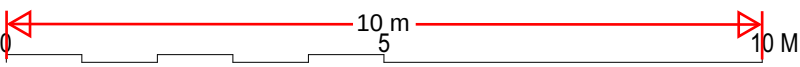

Existing typical section through attached house @ 1:100