




Existing North-East (front) elevation facing read street @ 1:100

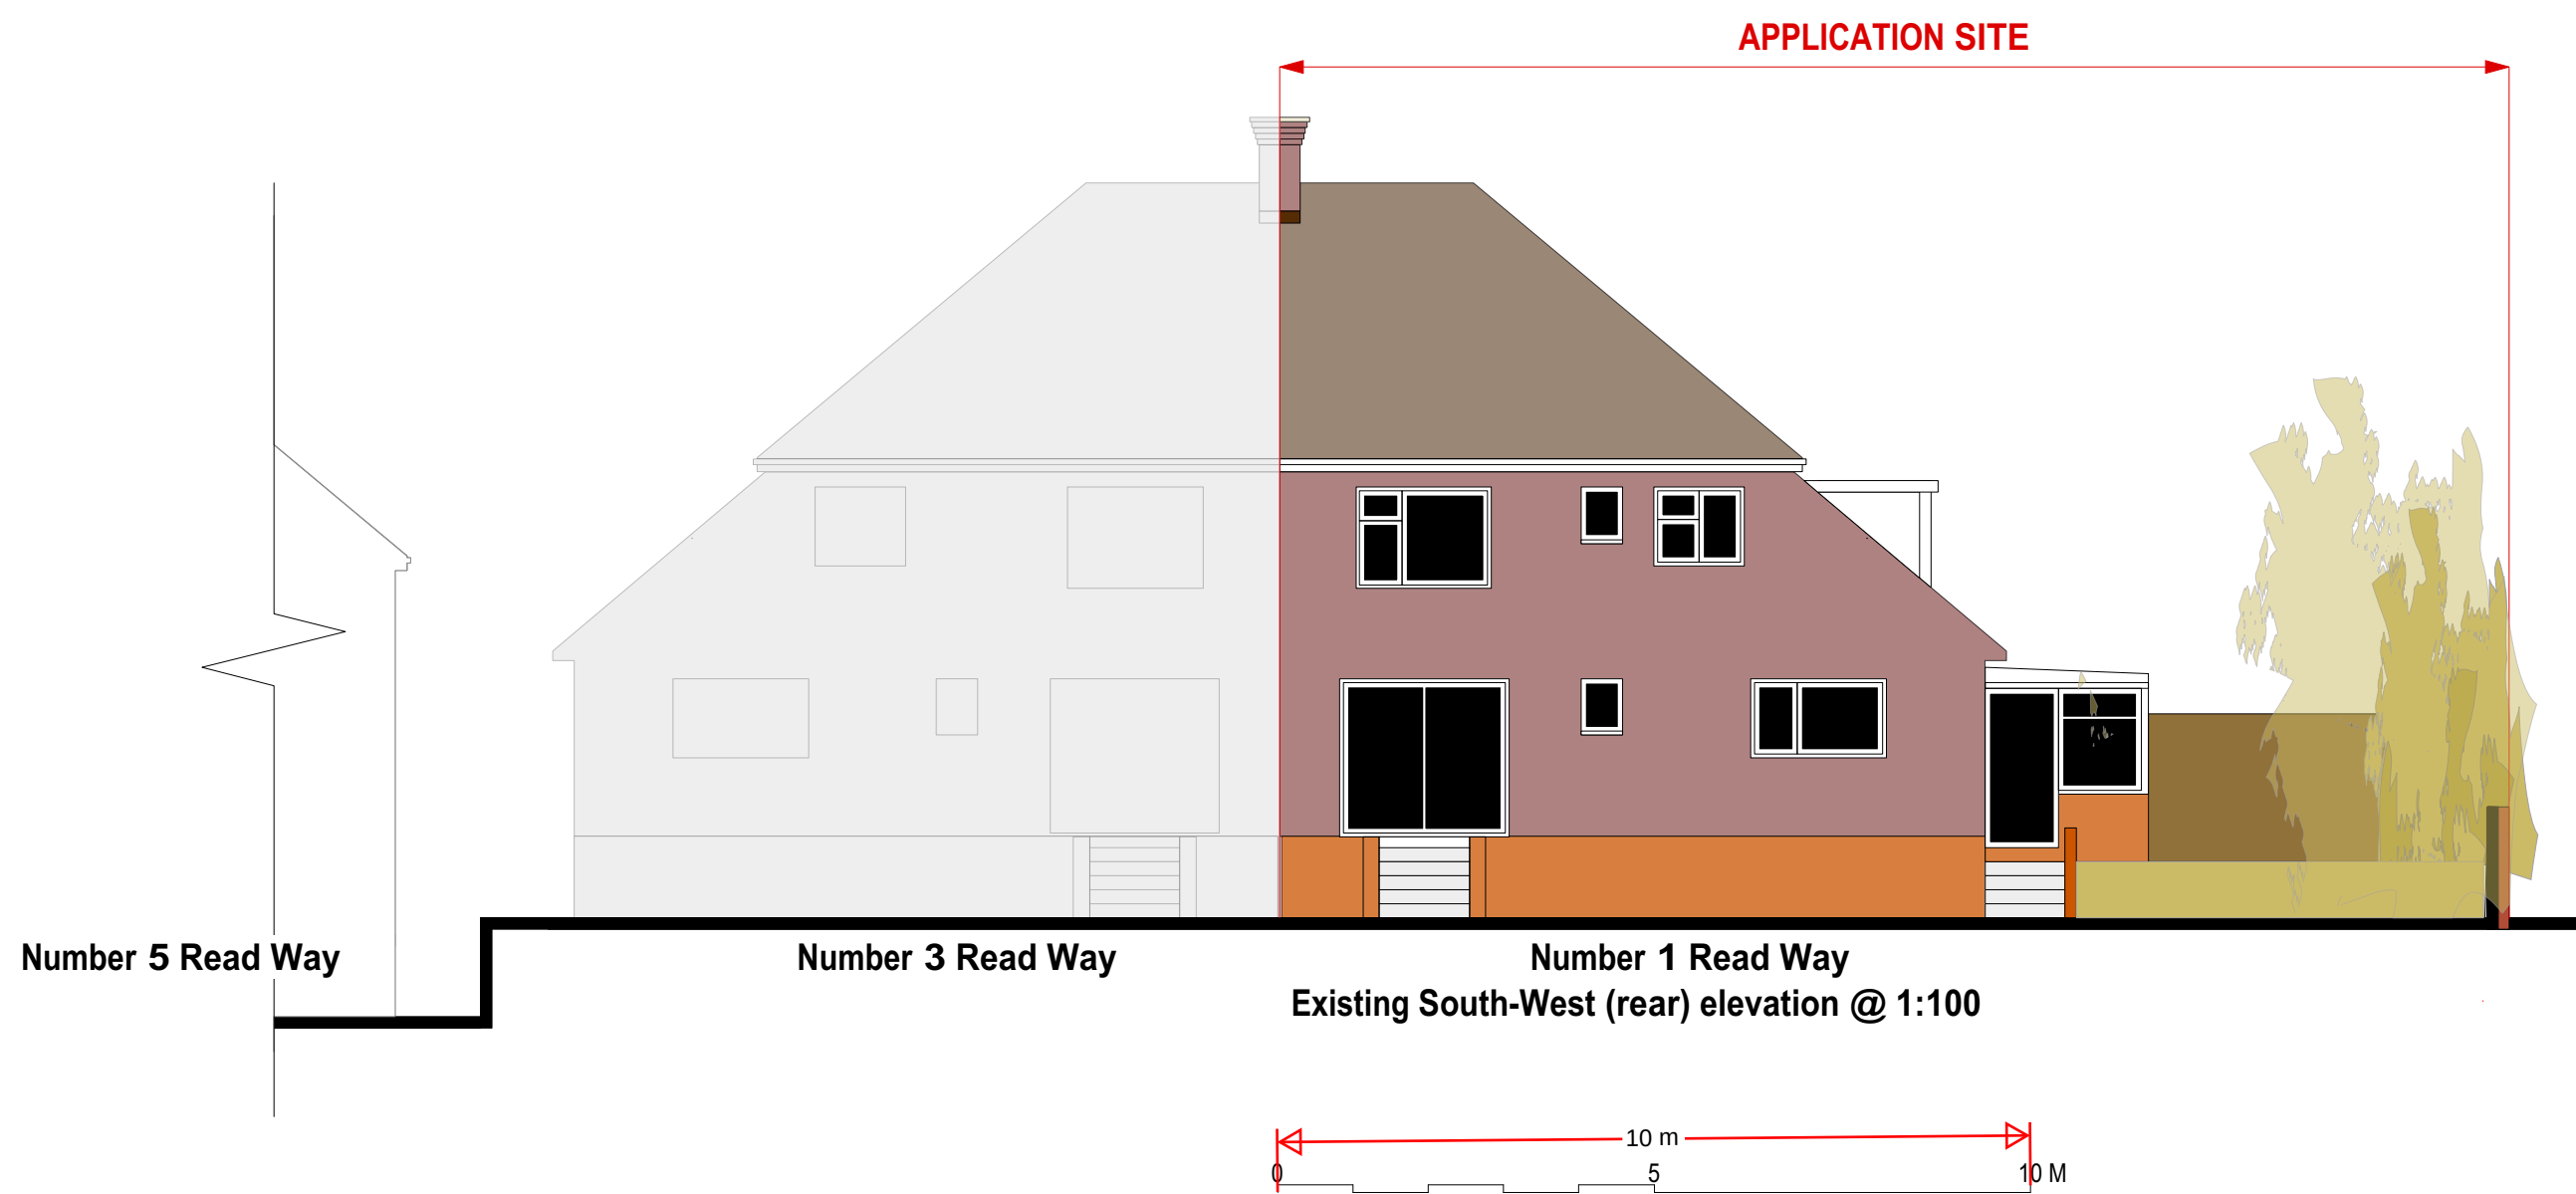

Existing South-West (rear) elevation @ 1:100



Existing South-East (flank) elevation @ 1:100