


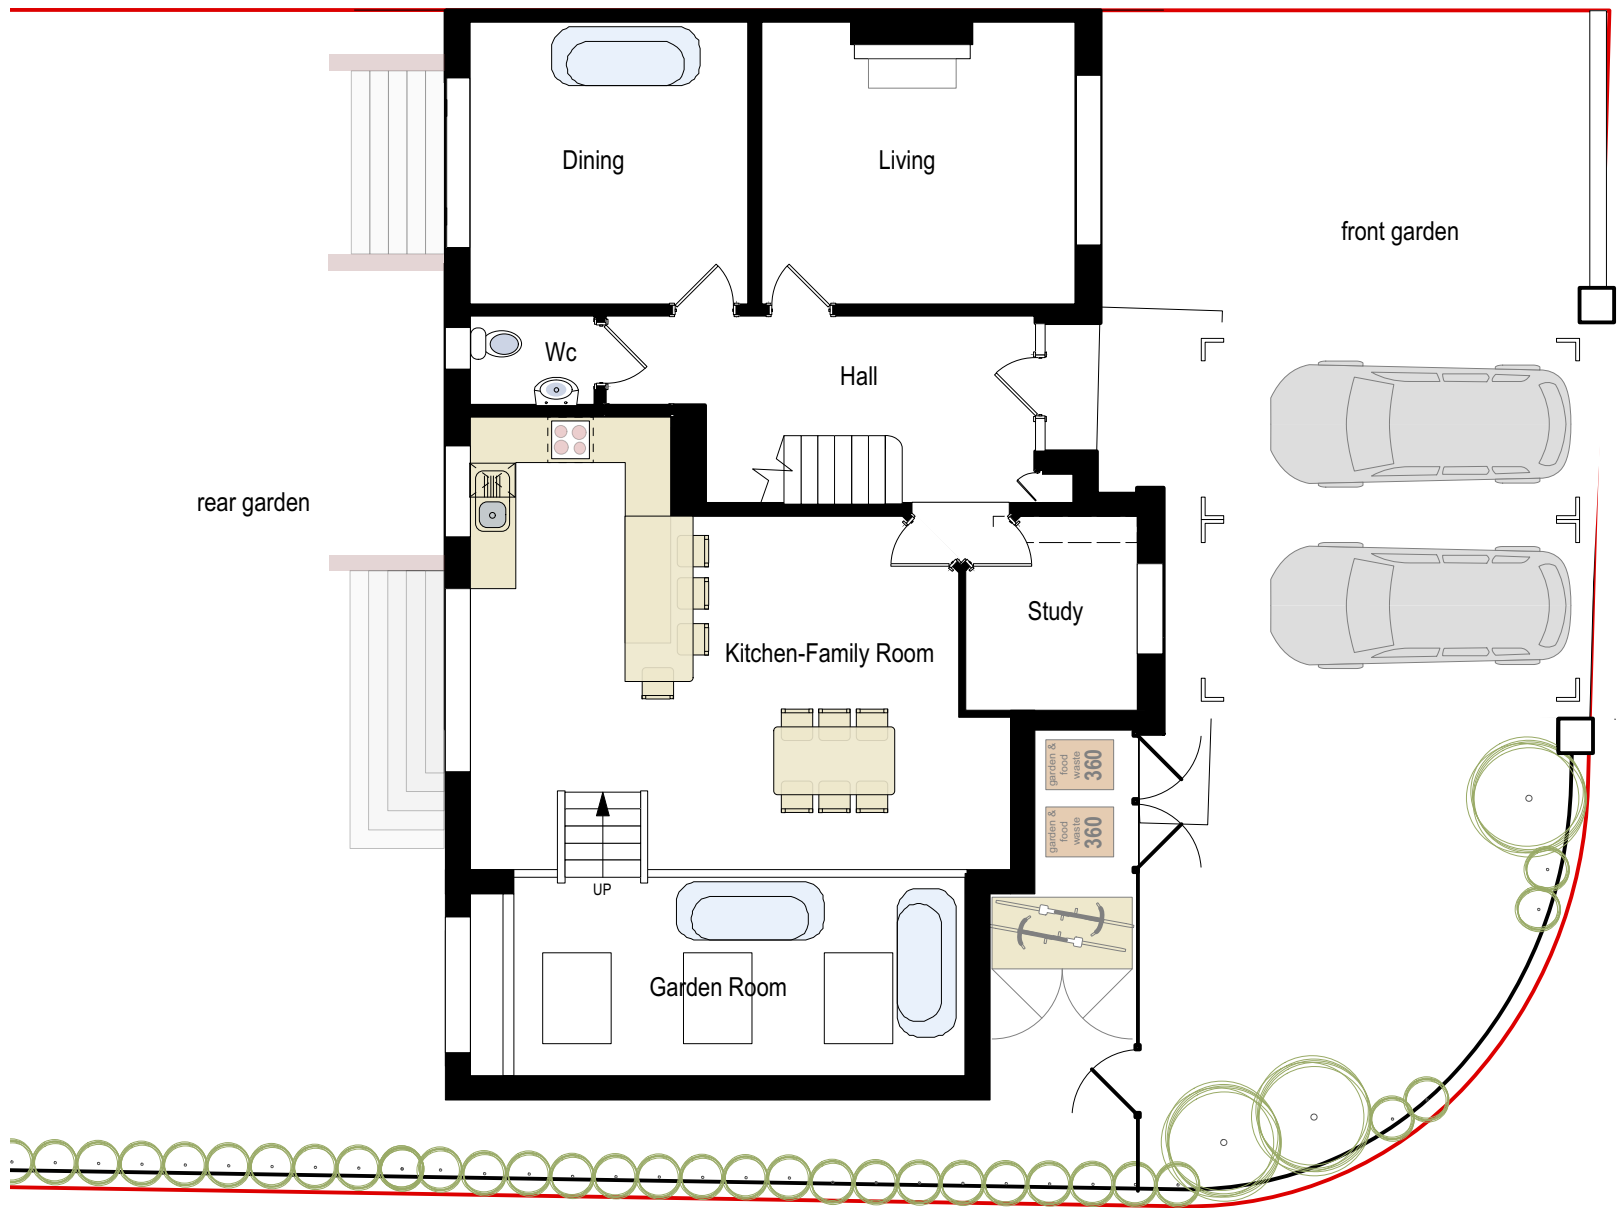


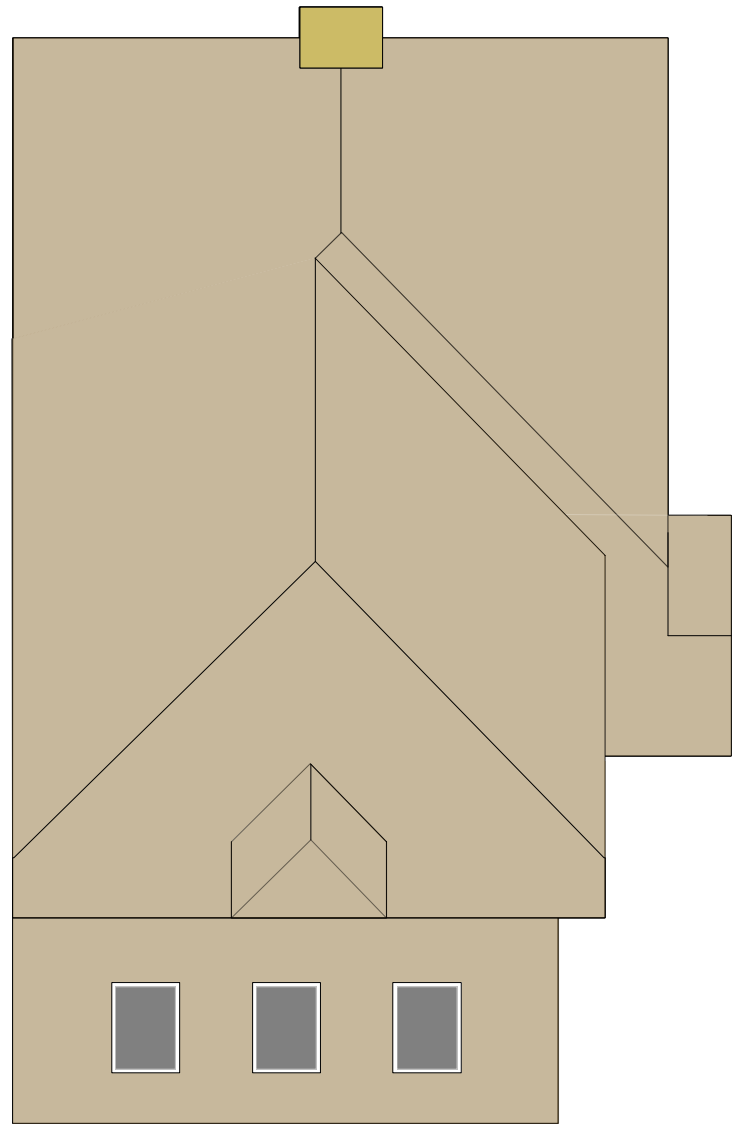


Proposed Ground Floor Plan @ 1:100

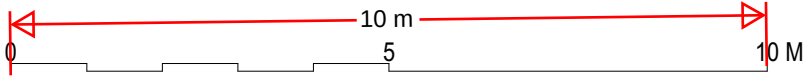

Proposed Roof Plan @ 1:100

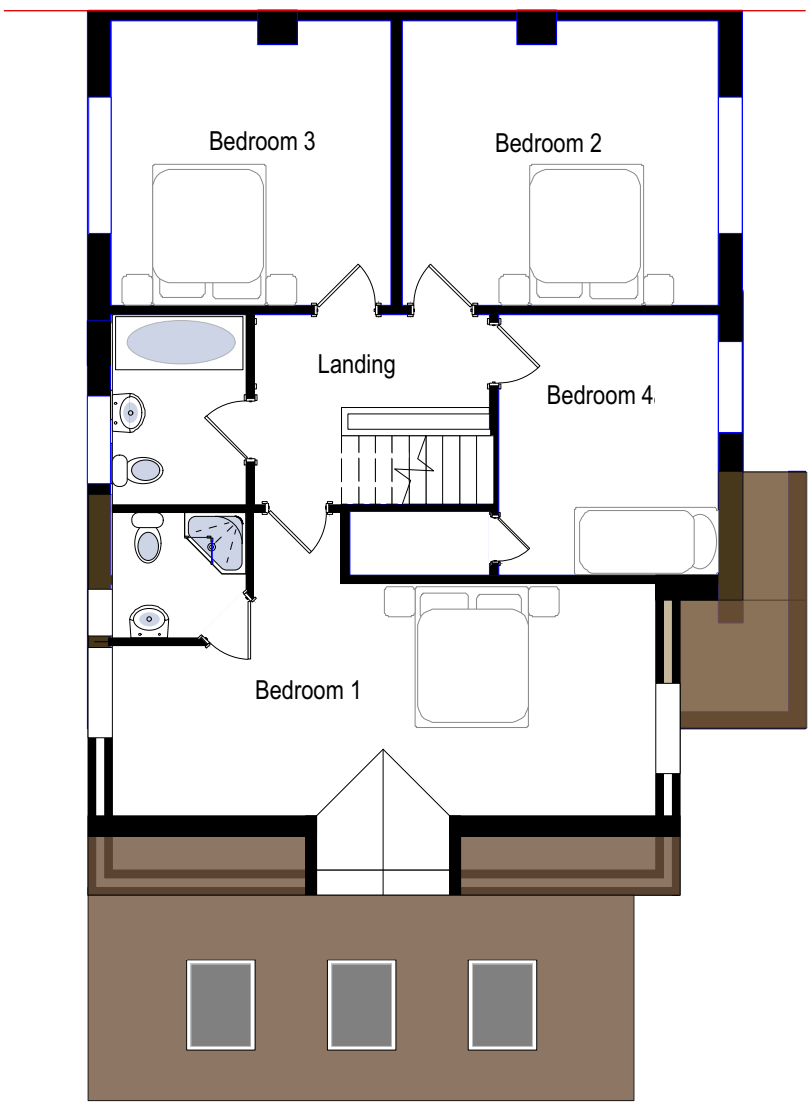

Proposed First Floor Plan @ 1:100

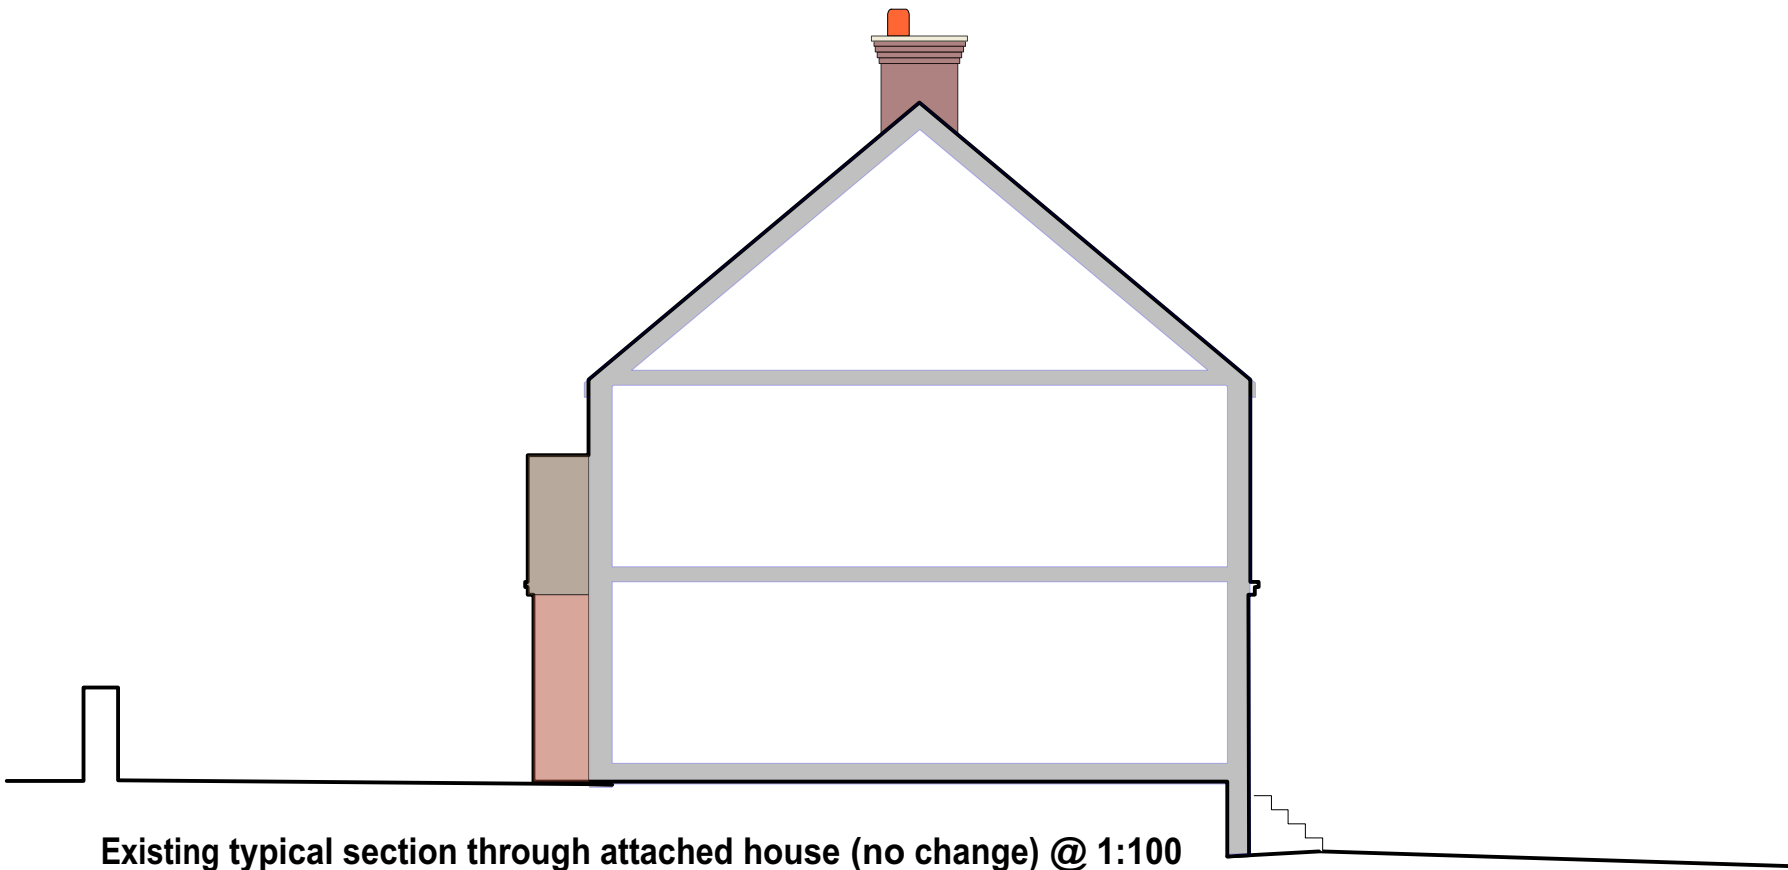

Existing typical section through attached house (no change) @ 1:100