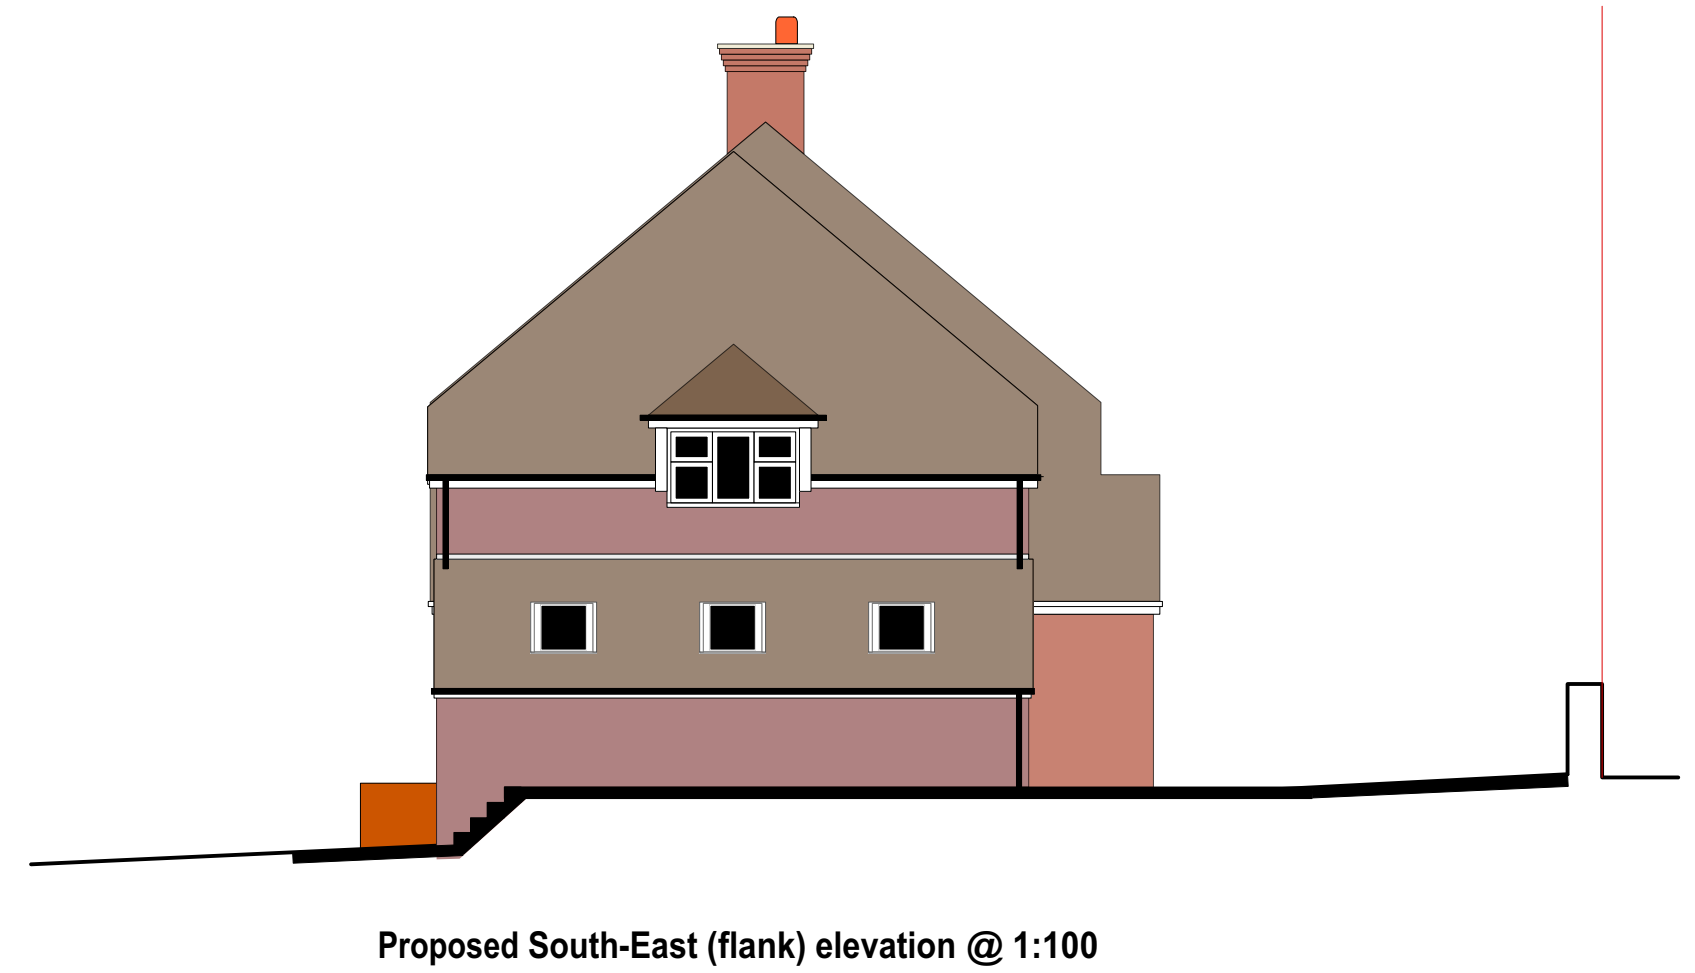
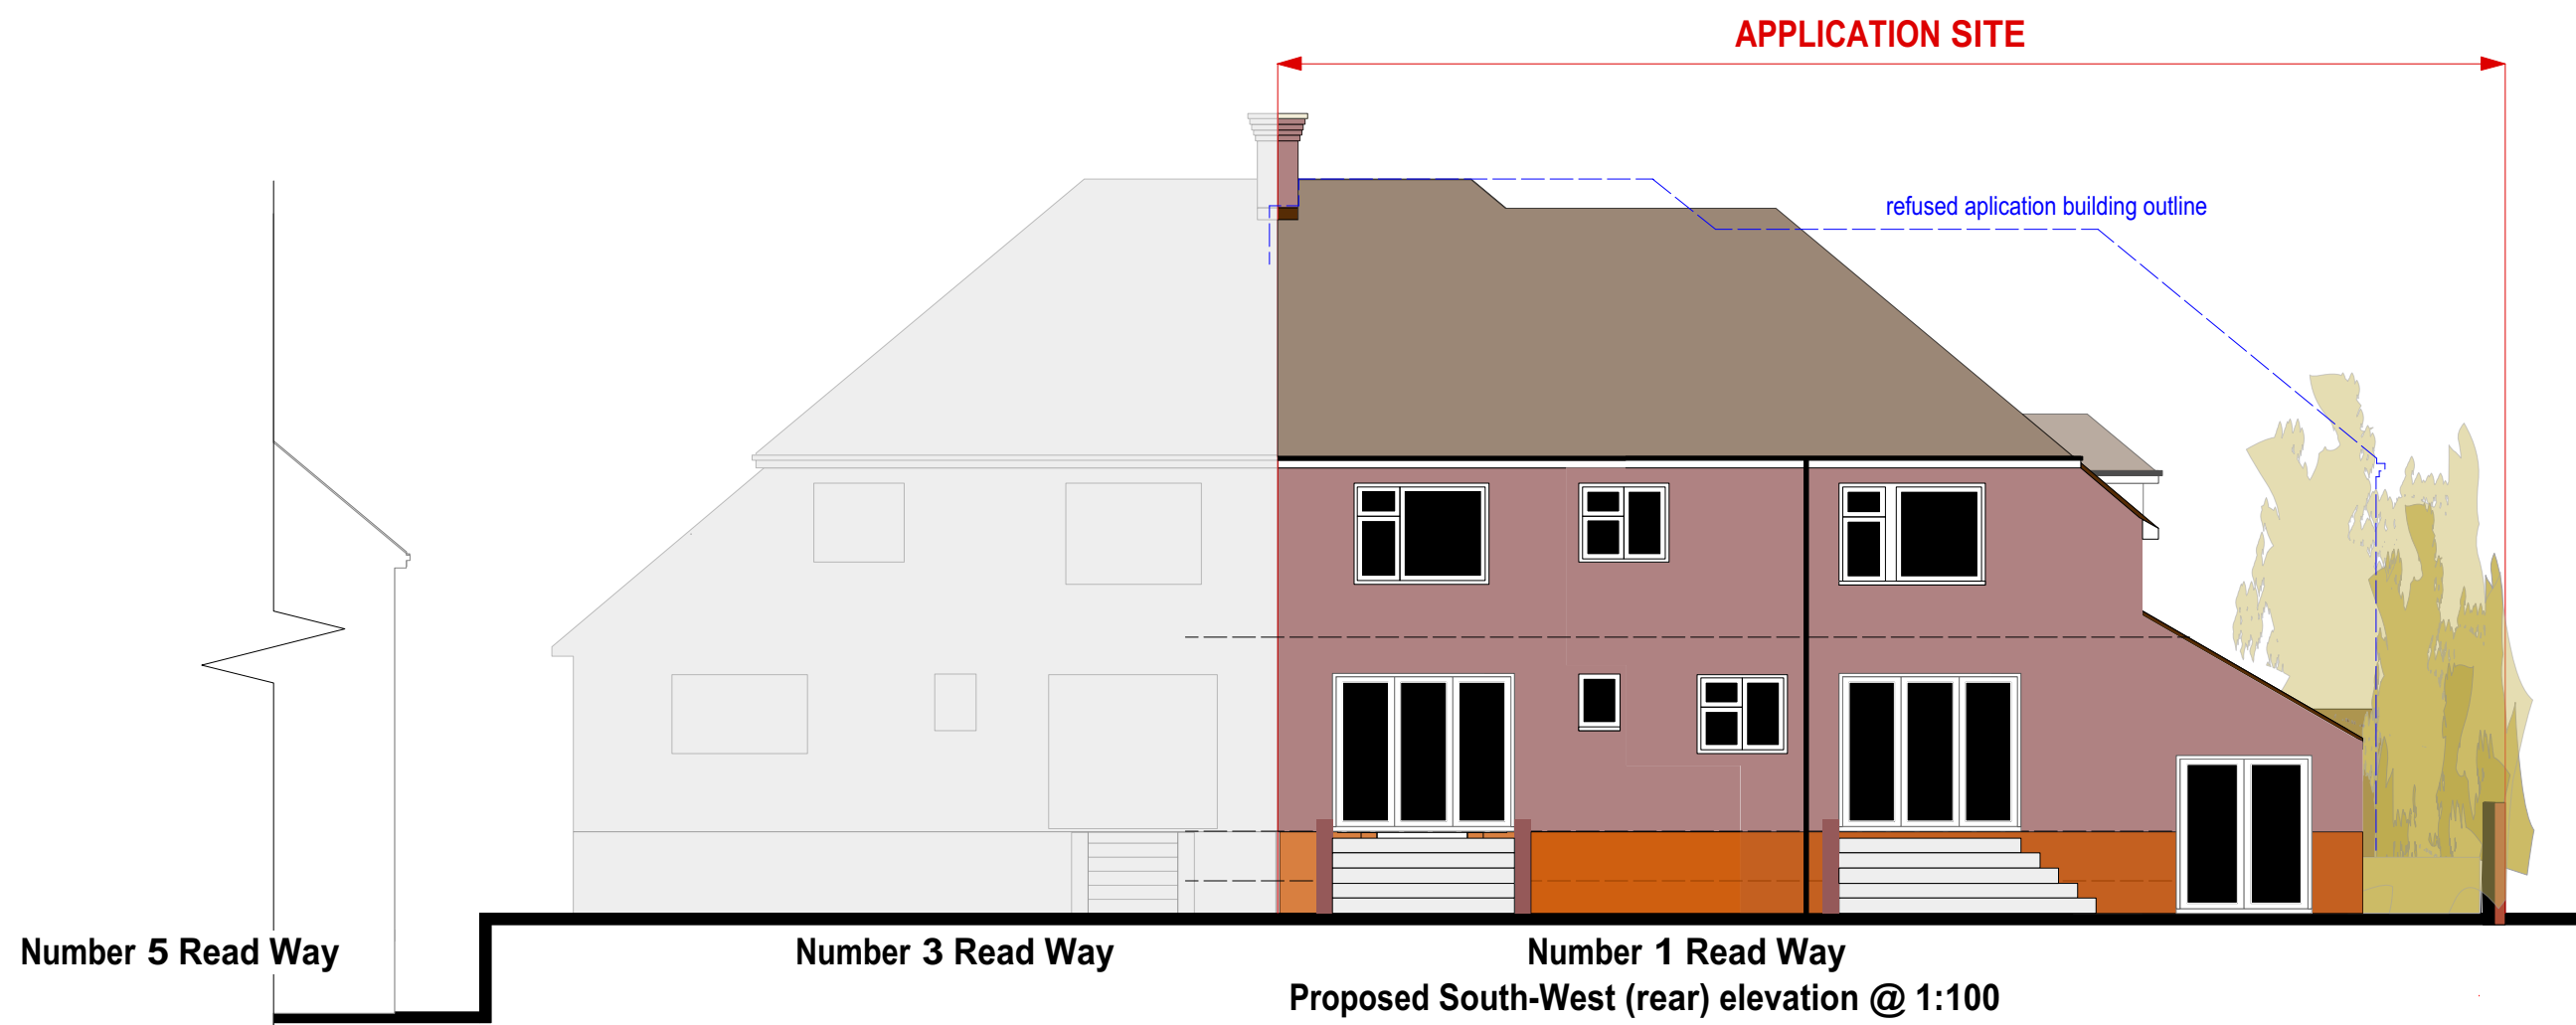


CLIENT	Steve Smith		
PROJECT	1 Read Way Gravesend DA12 5TQ		
TITLE	PROPOSED ELEVATIONS (SHEET 1 OF 2)		
SCALE;	see plans on A2	DATE;	Oct 2023
DRAWING NUMBER	21-30-08	DWN;	CV