
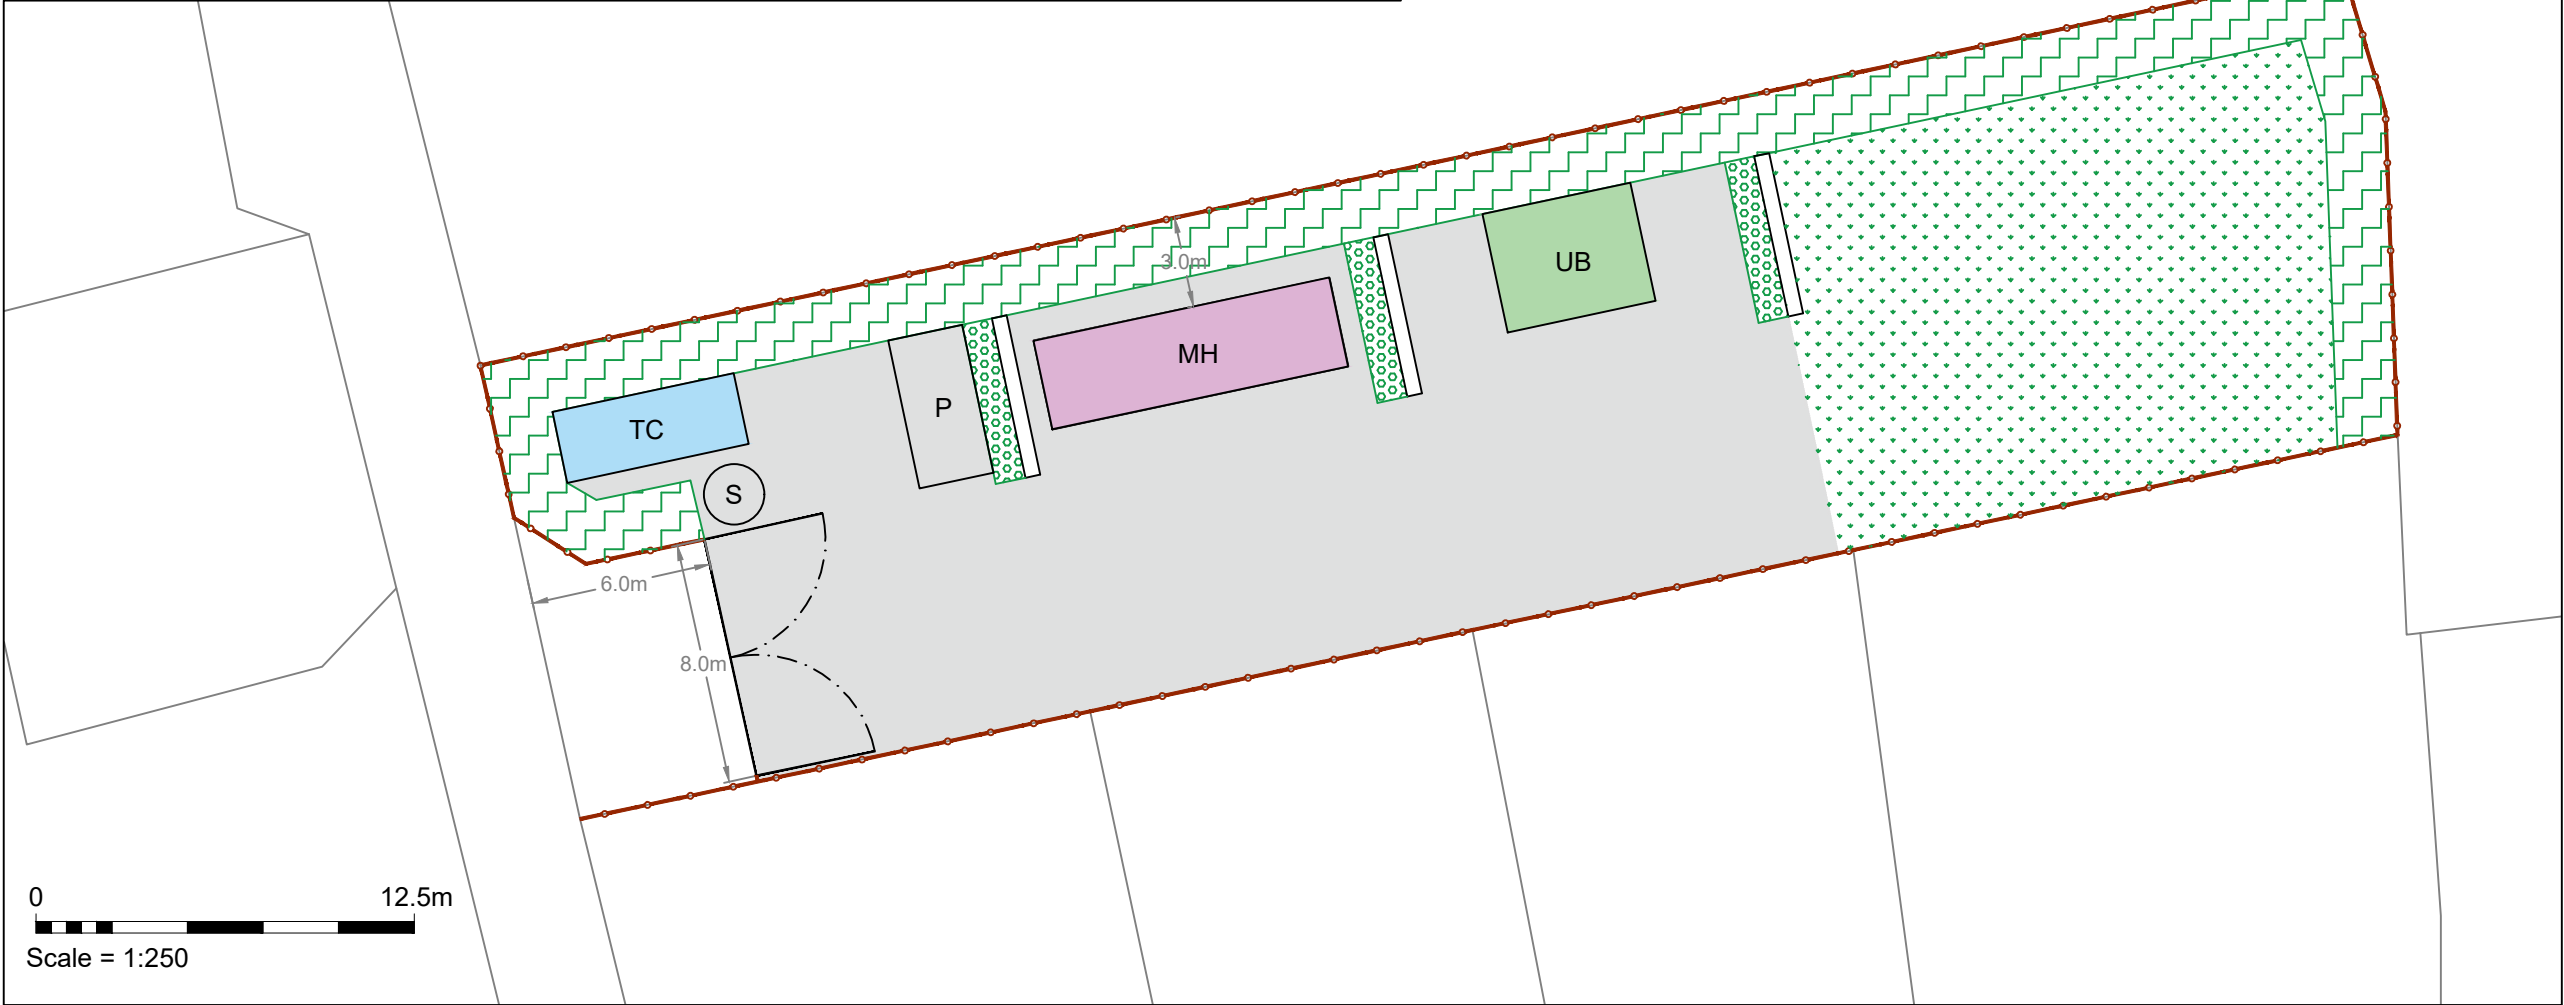


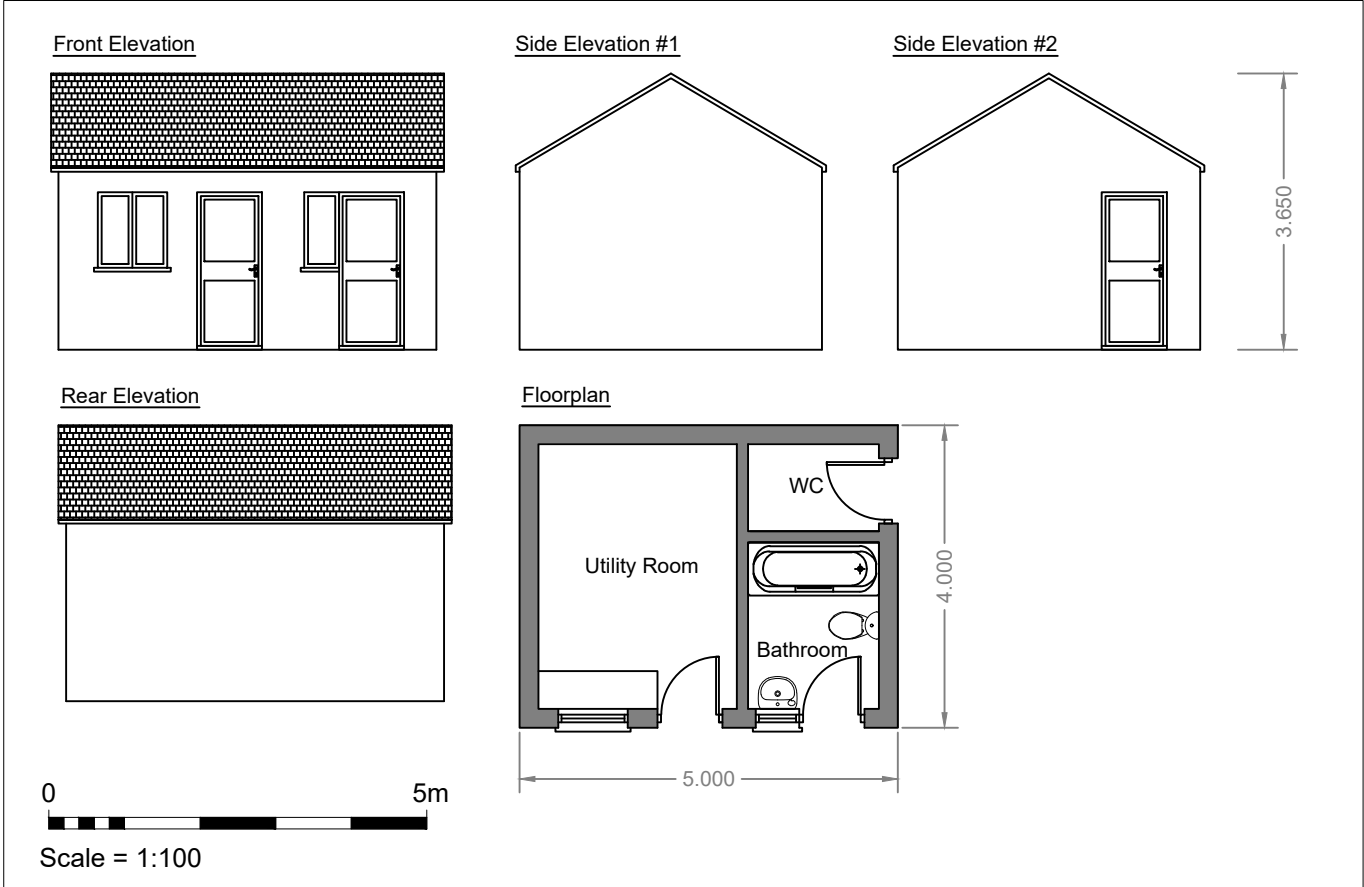

- Notes:**
- Application Red Line Boundary
 - Hardstanding
 - Touring Caravan
 - Mobile Home
 - Utility Block
 - Landscaping
 - Wildlife/Grassed Area
 - Proposed Hedgerow
 - Septic Tank
 - Parking
 - Gates
 - Post and Rail Fence
 - Retaining Fence

Revision Notes:

A - Layout amended
B - Gates set back to 6m and septic tank relocated

PROJECT:	Land of Heron Hill Lane, Meopham, Gravesend	
TITLE:	Proposed Block Layout and Elevations	
CLIENT:	Rebecca Ali	
DWG REF:	T1068-002	REV: B
SCALE:	As Shown	
DRAWN BY:	BL	