


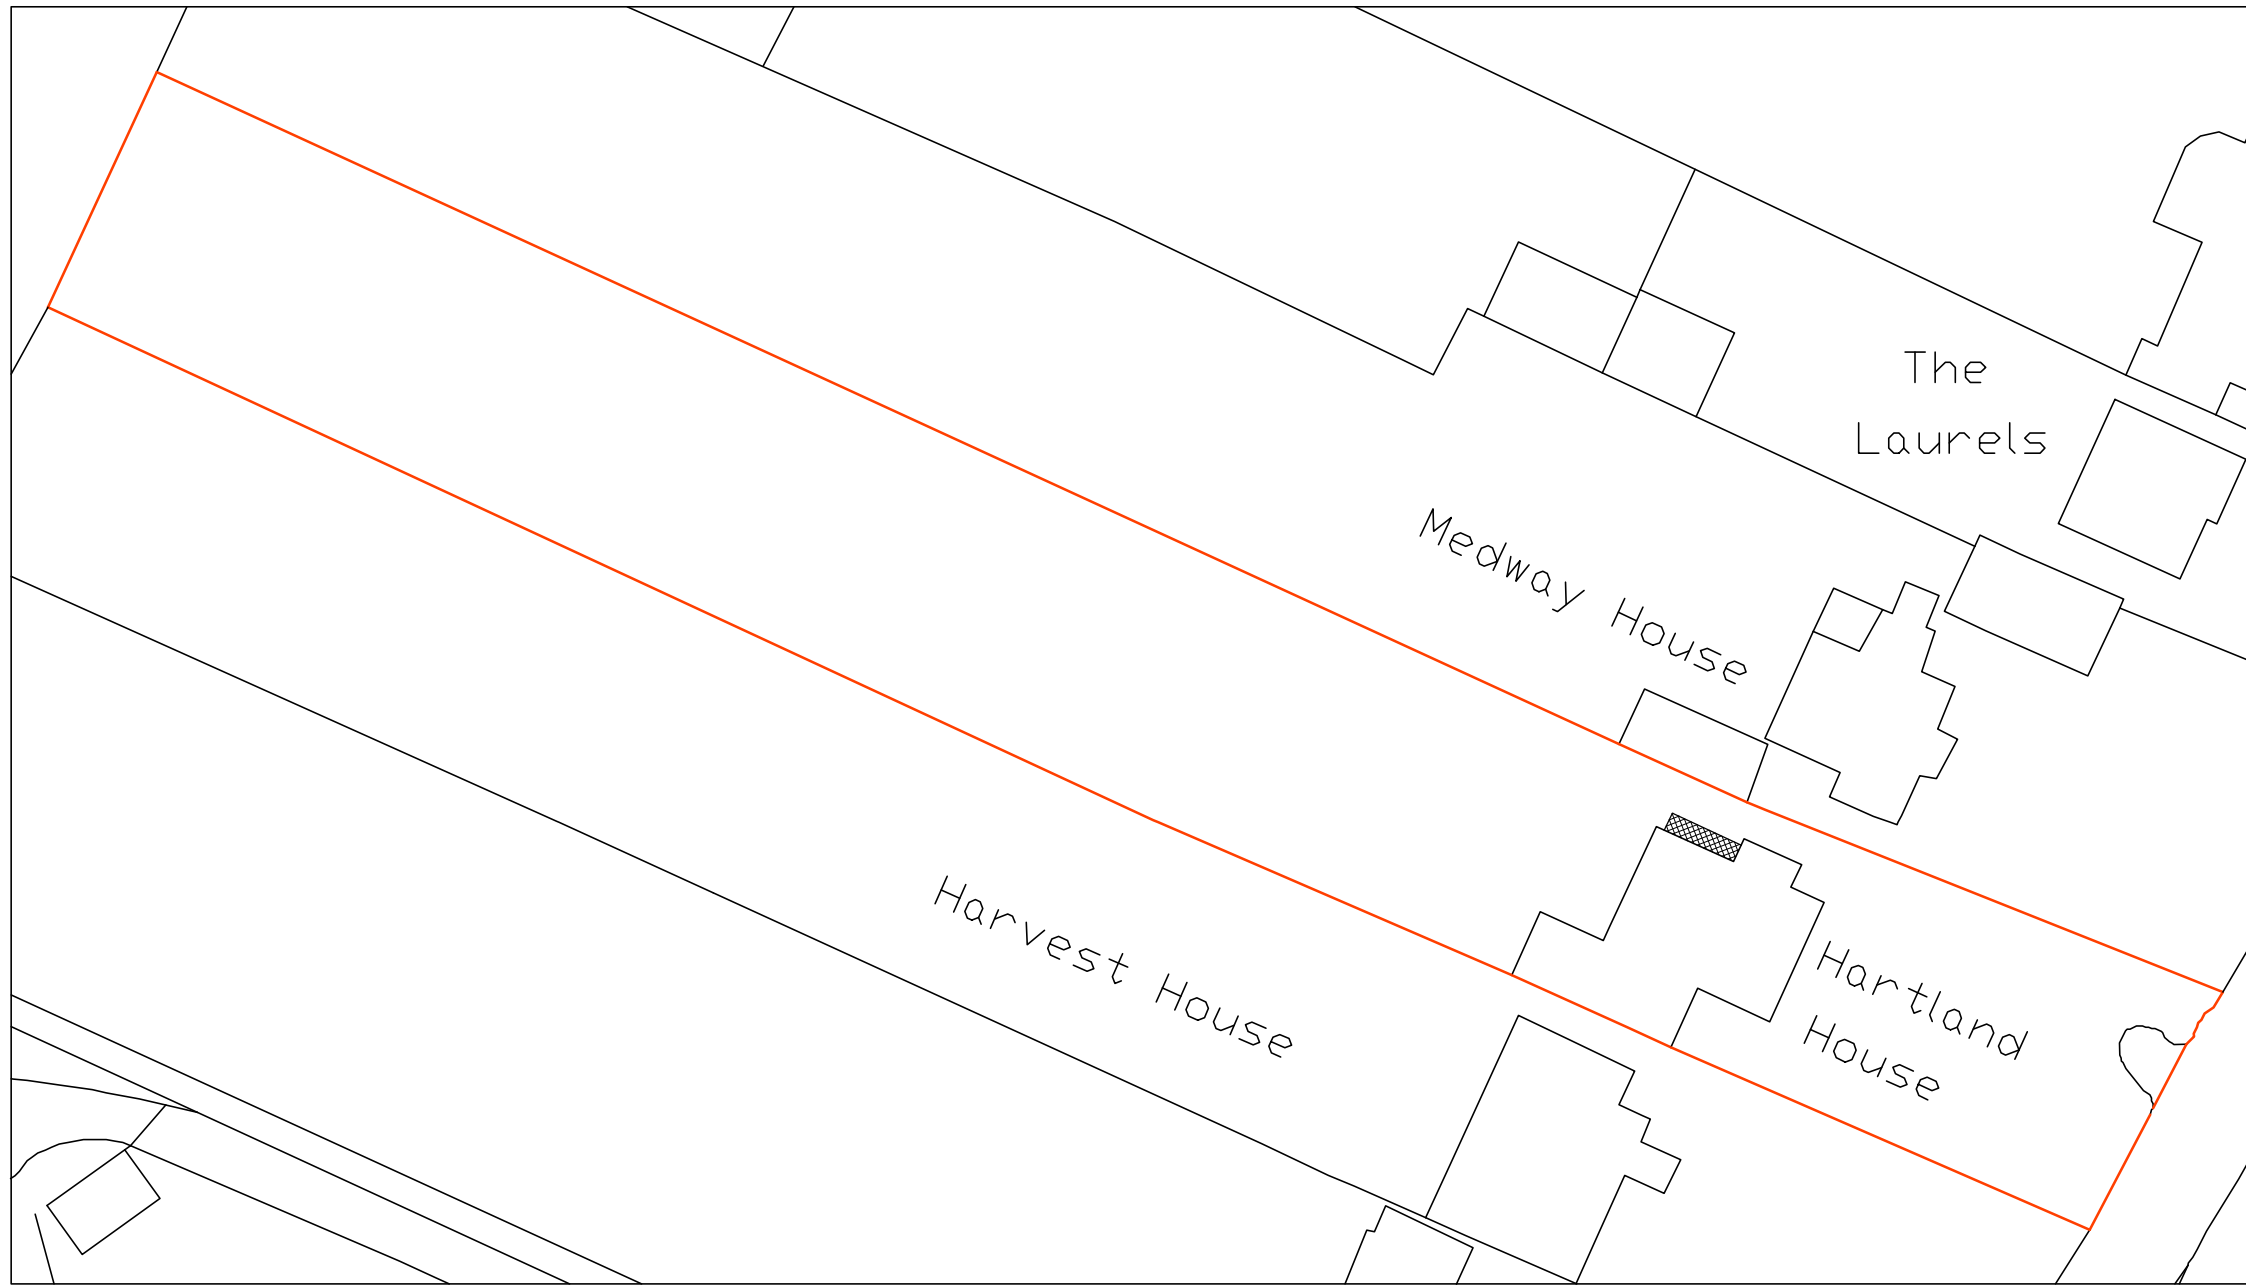


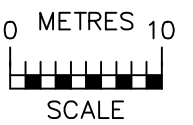

BLOCK PLAN  
AS EXISTING  
(1:500)

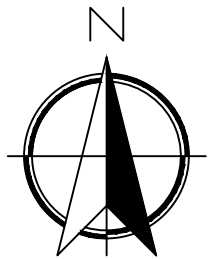

SCALE BAR @ 1:500

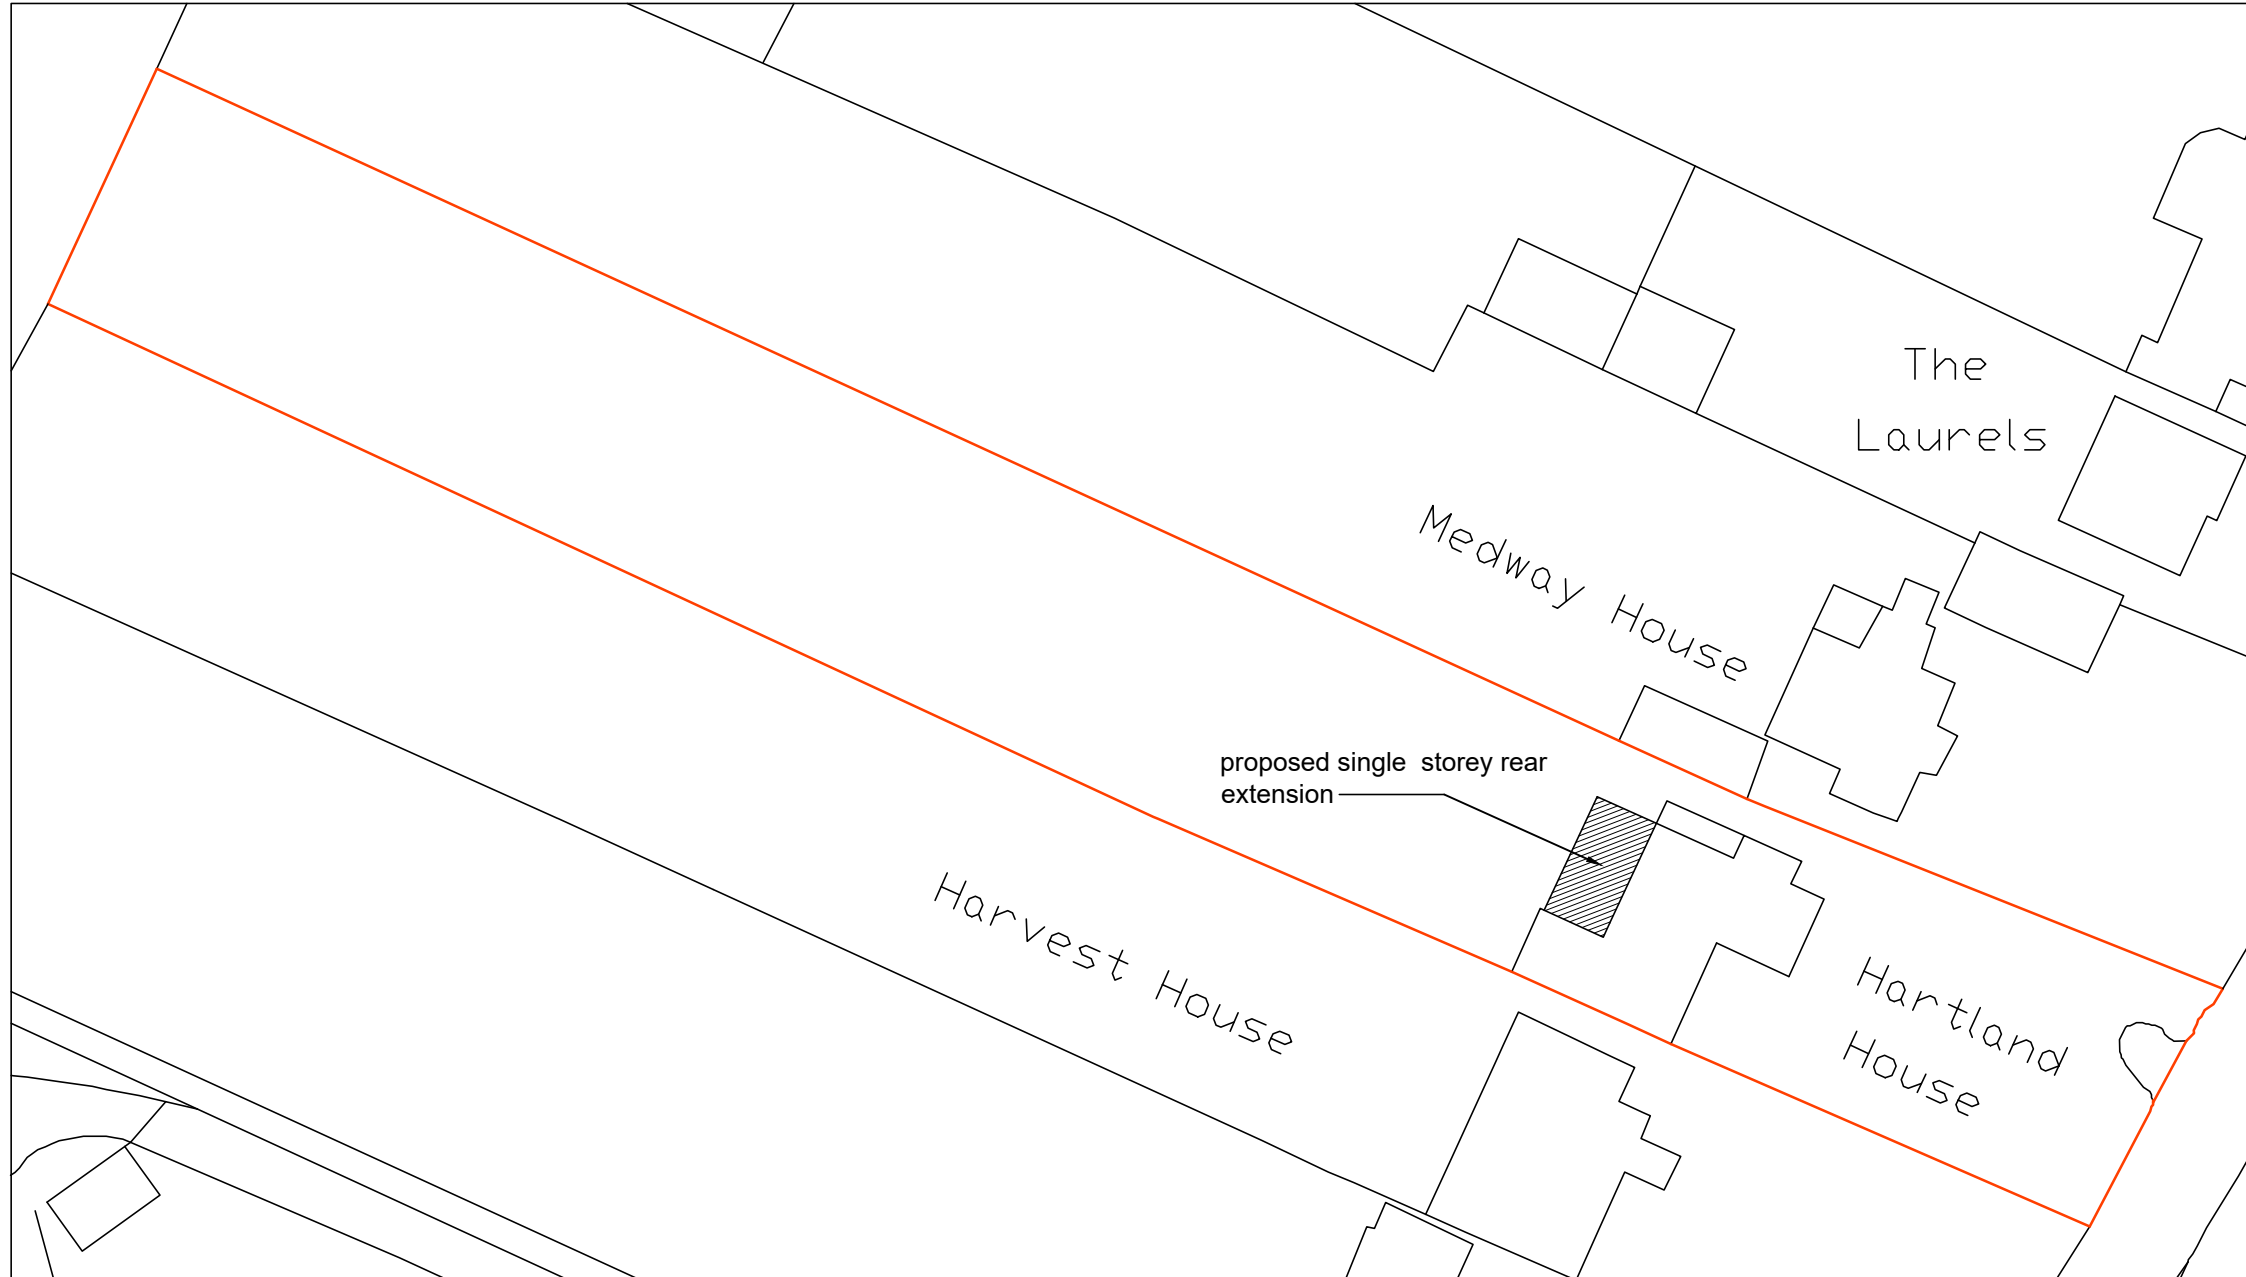

BLOCK PLAN  
AS PROPOSED  
(1:500)

|   |                                                              |          |
|---|--------------------------------------------------------------|----------|
|   |                                                              |          |
|   |                                                              |          |
| Date   | No                                                           | Revision |
| <b>Penfold Project Services</b>                                                                                  |                                                              |          |
| Epmarket, Wrotham Road, Meopham, Kent, DA13 0JH<br>Telephone: 01474 816690<br>e-mail: apenfold448@btinternet.com |                                                              |          |
| Job Title:   | HARTLAND HOUSE<br>SOLE STREET<br>COBHAM<br>KENT<br>DA12 3AY  |          |
| Dwg Title:   | REAR EXTENSION - BLOCK PLANS<br>AS EXISTING &<br>AS PROPOSED |          |
| Scale:   | 1:500 @ A1                                                   |          |
| Dwg No.:   | 06                                                           |          |
| Date:   | June 2023                                                    |          |