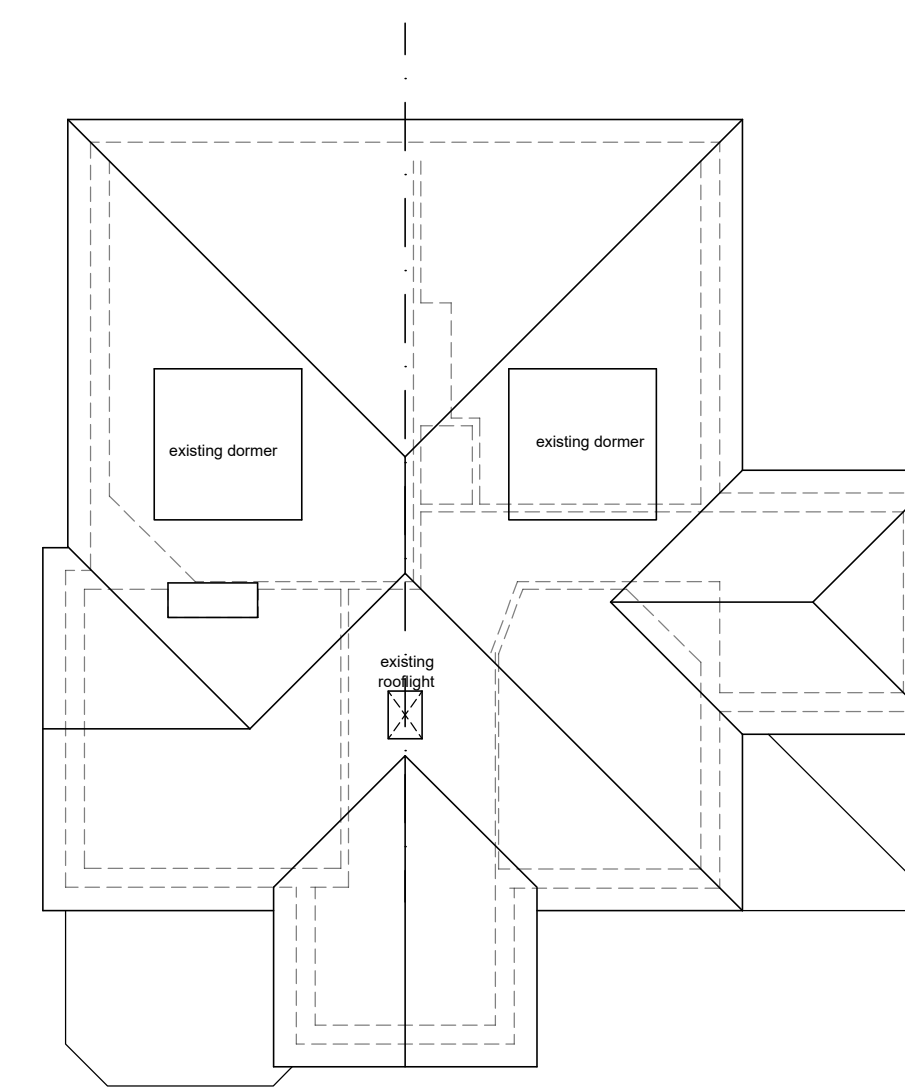
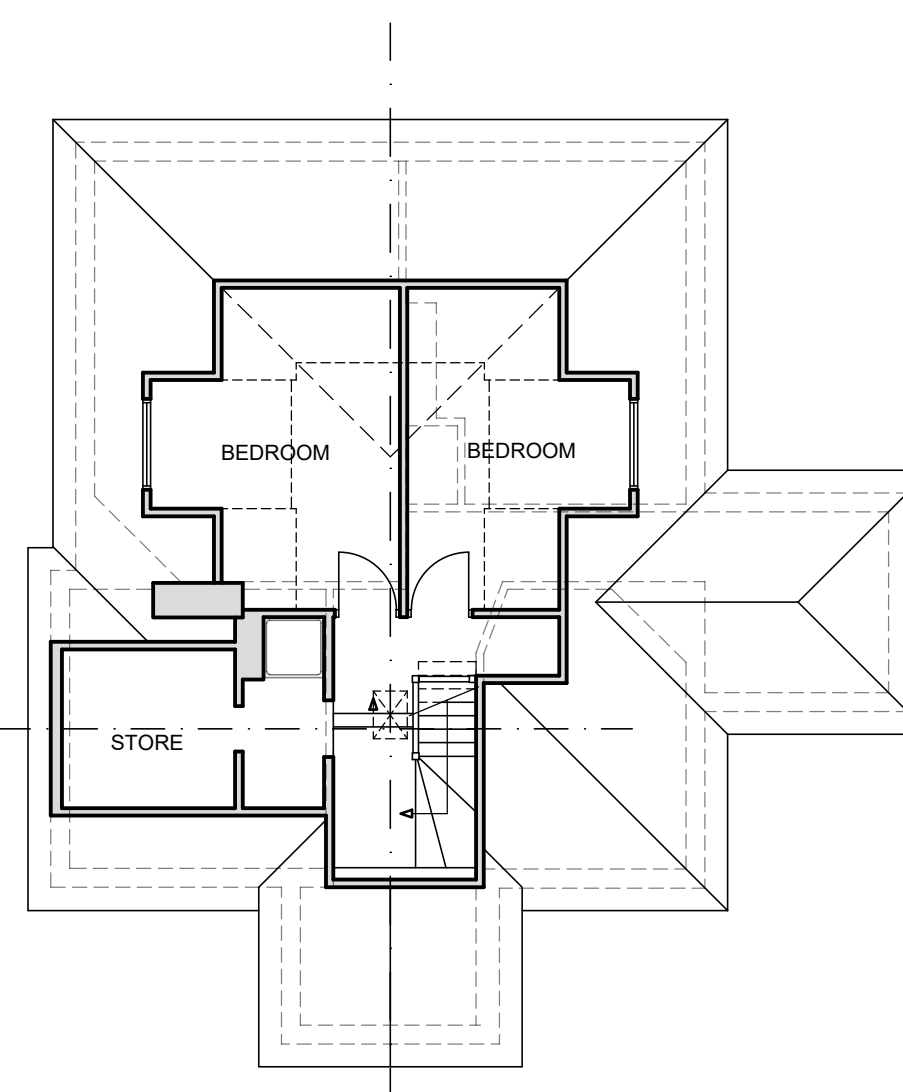
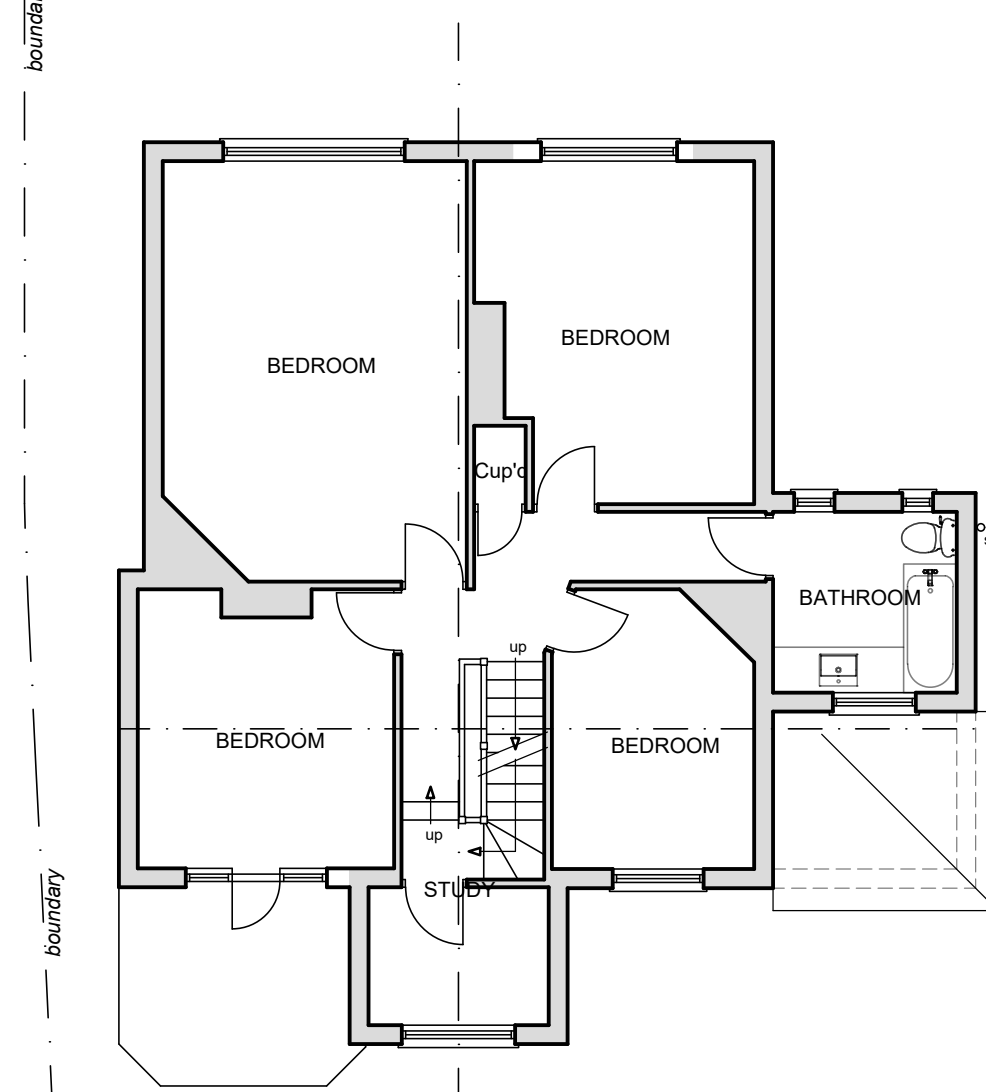
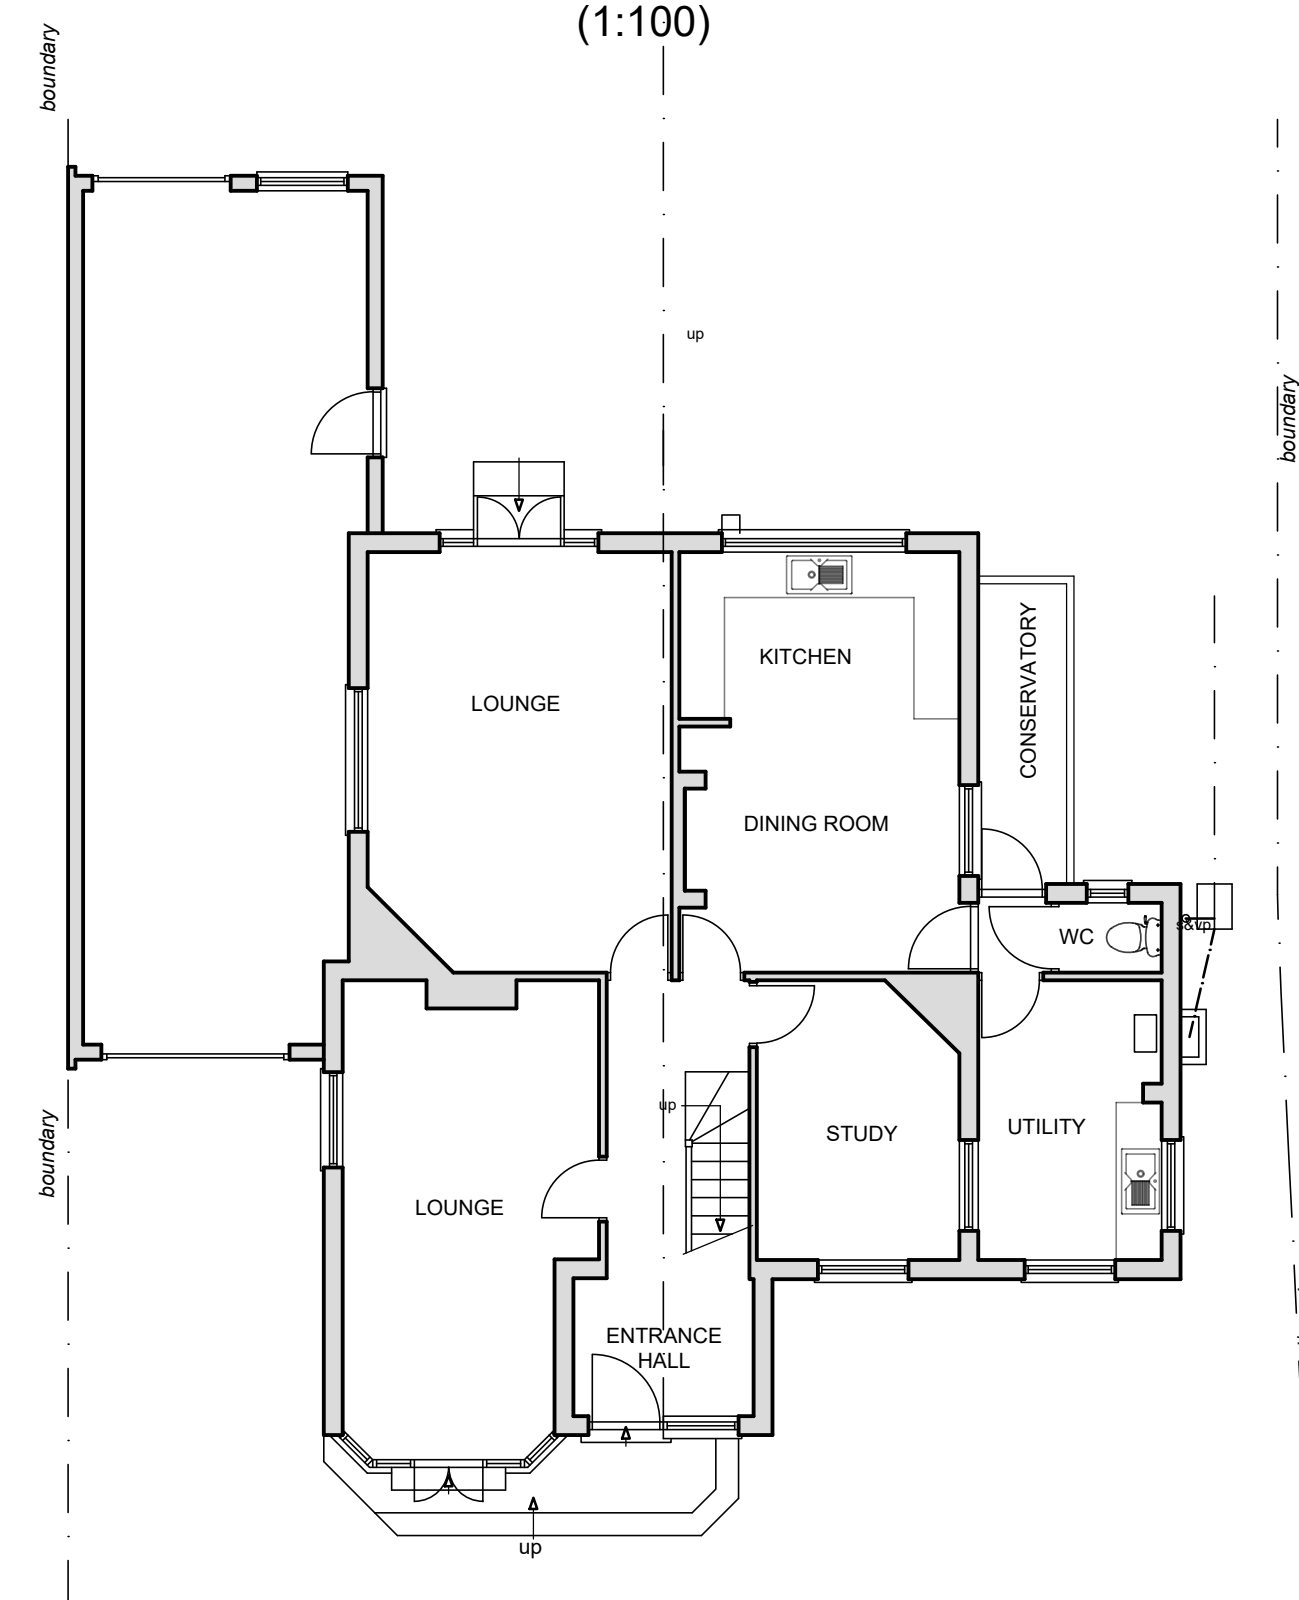
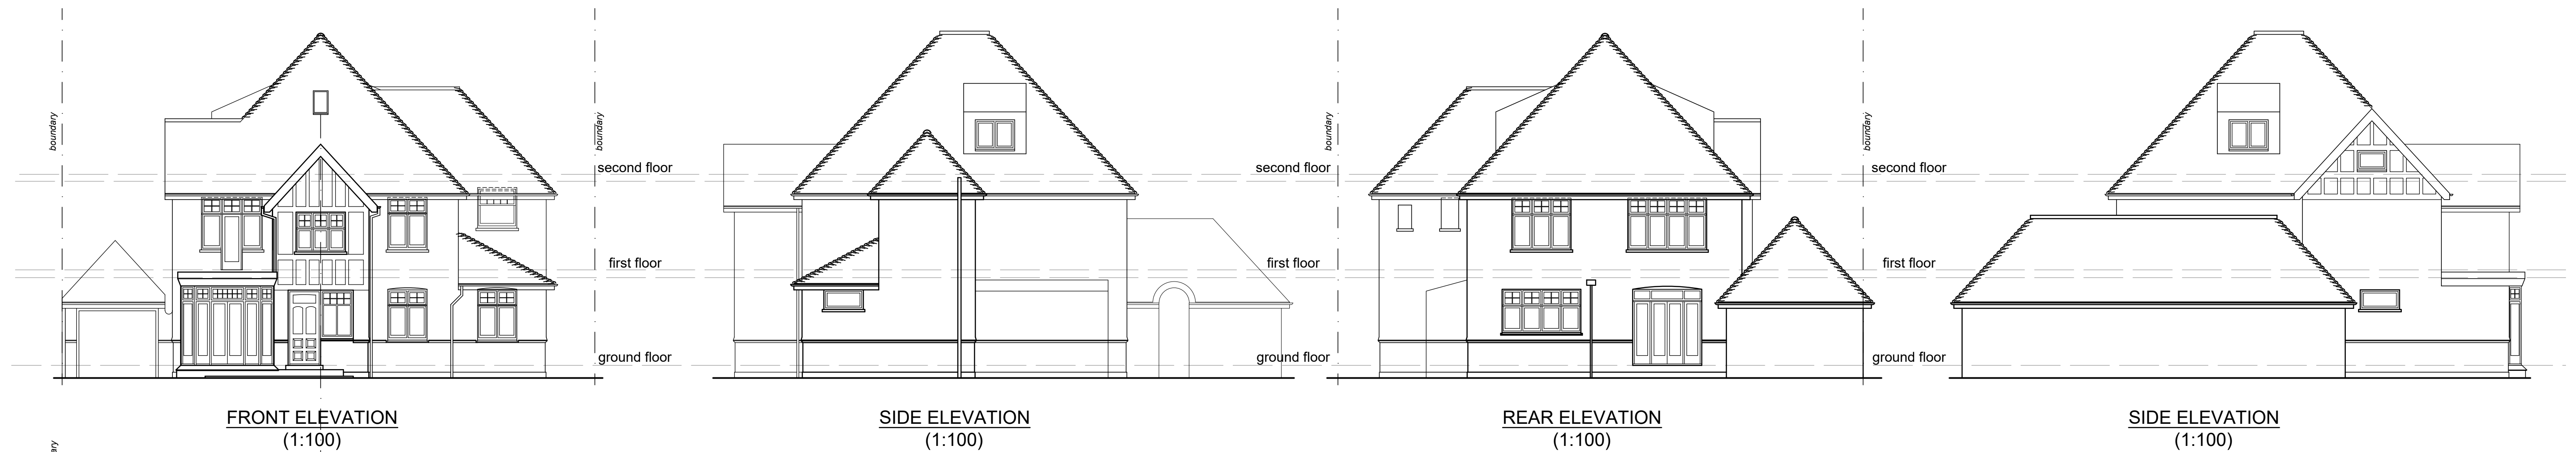


SCALE BAR @ 1:100

Date	No	Revision
<i>Penfold Project Services</i> Epmarket, Wrotham Road, Meopham, Kent, DA13 0JH Telephone: 01474 816690 e-mail: apenfold448@btinternet.com		
Job Title: HARTLAND HOUSE SOLE STREET COBHAM KENT DA12 3AY		
Dwg Title: PLANS & ELEVATIONS AS EXISTING		
Scale: 1:100 @ A1		
Dwg No.: 01		
Date:	April 2023	