


BLOCK PLAN 1:500 @ A1

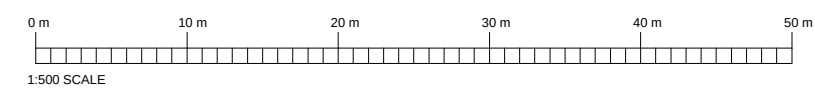

PLANNING

Client Mr & Mrs Clarke	Project 68 Biddenden Way Istead Rise DA13 9DE	H D HASKINS DESIGNS LTD. The Civic Centre, St Mary's Road, Swanley, Kent, BR8 7BU. Phone: 01322 479561 Mobile: 07902 182202 info@haskinsdesigns.co.uk Website: haskinsdesigns.co.uk	
Title Block Plan	Project No. 205	Scale As shown	Drawn MH
	Drawing No. 205PD-04	Revision	Check JH
		Date MARCH 22	

Rev	Date	Comments	Rev	Date	Comments
-----	------	----------	-----	------	----------