




Bin Storage Floor Plan and Elevations - 1:100

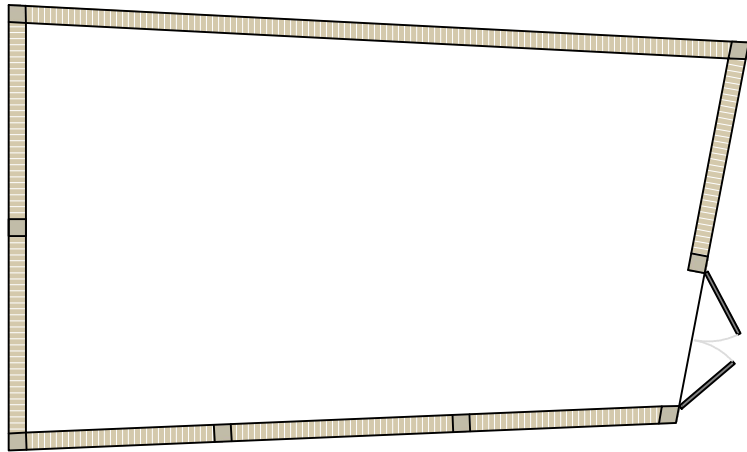


Ground Floor Plan

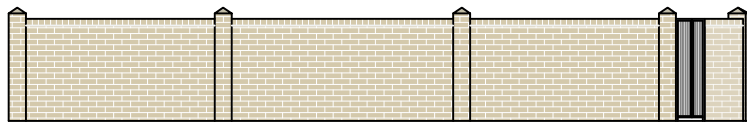


West Elevation

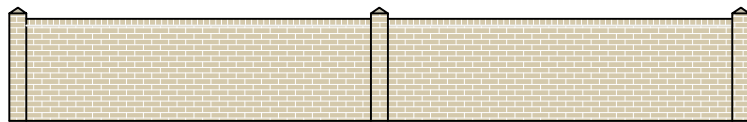

East Elevation

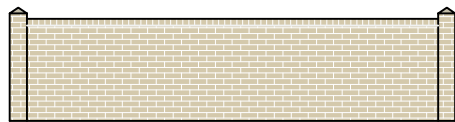


North Elevation

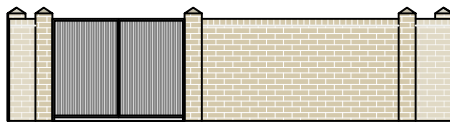


South Elevation

- Do not scale from this drawing.
- All dimensions to be verified on site and is in mm.
- Builder to verify all dimensions, heights and levels prior to commencement of work.
- All documents shall be checked to ensure that they are compatible by the contractor before construction commences. In the event of apparent ambiguity or contradiction the engineer and/ or architect shall be notified immediately.
- The contractor in preparing his estimate shall visit the site and acquaint himself with the problems involved.
- The contractor shall issue all statutory notices to the local Authority during progress and completion of works.


Location Plan 1:1250

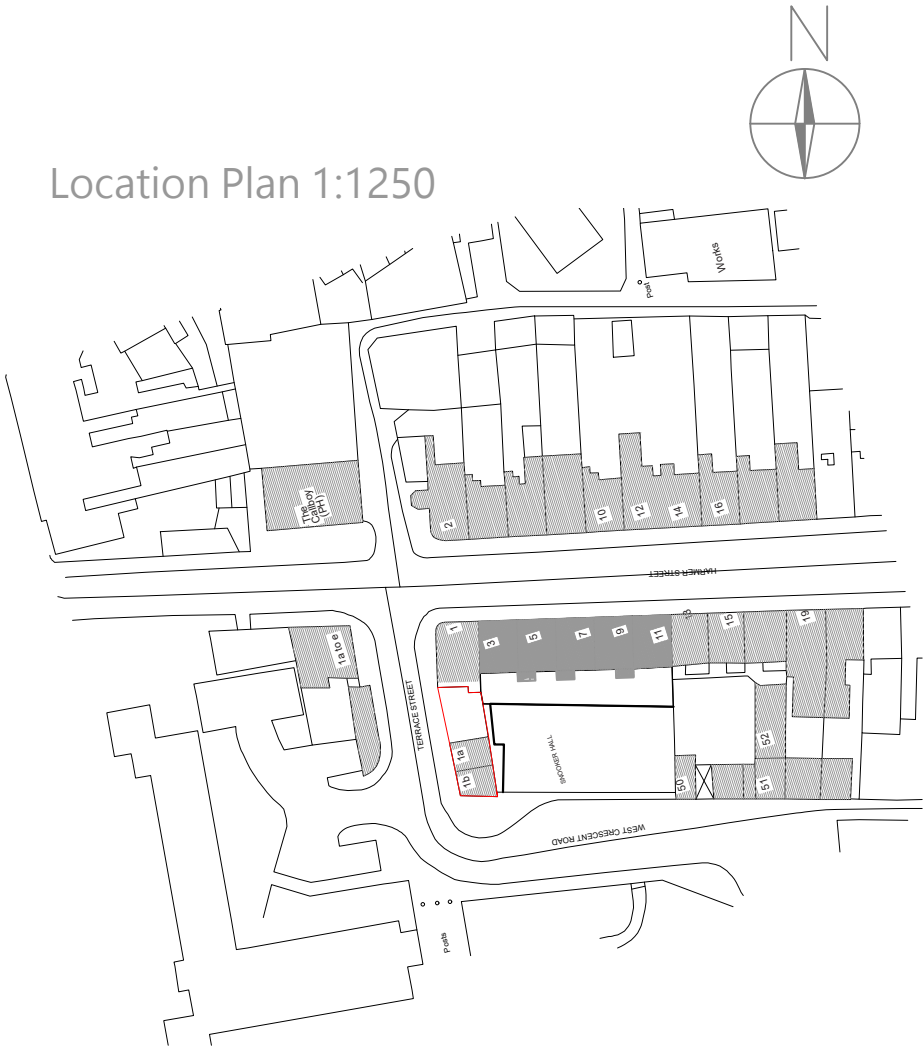

Proposed Location of Bin Storage
please note that the storage will NOT be attached to the existing building.

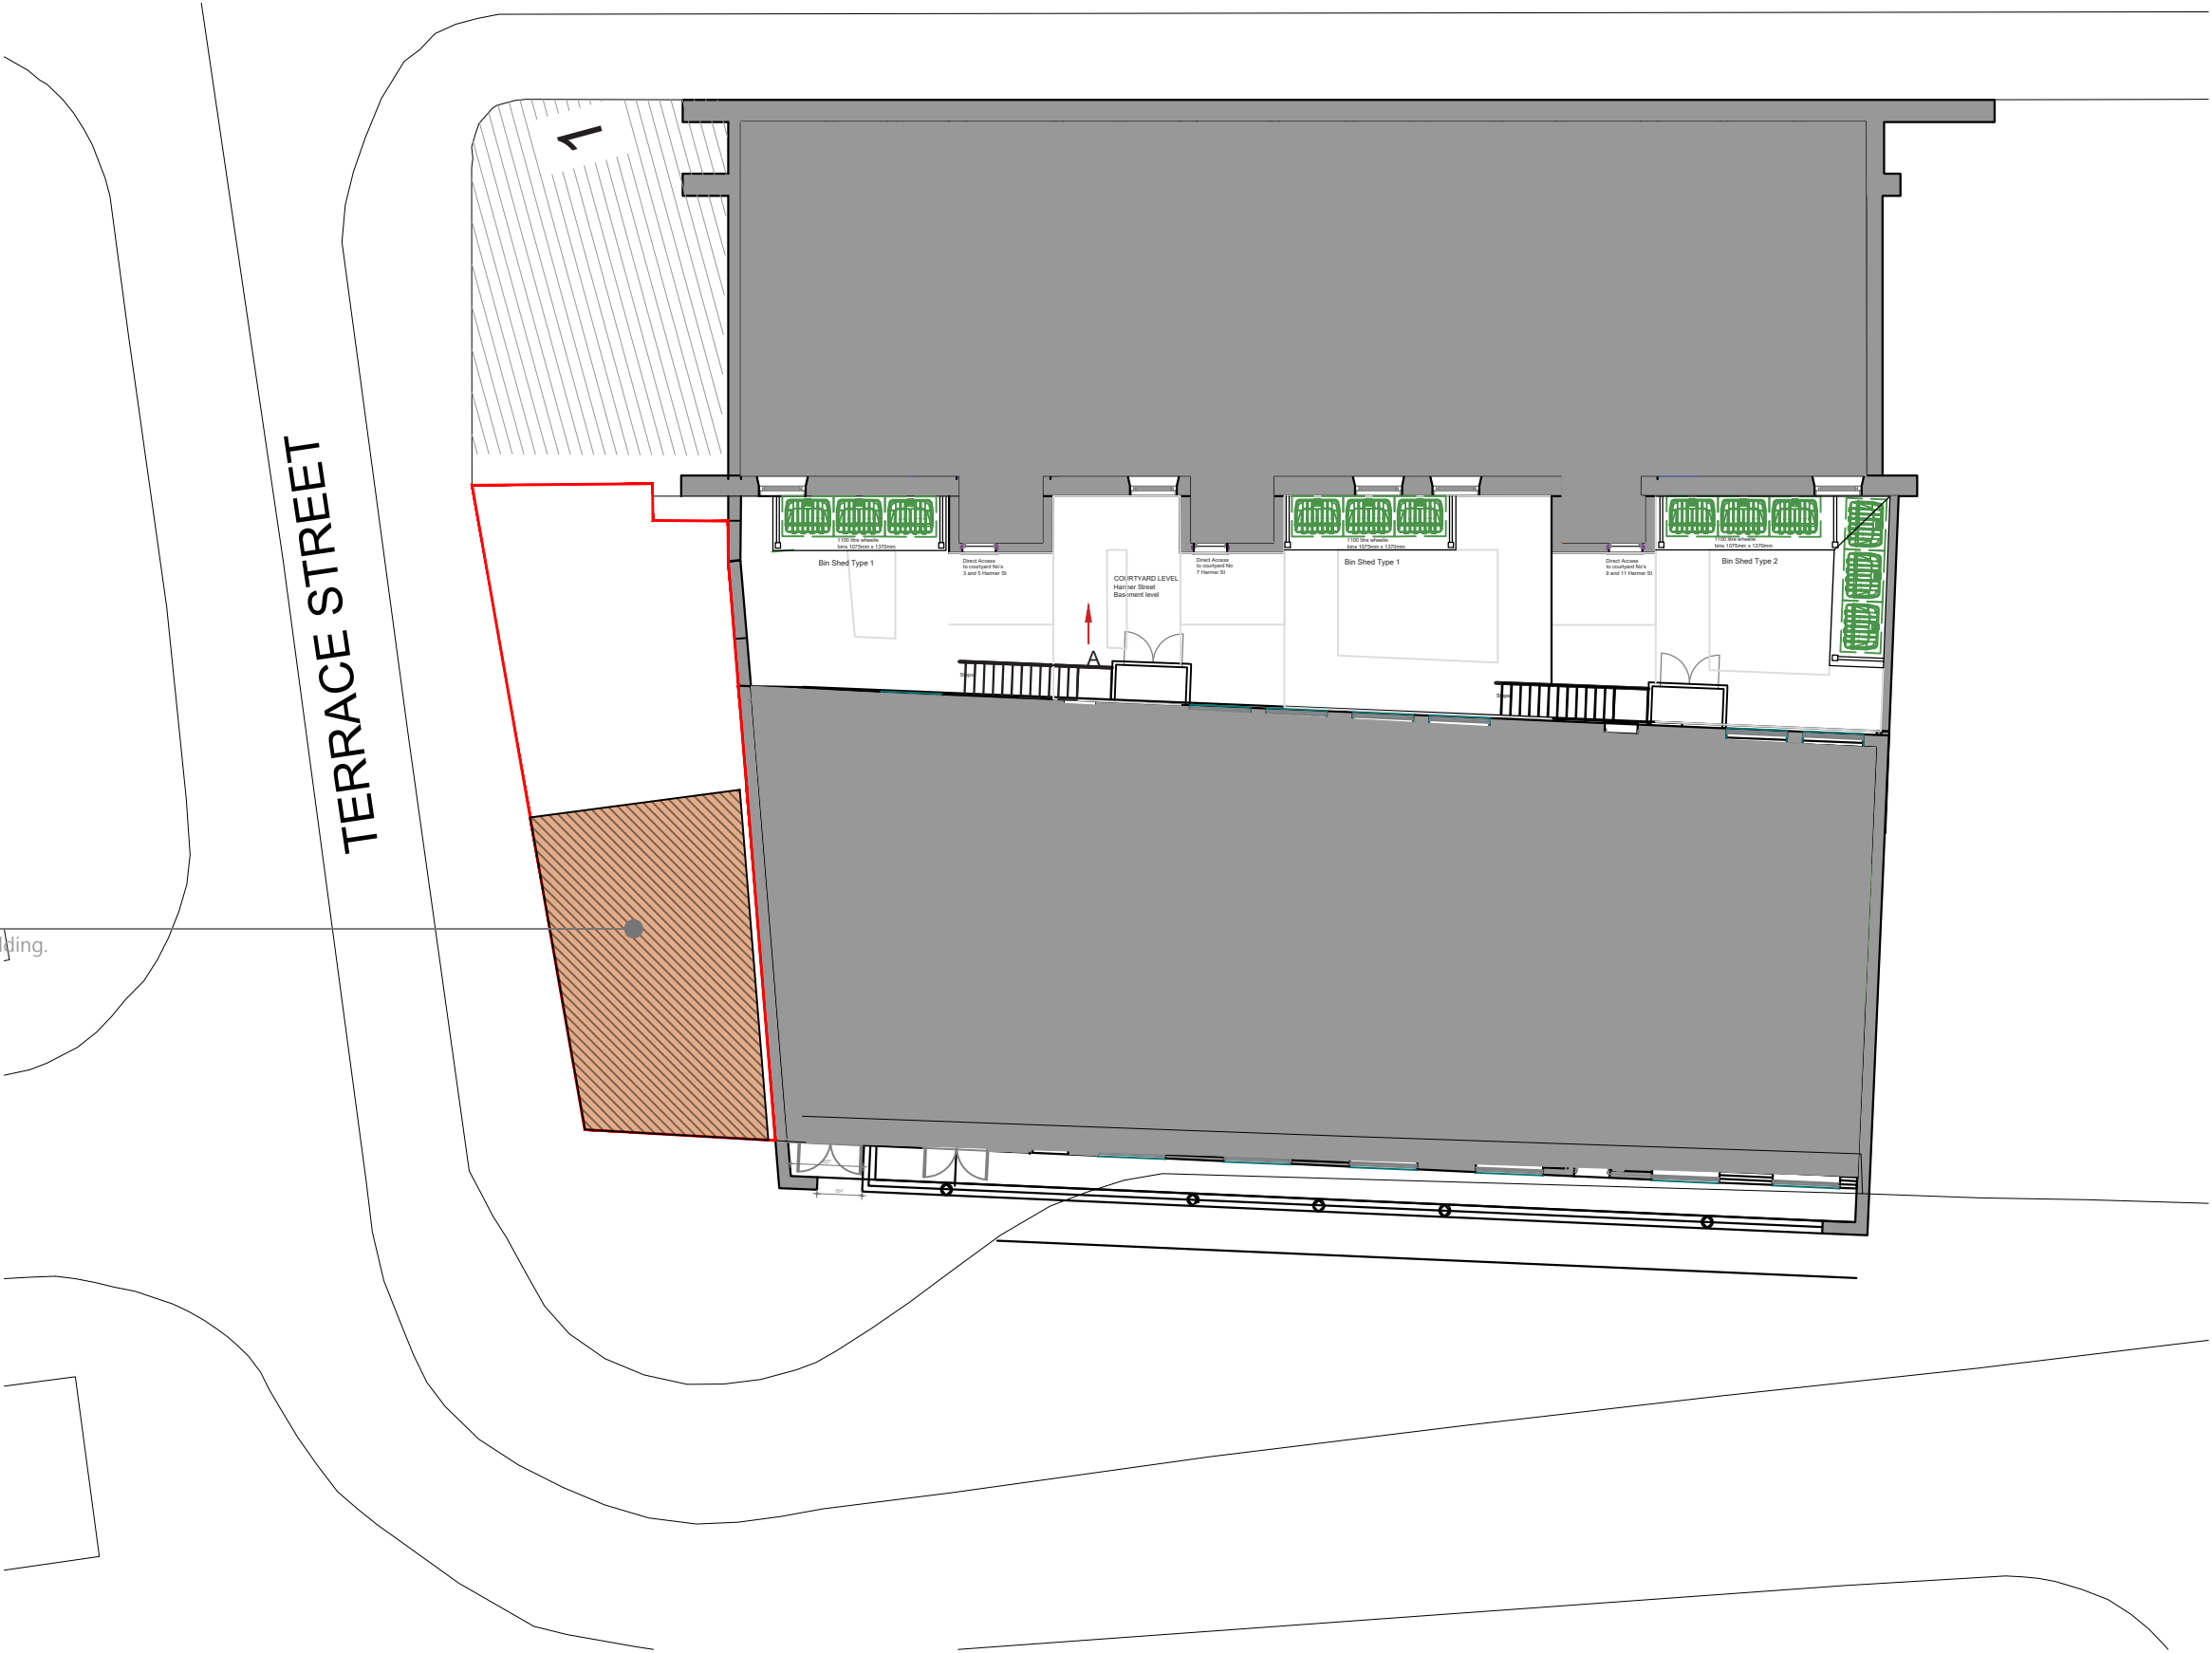

Block Plan (1:200)

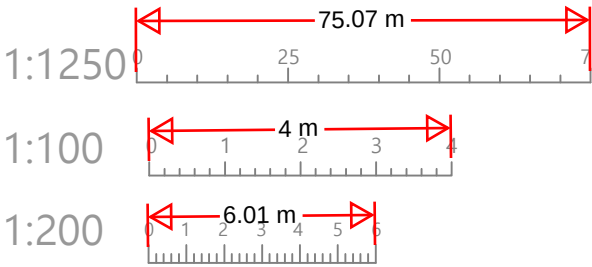

A	-	-	-/-/-

**GILL
STERLING**

Whitehall Place
47 The Terrace,
Gravesend, Kent
DA12 2DL
01474 247 787
info@barronedwards.co.uk
www.barronedwards.co.uk

3 - 11 Harmer Street
Gravesend
Kent
DA12 2AP

Proposed Bin Storage Plan
Proposed Bin Storage Elevation
Proposed Block Plan

1:100/1:200	07.03.24	SR
240307	001	B