



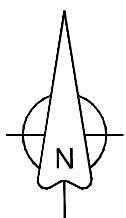

Crown Copyright and database rights 2022. OS 100031961 National Map Centre. Purchased 15/12/2022 1 year licence.

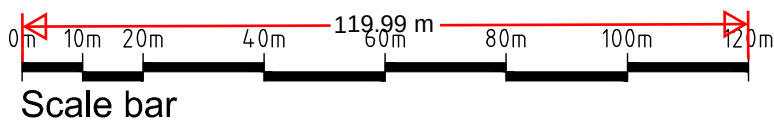

Client
Mr J Clarke & Miss N King
Project
12 Pepper Hill, Gravesend,
Kent. DA11 8EX

Title
Site Location Plan

Scale 1:1250@A4 Date 19.12.22 Drawn N/A Checked N/A

Project No: 2021-258 Drawing No. 001 Revision ~

STATUS		FOR INFORMATION		
REV	DESCRIPTION	DATE	INIT	CHKD