
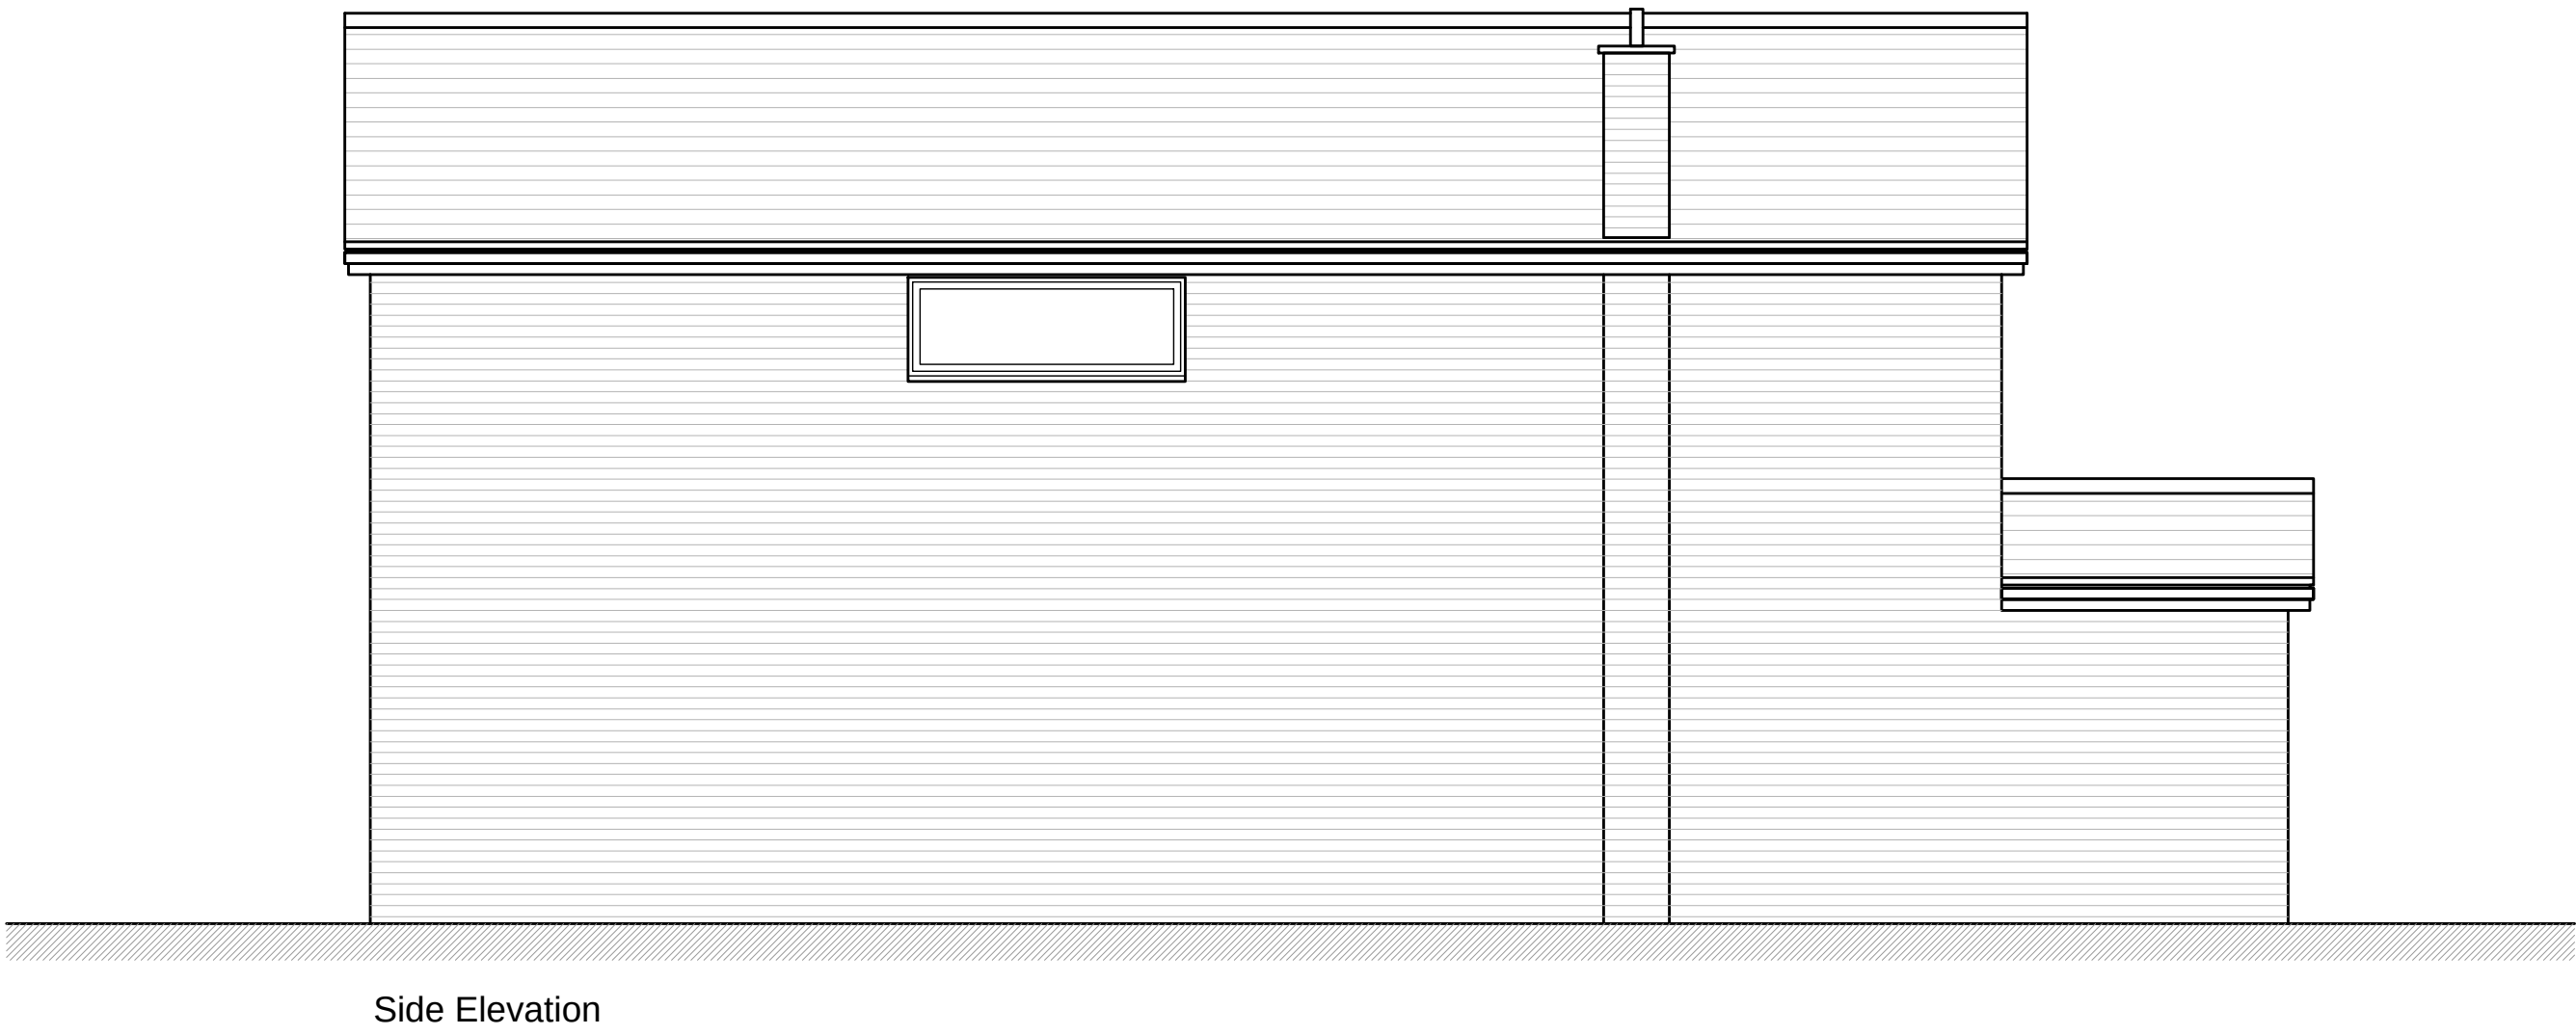


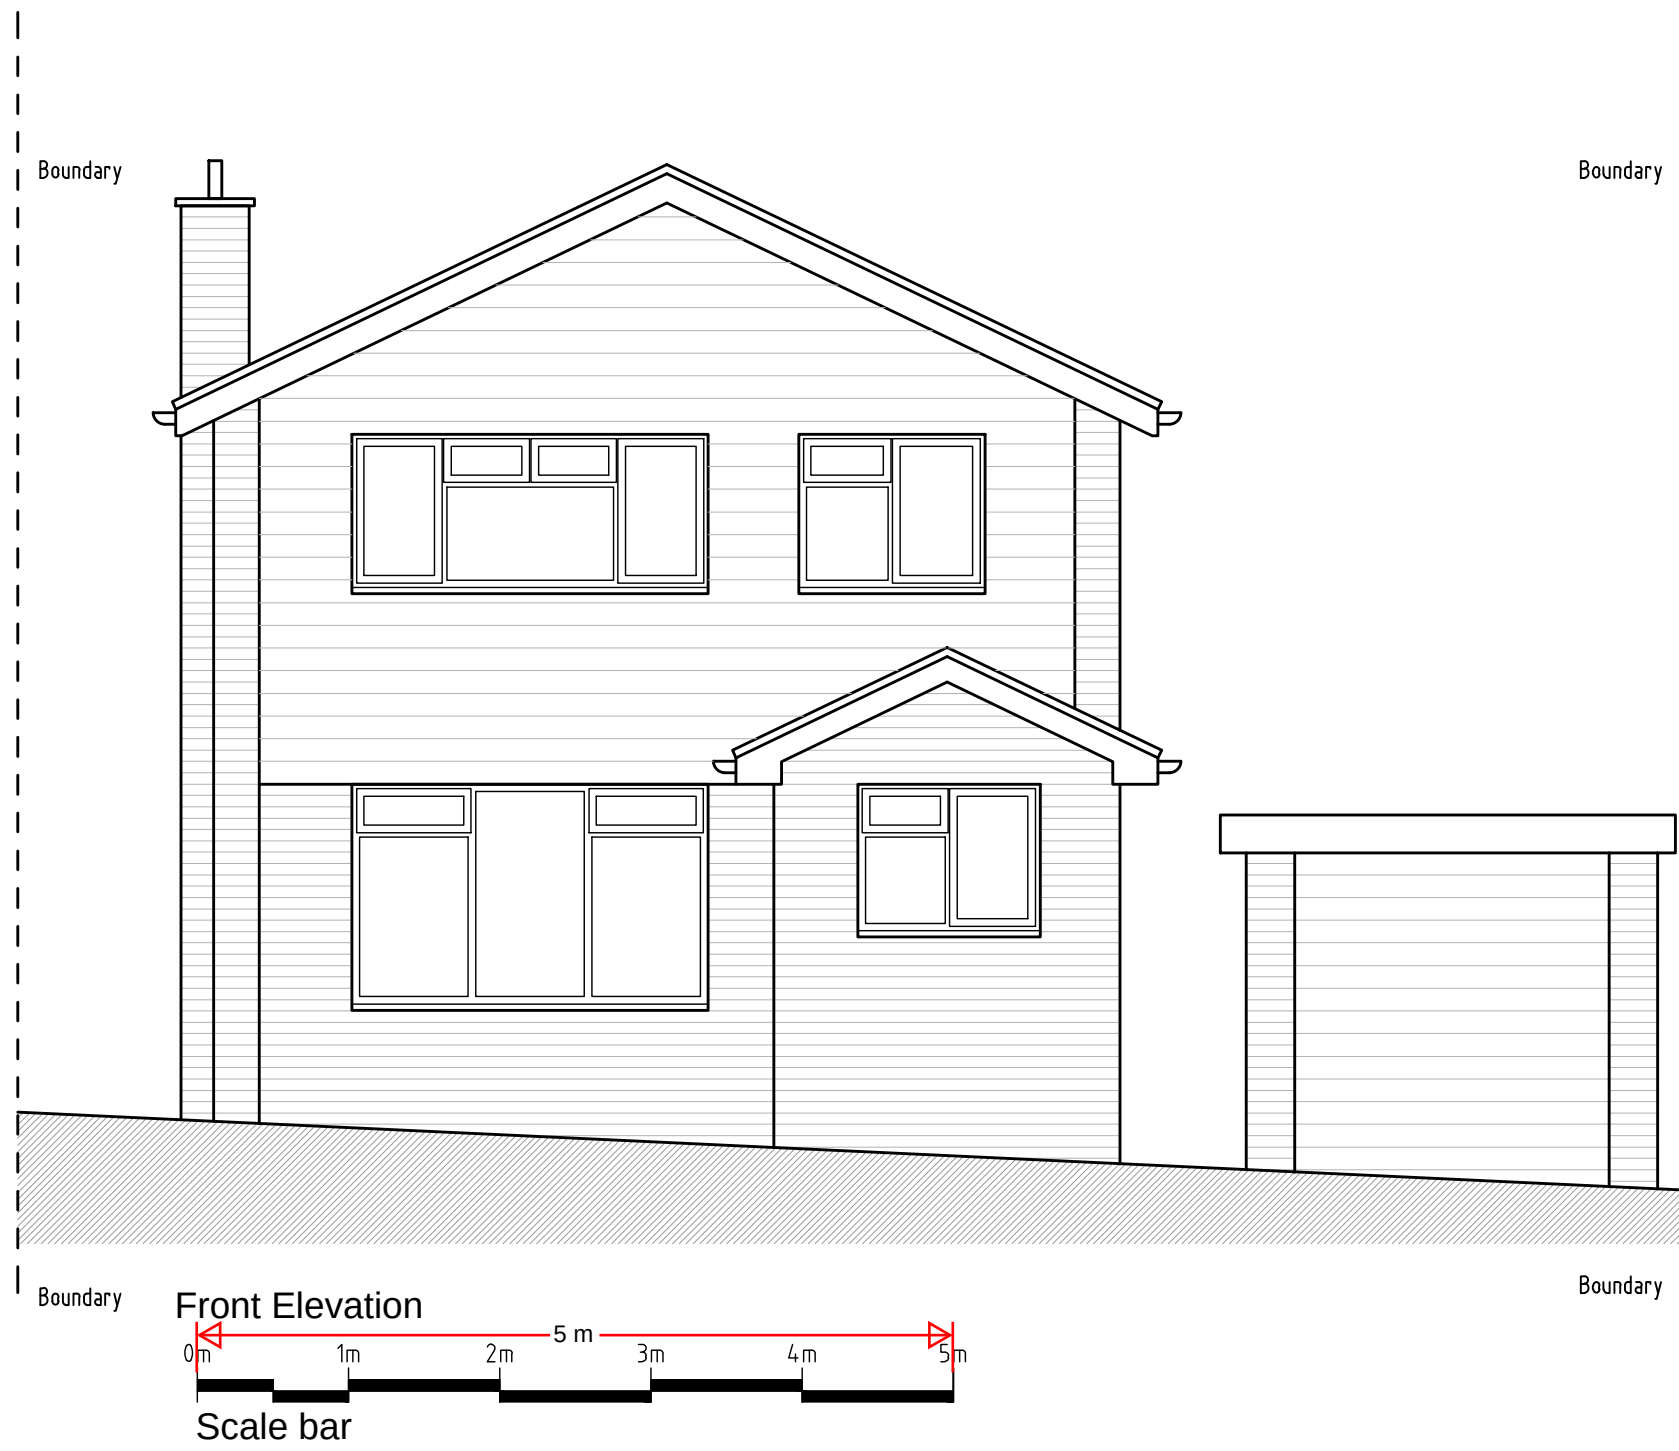

REV	DESCRIPTION	DATE	INT	CHKD
STATUS	FOR INFORMATION			

Client
Mr J Clarke & Miss N King

Project
12 Pepper Hill, Gravesend,
Kent. DA11 8EX

Title
Existing Elevations

Scale	Date	Drawn	Checked
1:50@A1	13/12/2021	N/A	N/A
Project No:	Drawing No.	Revision	
2021/258	003	~	