
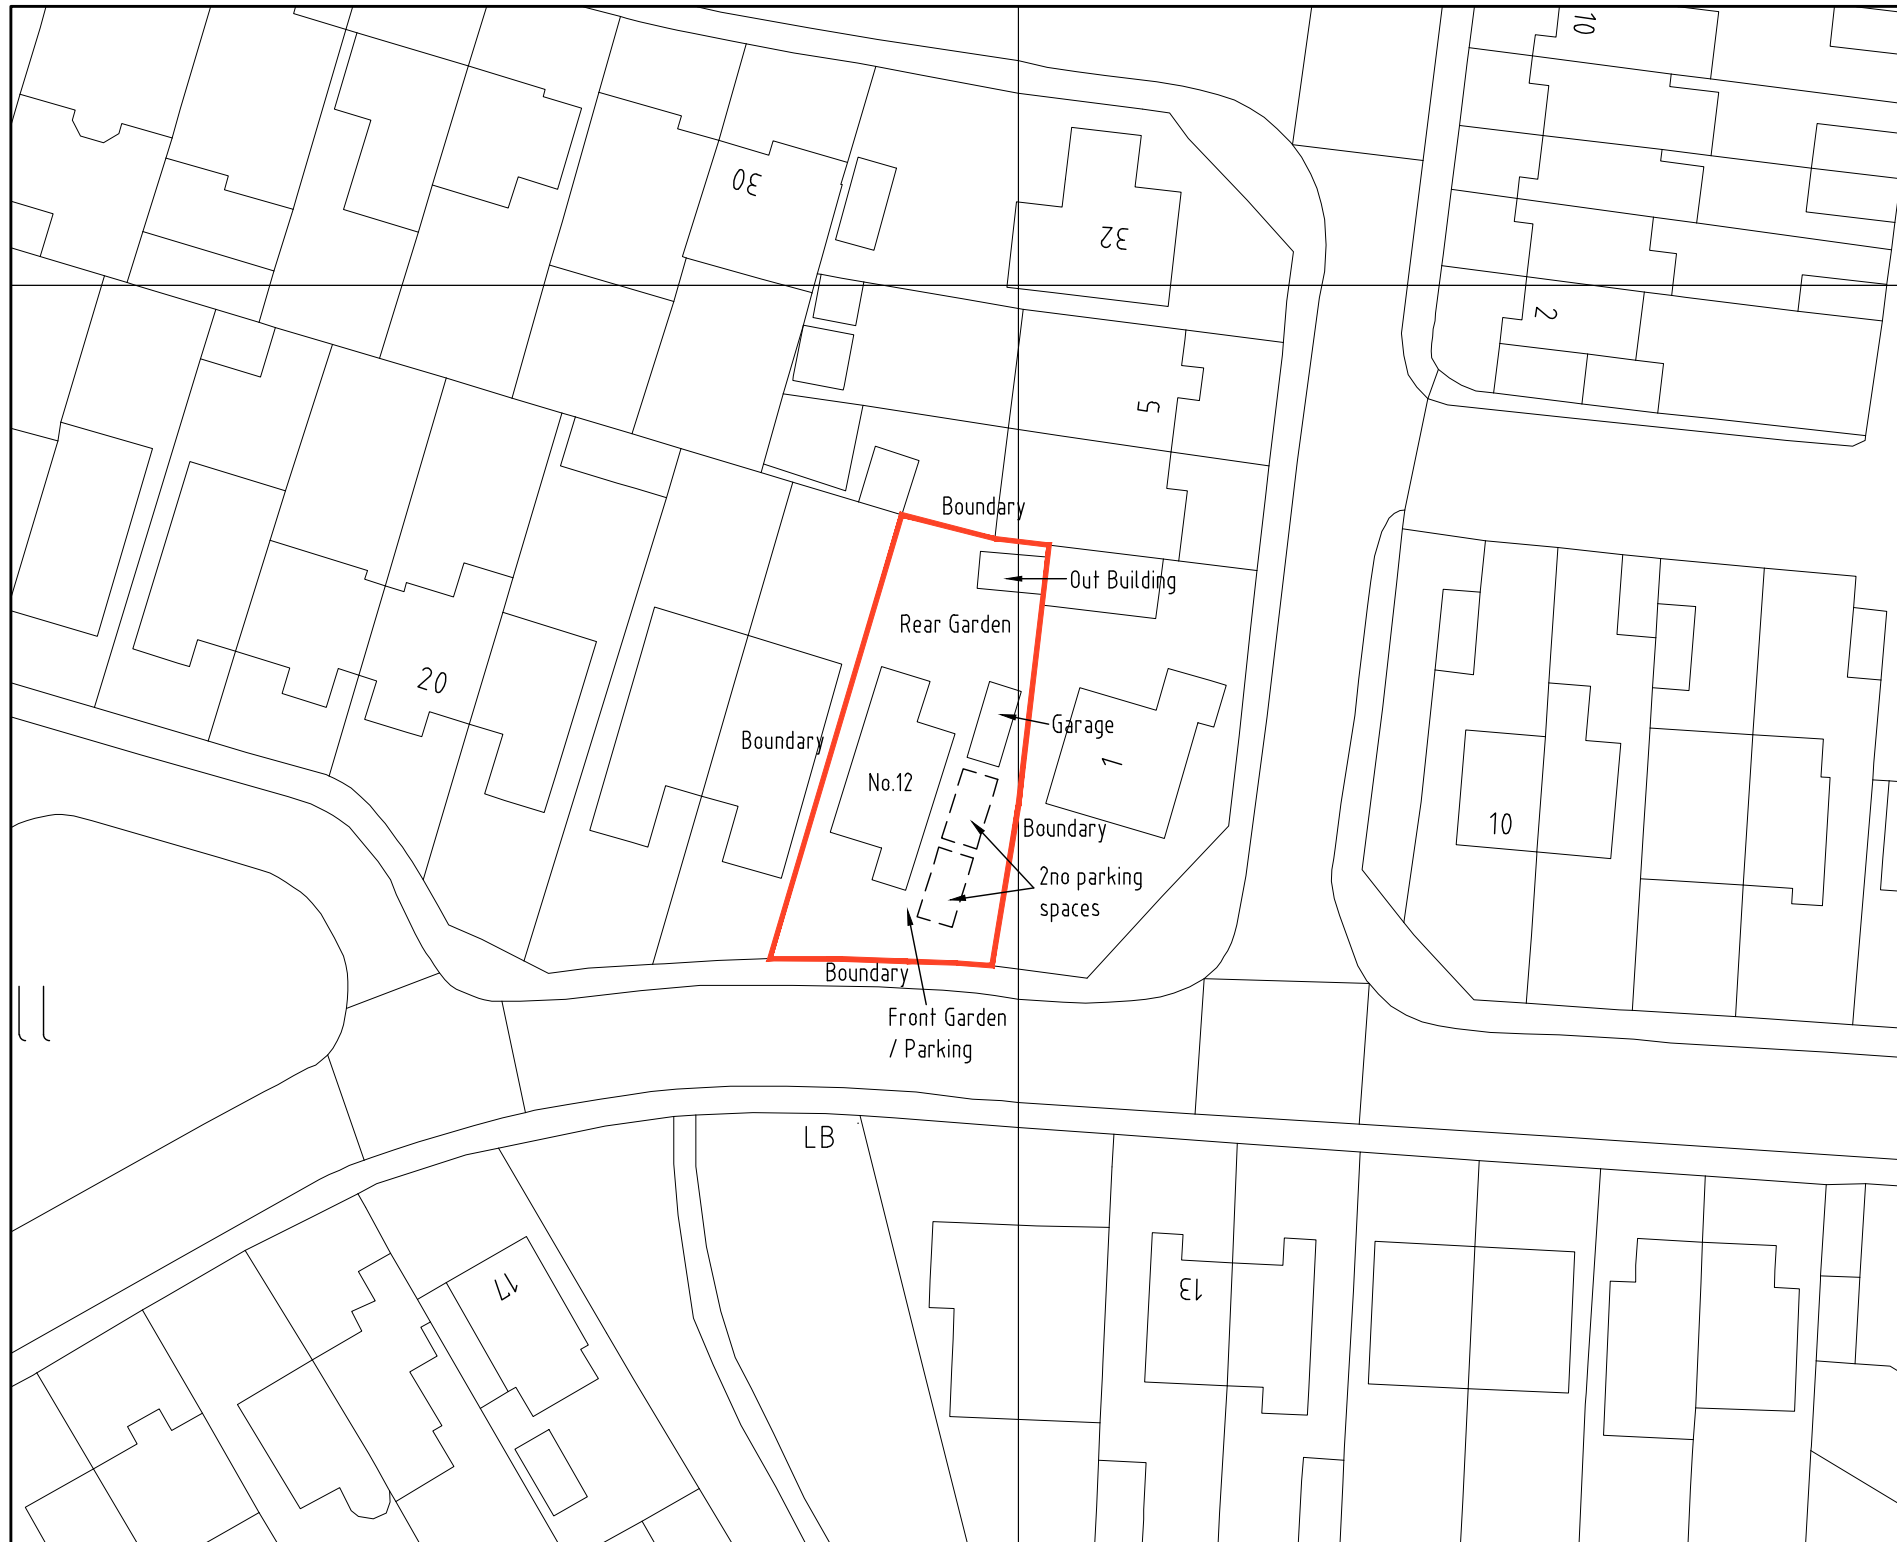
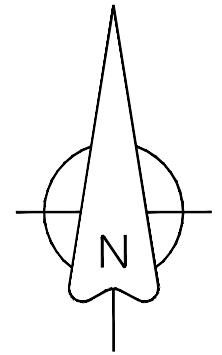


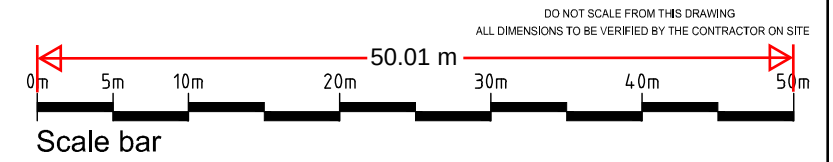

A Drawing updated following planners comments.		26.04.23			
REV	DESCRIPTION	DATE	INIT	CHKD	
STATUS		FOR INFORMATION			

Client
Mr J Clarke & Miss N King

Project
12 Pepper Hill, Gravesend,
Kent. DA11 8EX

Title
Existing Block Plan

Scale	Date	Drawn	Checked
1:500@A3	19.12.22	N/A	N/A
Project No:	Drawing No.	Revision	
2021-258	006	A	