
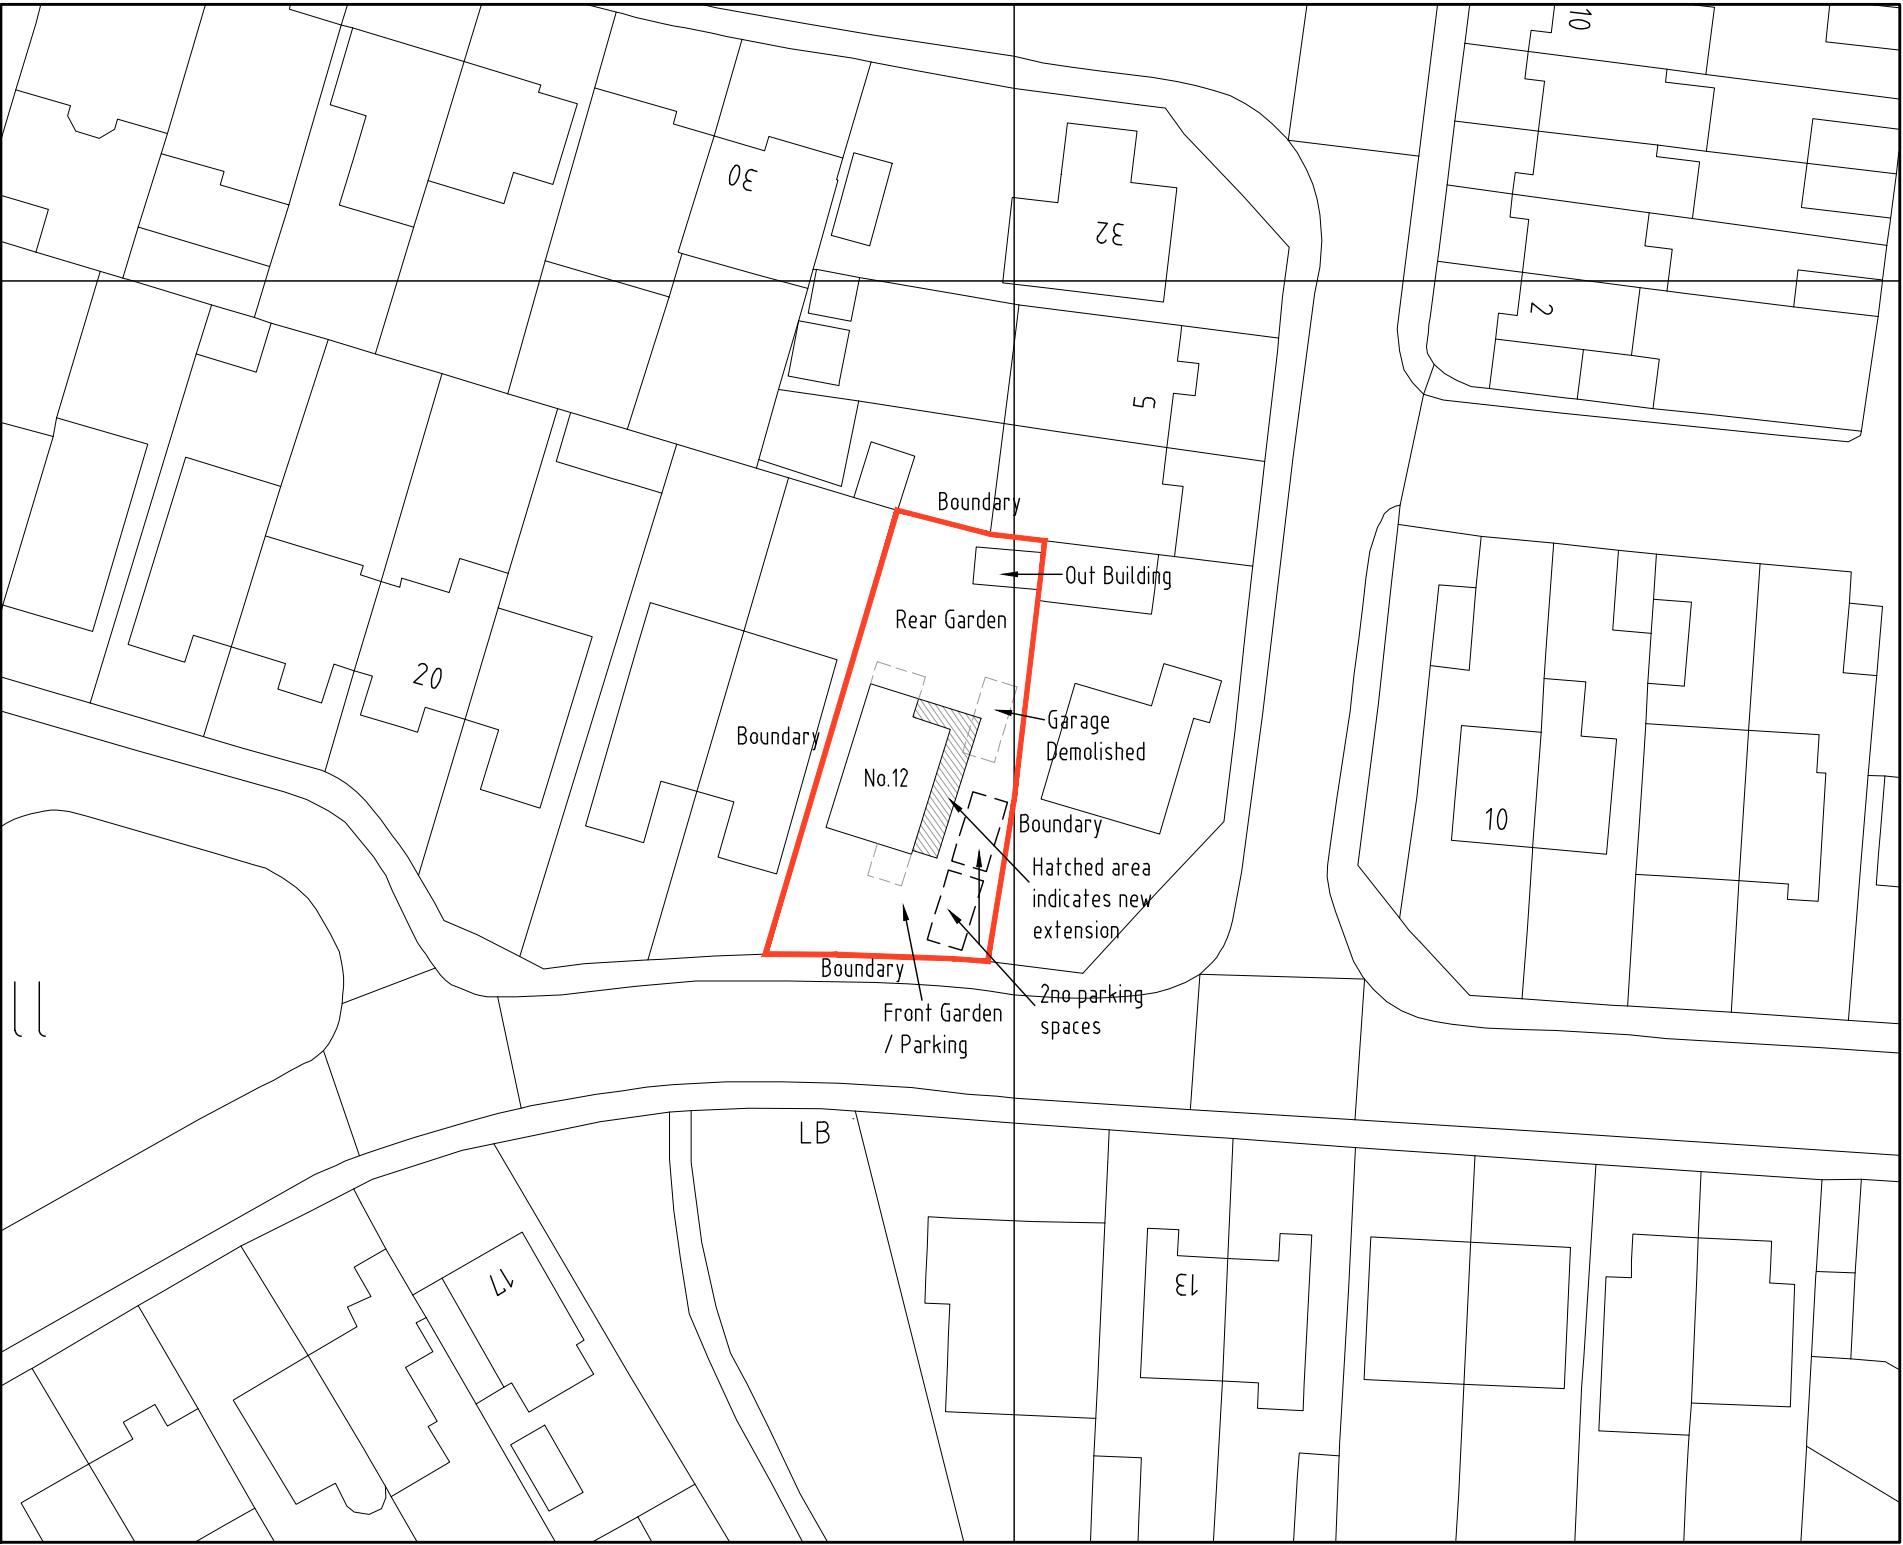
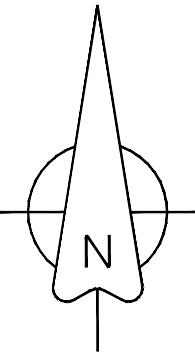


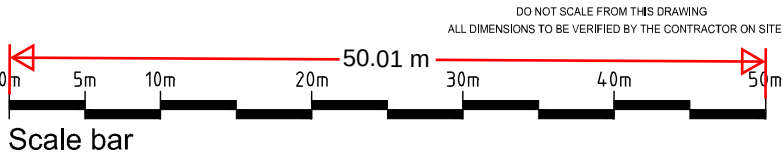

B	Drawing updated following pre-app advice.	22.08.23		
A	Drawing updated following planners comments.	26.04.23		
REV	DESCRIPTION	DATE	INIT	CHKD
STATUS		FOR INFORMATION		

Client
Mr J Clarke & Miss N King

Project
12 Pepper Hill, Gravesend,
Kent. DA11 8EX

Title
Proposed Block Plan

Scale	Date	Drawn	Checked
1:500@A3	19.12.22	N/A	N/A
Project No:	Drawing No.	Revision	
2021-258	007	B	