





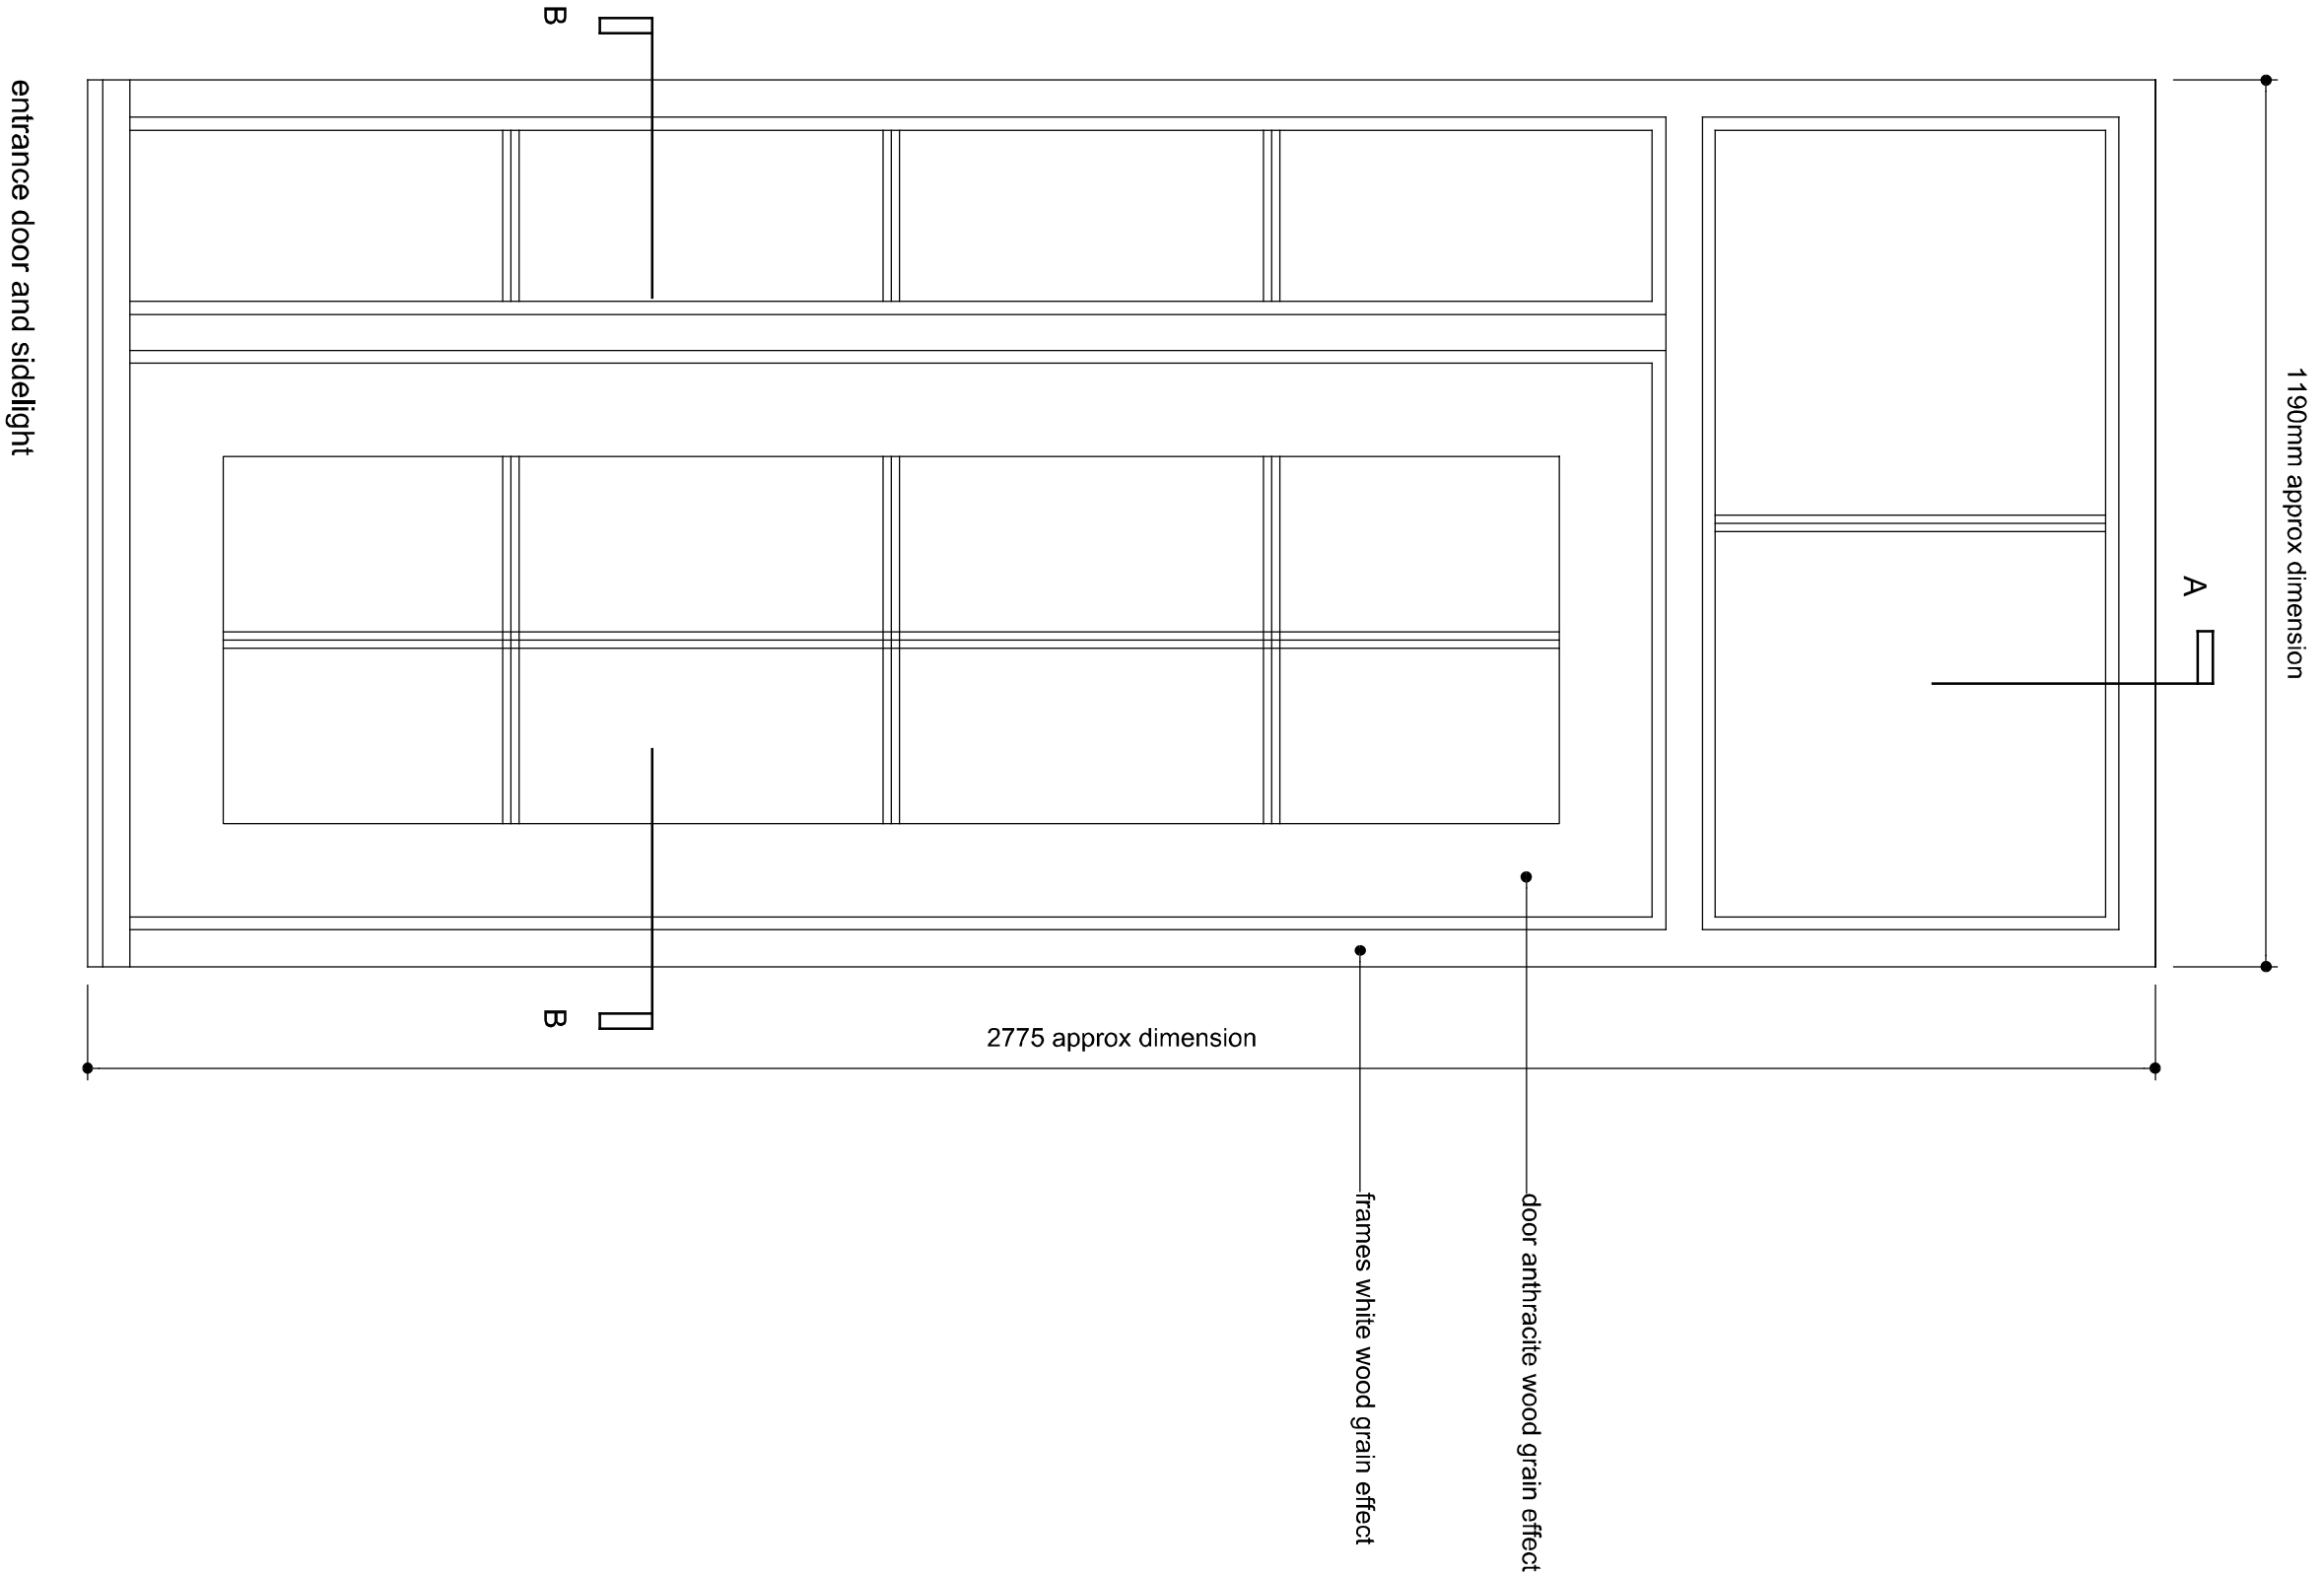


door elevation

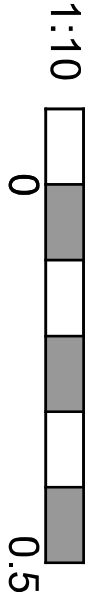

new windows and doors to north elevation

entrance door details

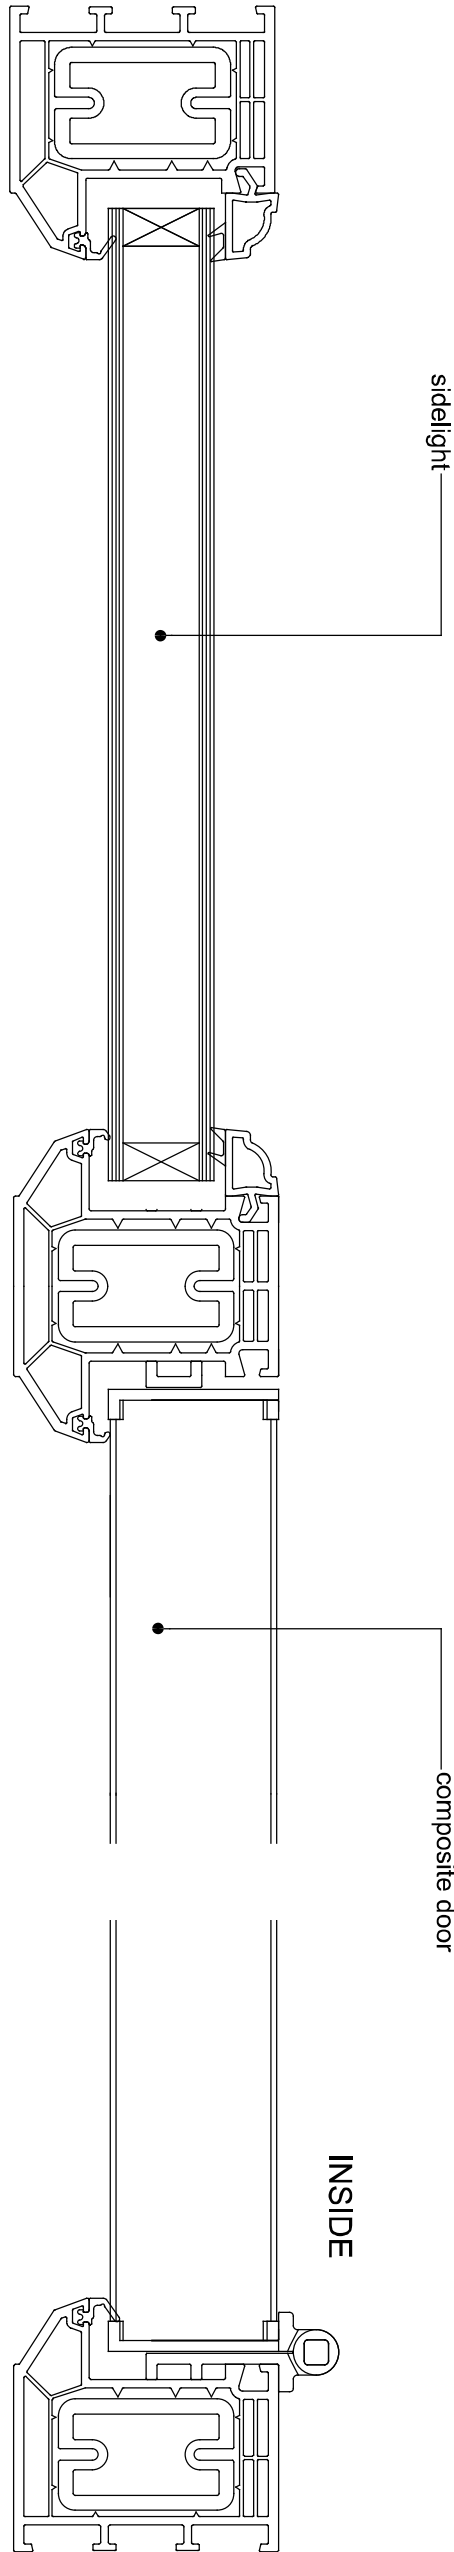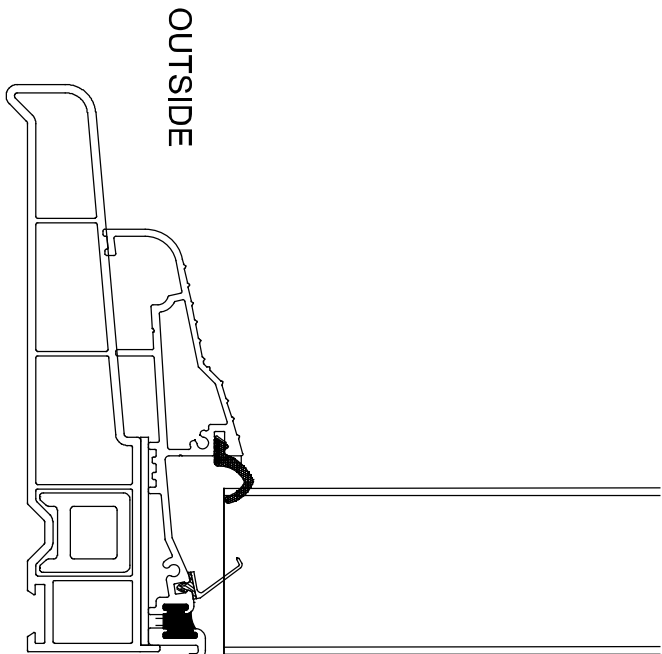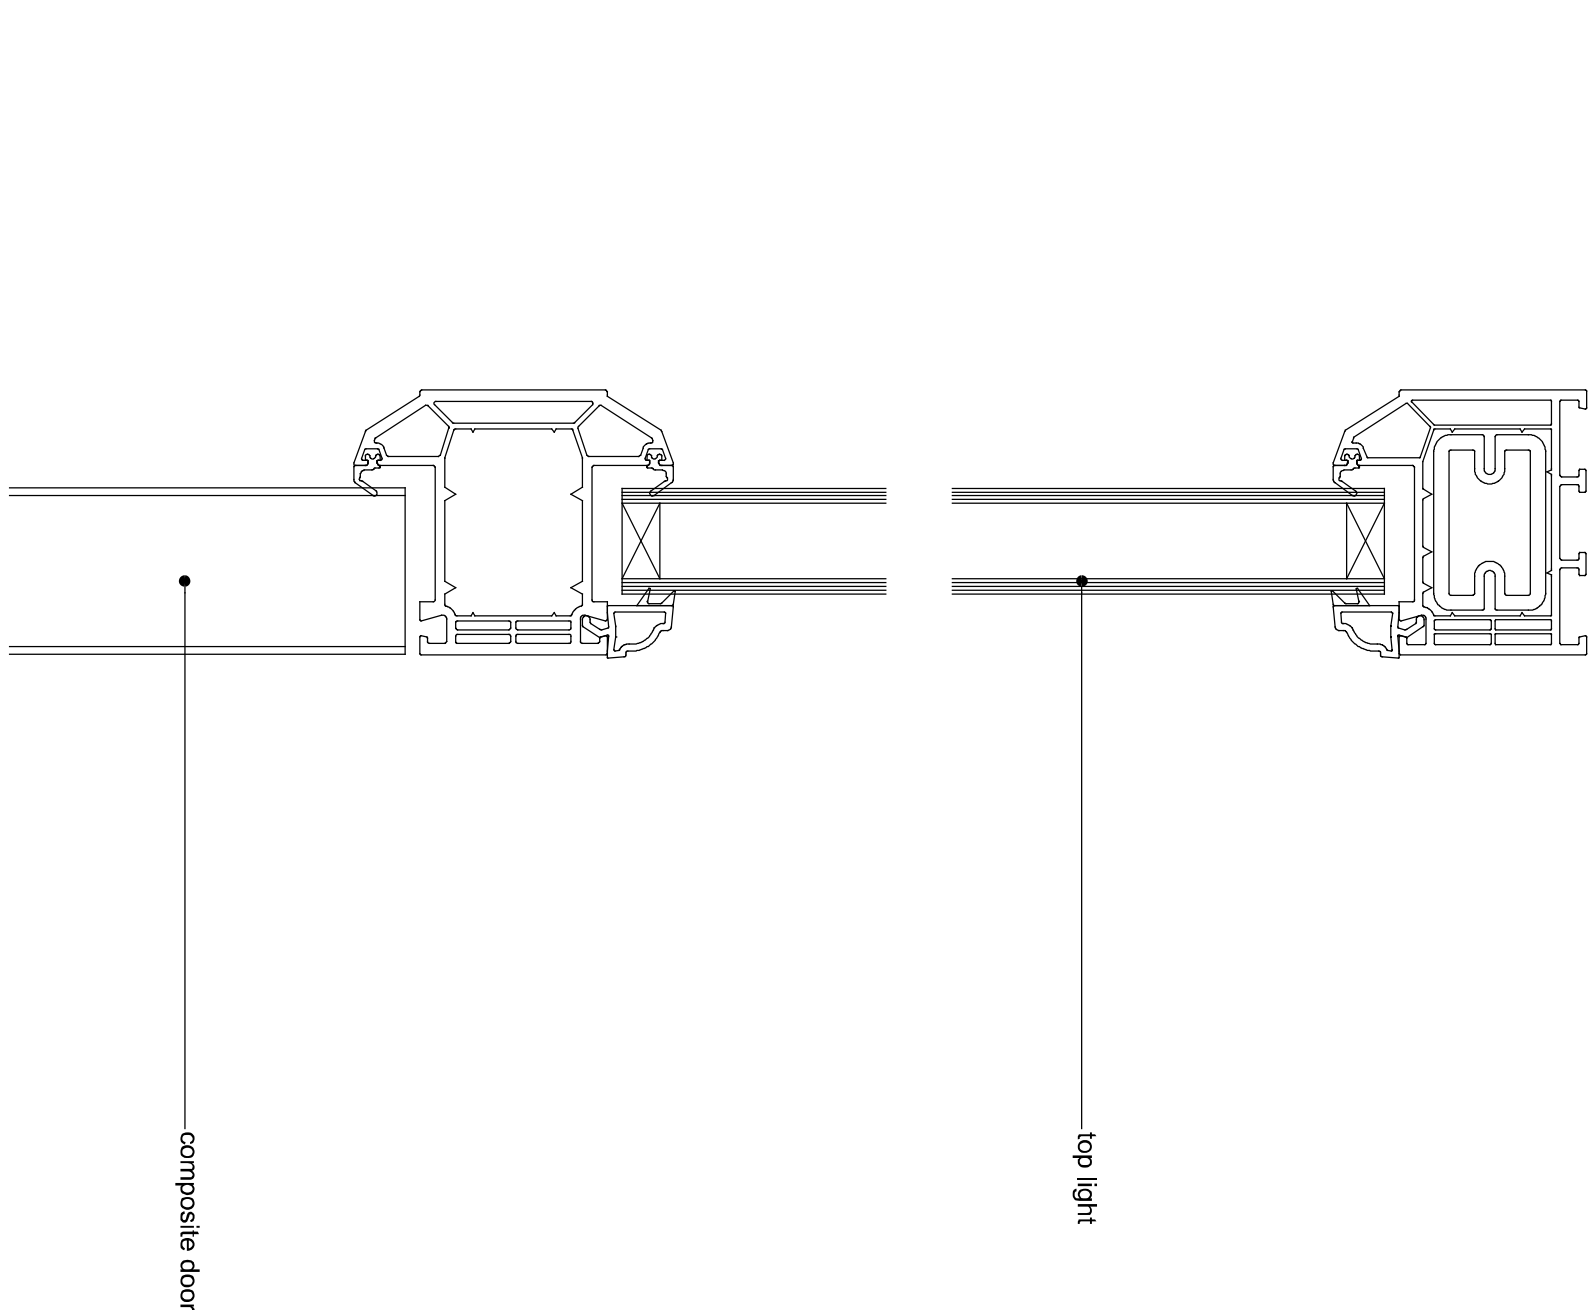

Solidor details

