
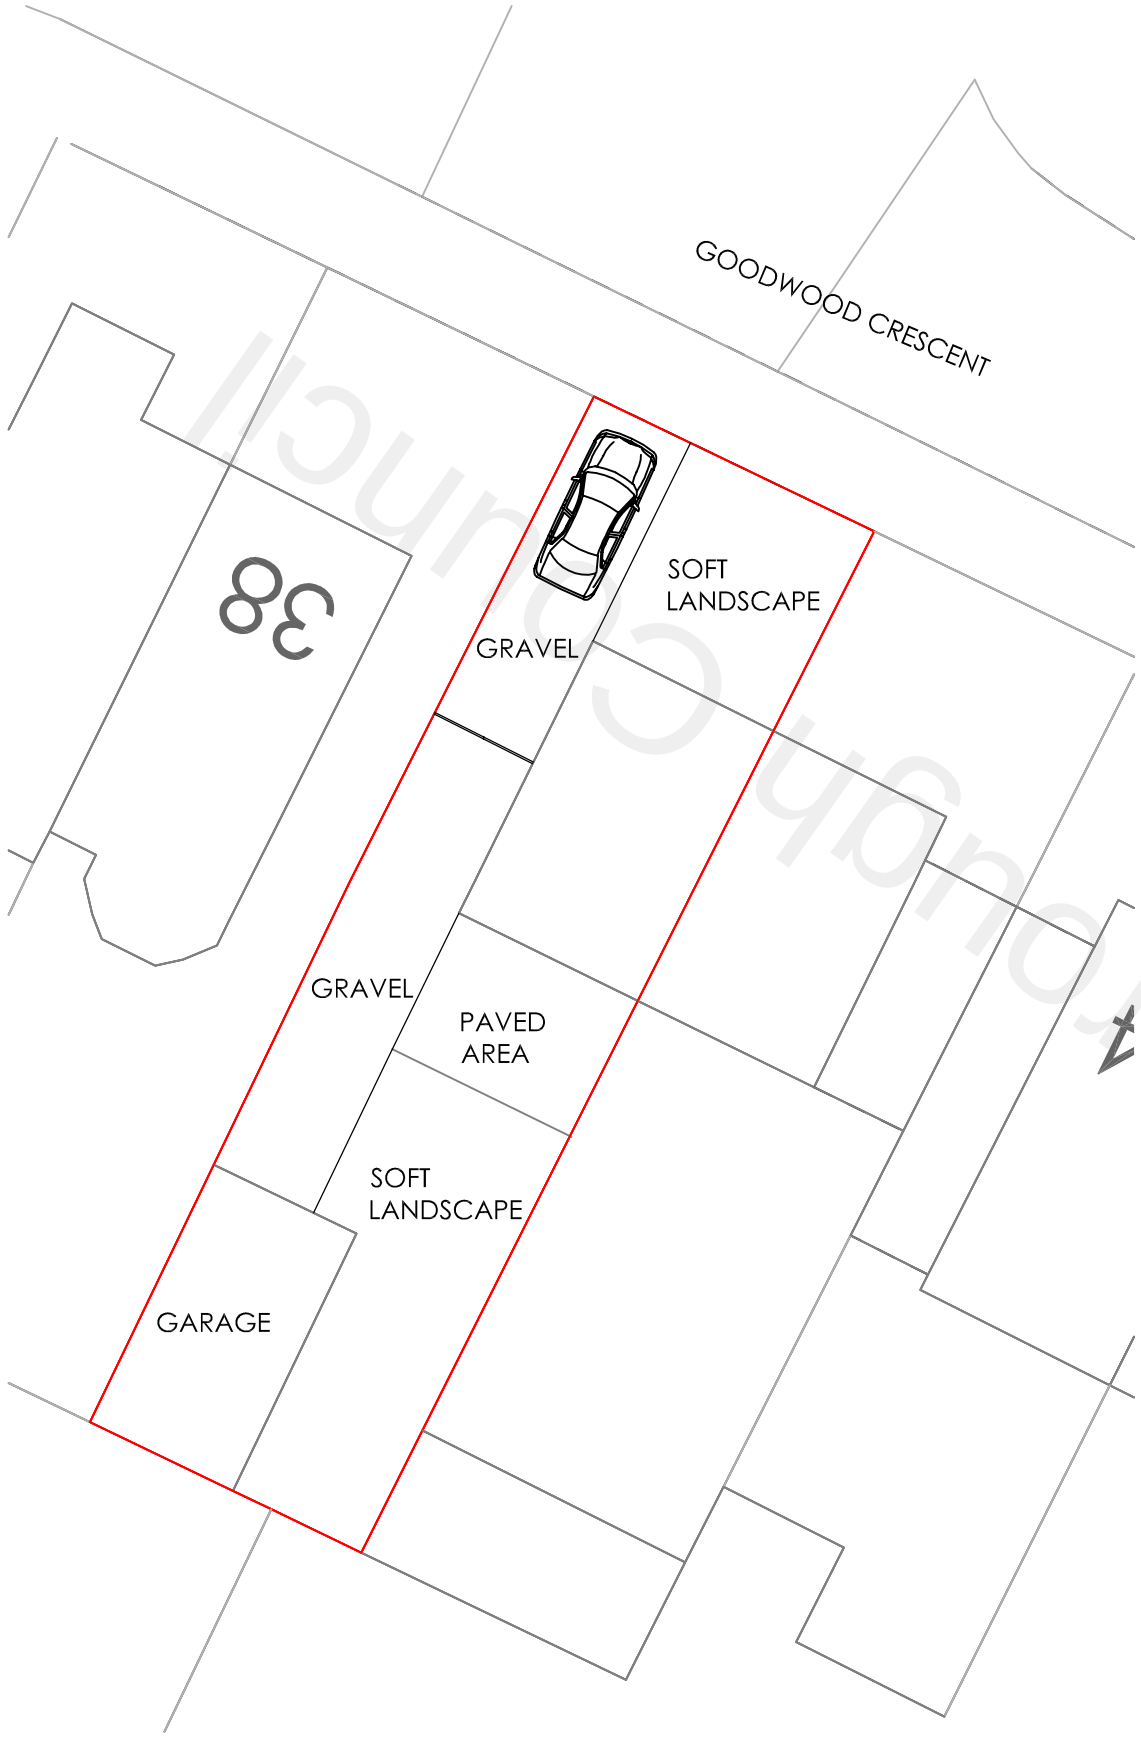


Existing Block Plan

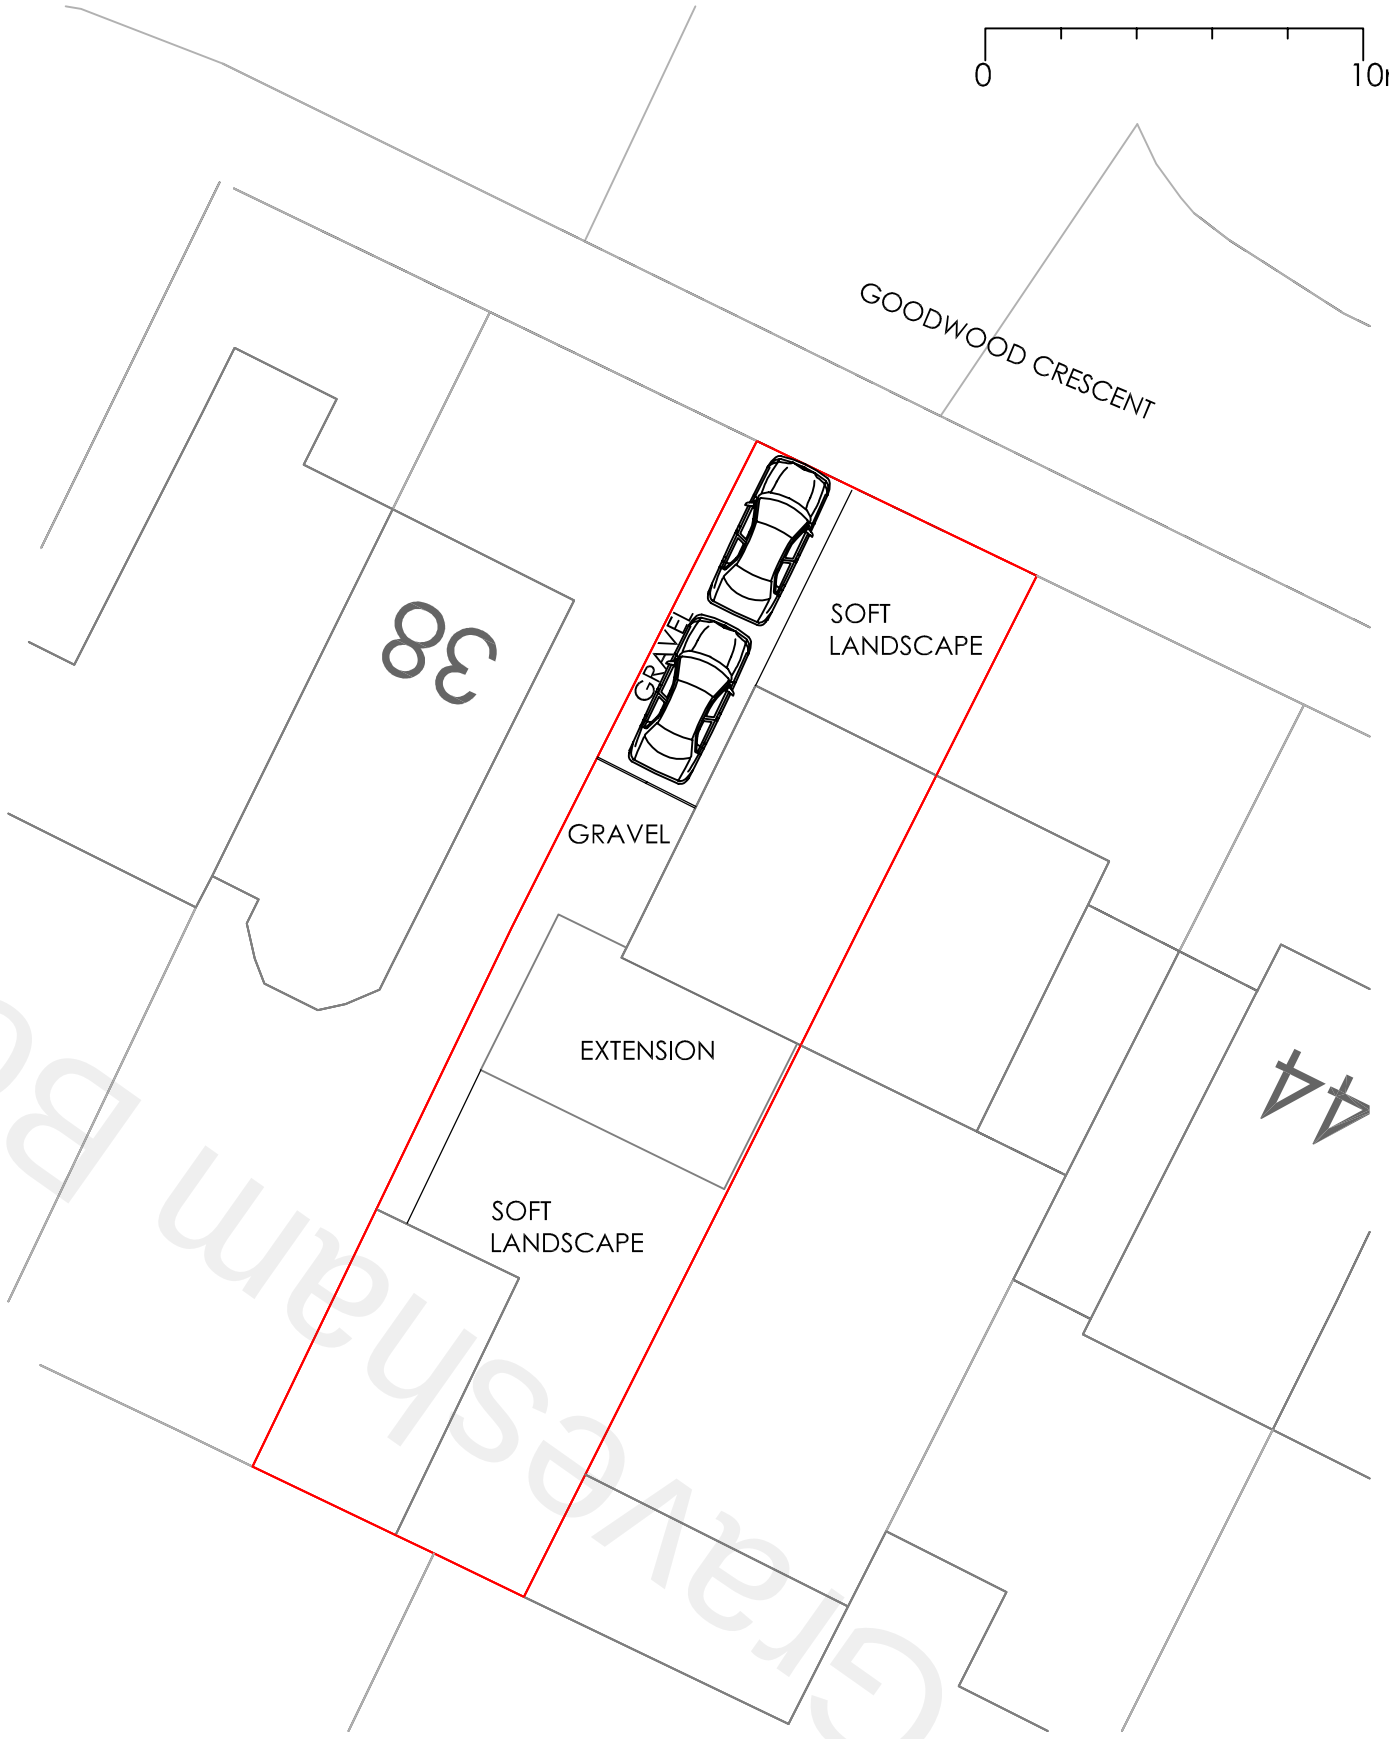

Proposed Block Plan

Cranesham Bolton Council

Project

Mr Sanjeet Parmar 40 Goodwood Crescent Gravesend Kent DA12 5EL
Single Storey Rear Extension

Drawing Title

Existing and Proposed Block Plans

Rev	Description	Date
A	Add window to GF WC show car parking arrangement	13/07/22

H Channa

Picaroons Maidstone Road Platt Kent TN15 8LB

Tel: 07828277909 E-mail: hbchanna@tiscali.co.uk

Drawn	Date	Scale	Drawing No.
HC	May 2022	1:200	40GC/A3/05A