



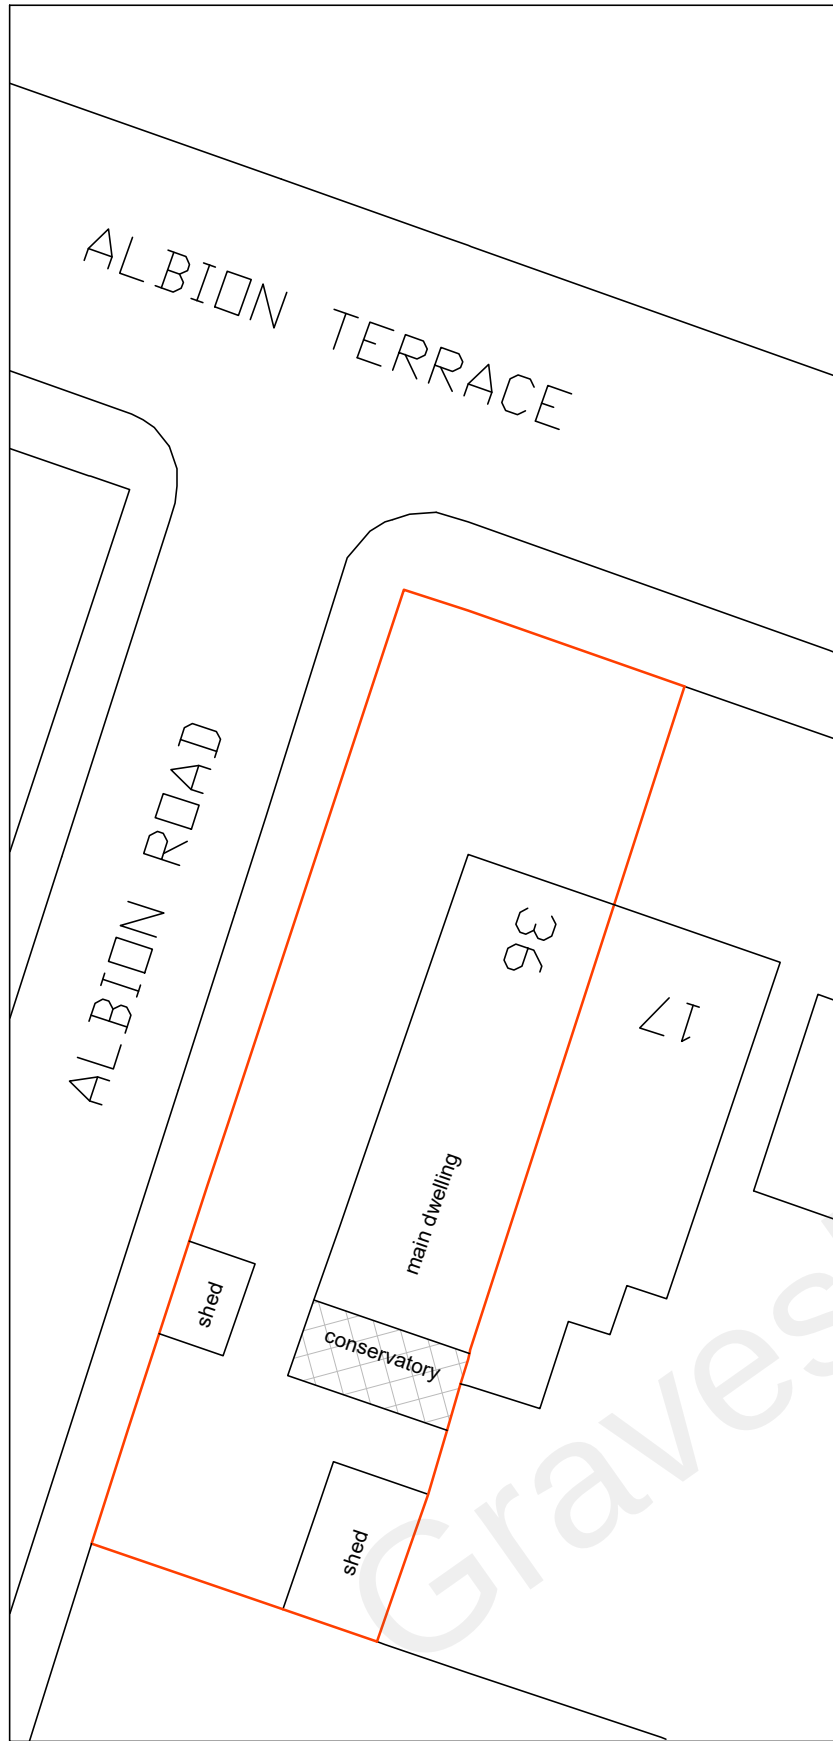


**BLOCK PLAN
AS EXISTING
(1:200)**

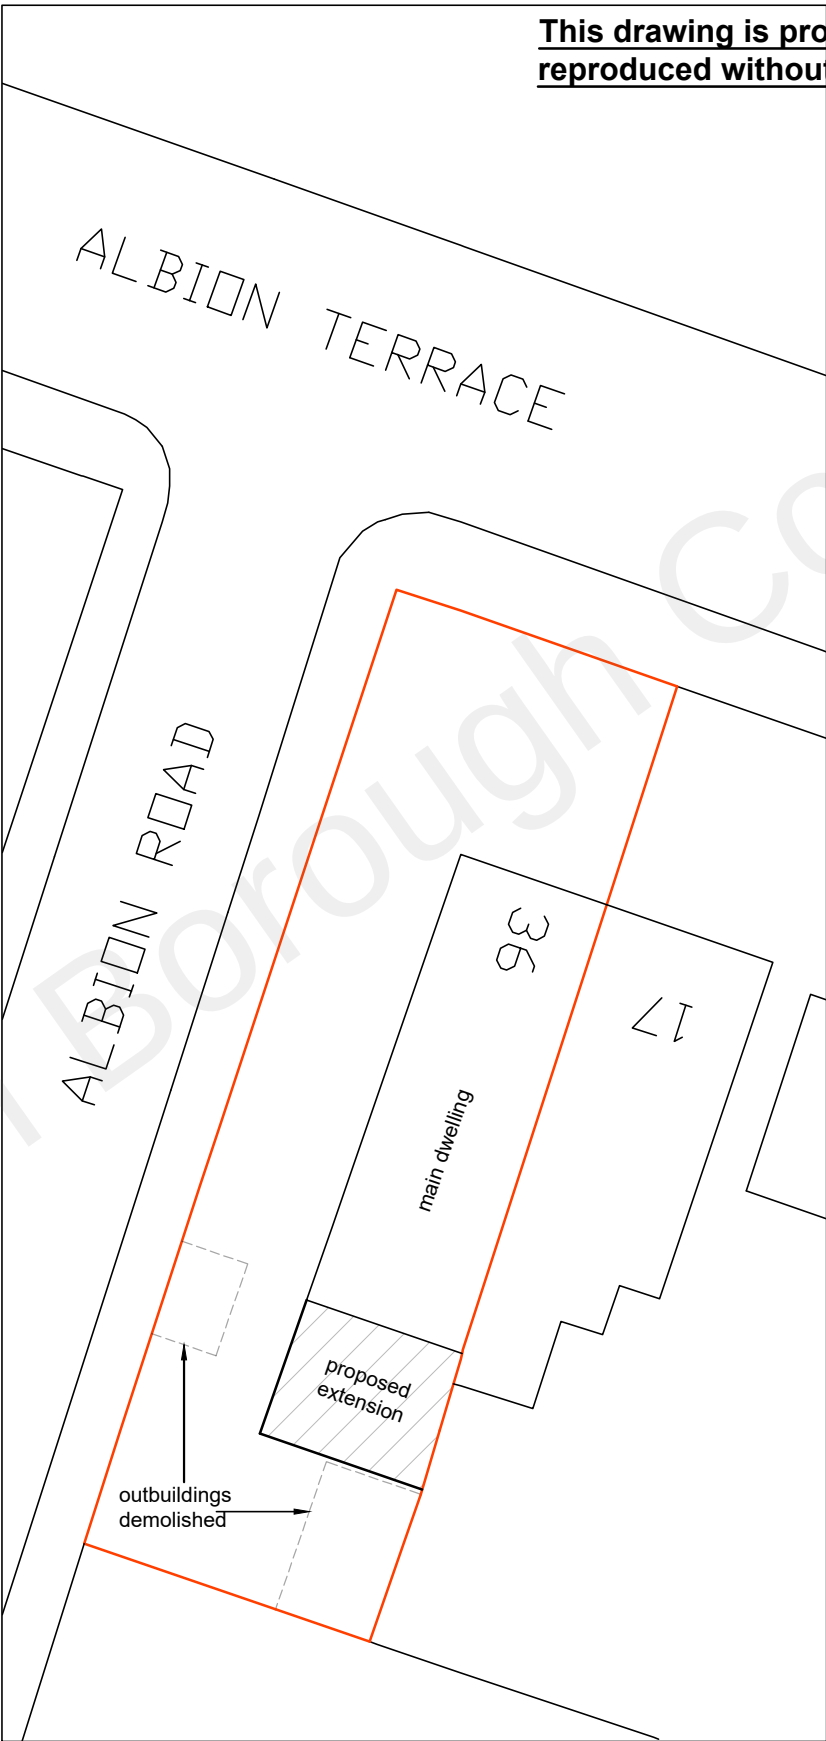

**BLOCK PLAN
AS PROPOSED
(1:200)**

This drawing is protected by copyright and must not be copied or reproduced without the written consent of Penfold Project Services

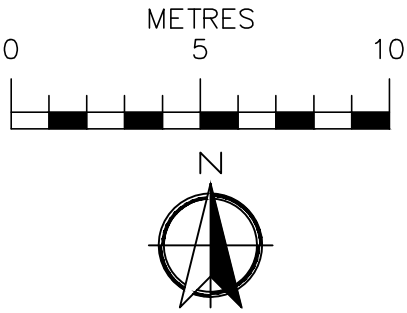

Date	No	Revision
Penfold Project Services		
Epmarket, Wrotham Road, Meopham, Kent, DA13 0JH Telephone: 01474 816690 e-mail: apenfold448@btinternet.com		
Job Title:	36 ALBION ROAD GRAVESEND KENT DA12 2SR	
Dwg Title:	BLOCK PLAN AS EXISTING & AS PROPOSED	
Scale:	1:200 @ A3	
Dwg No.:	04	
Date:	September 2021	