




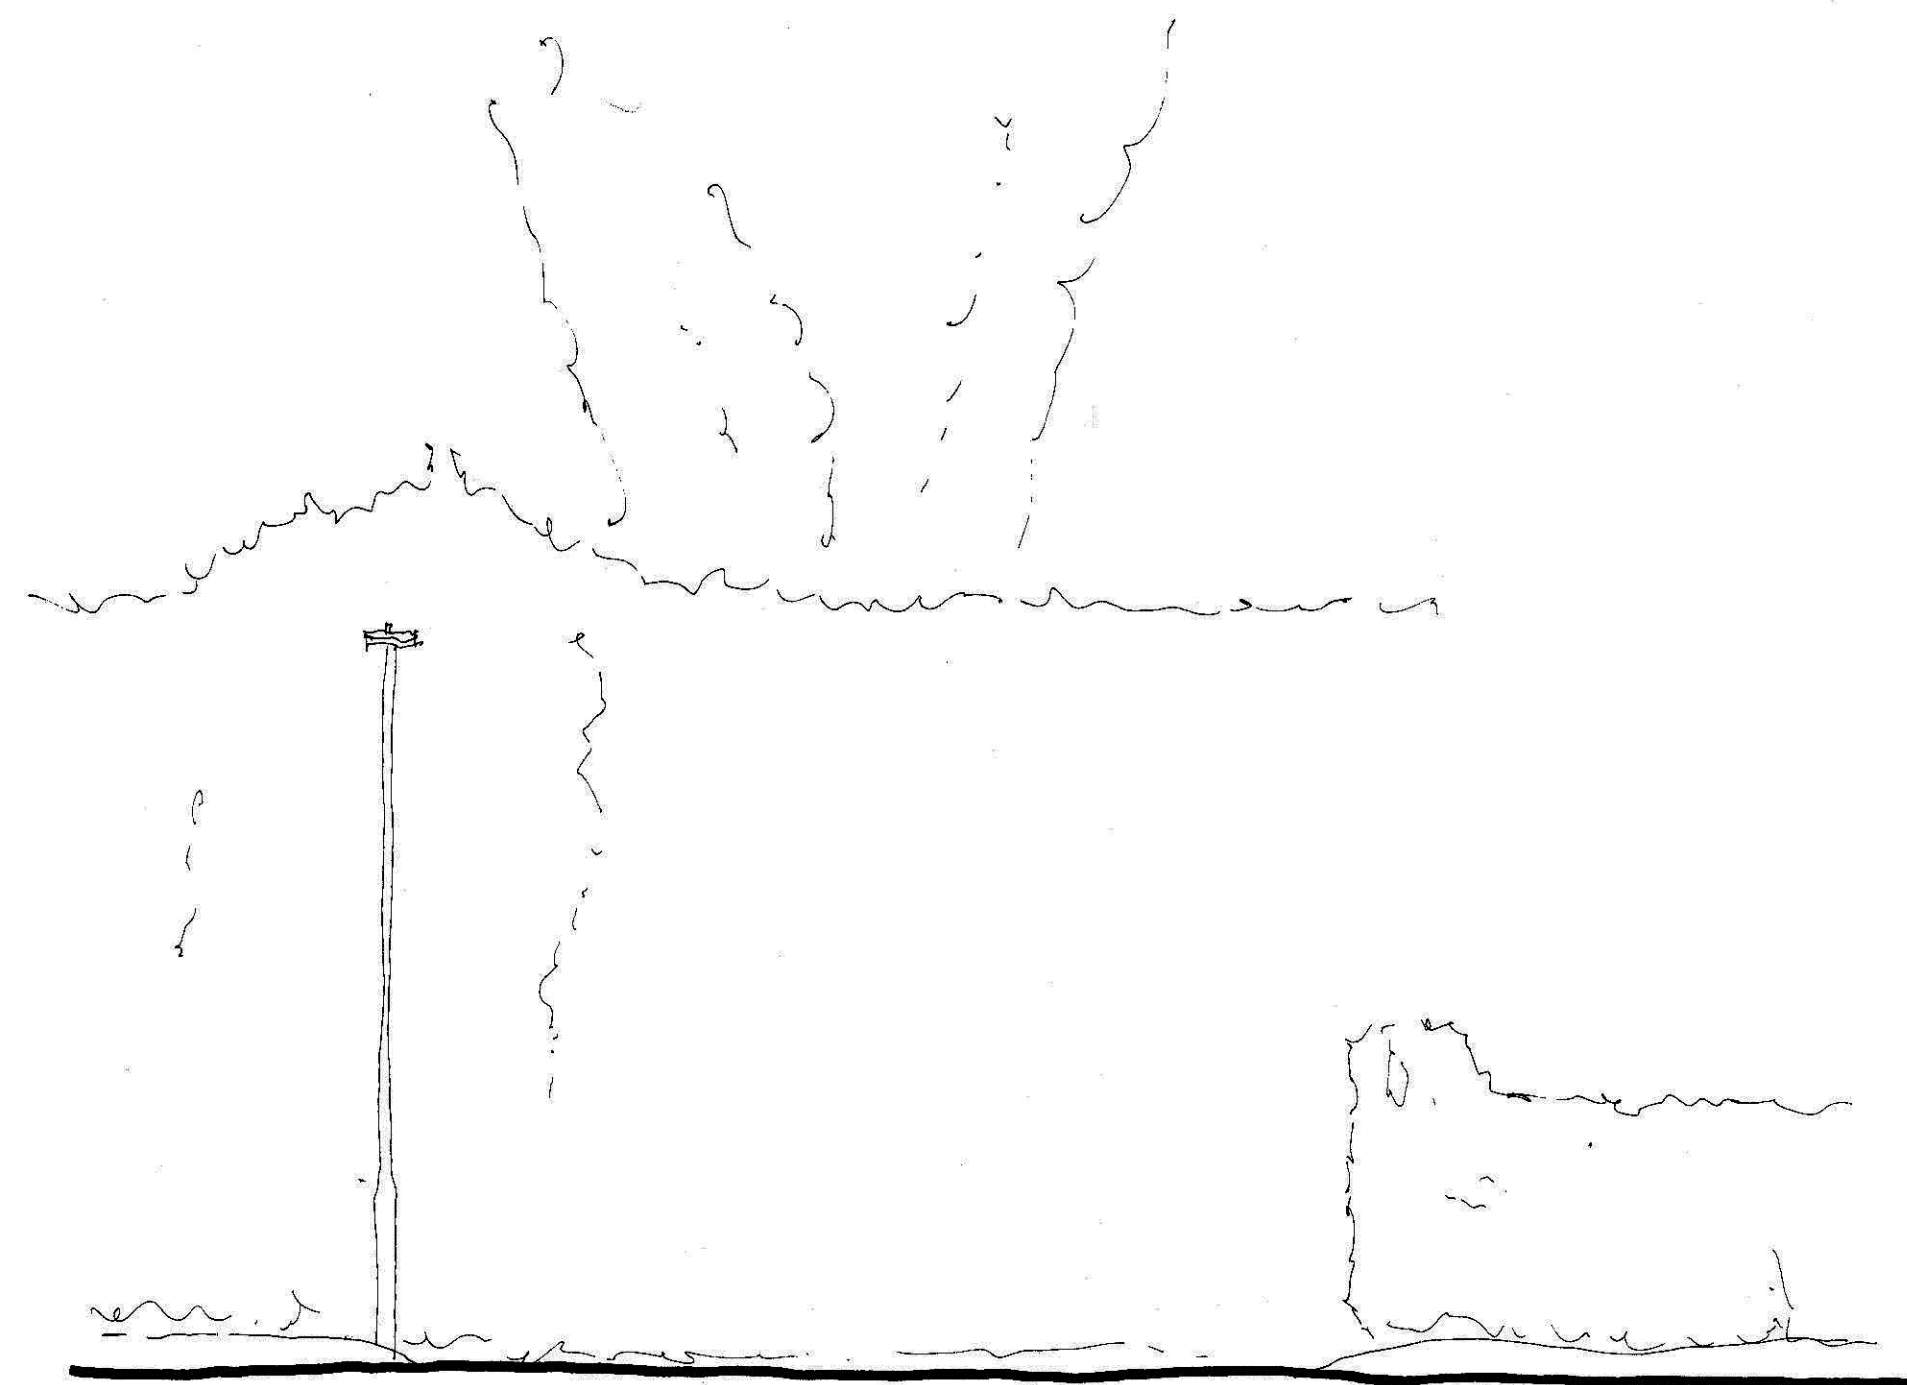


Existing elevation to Church Lane

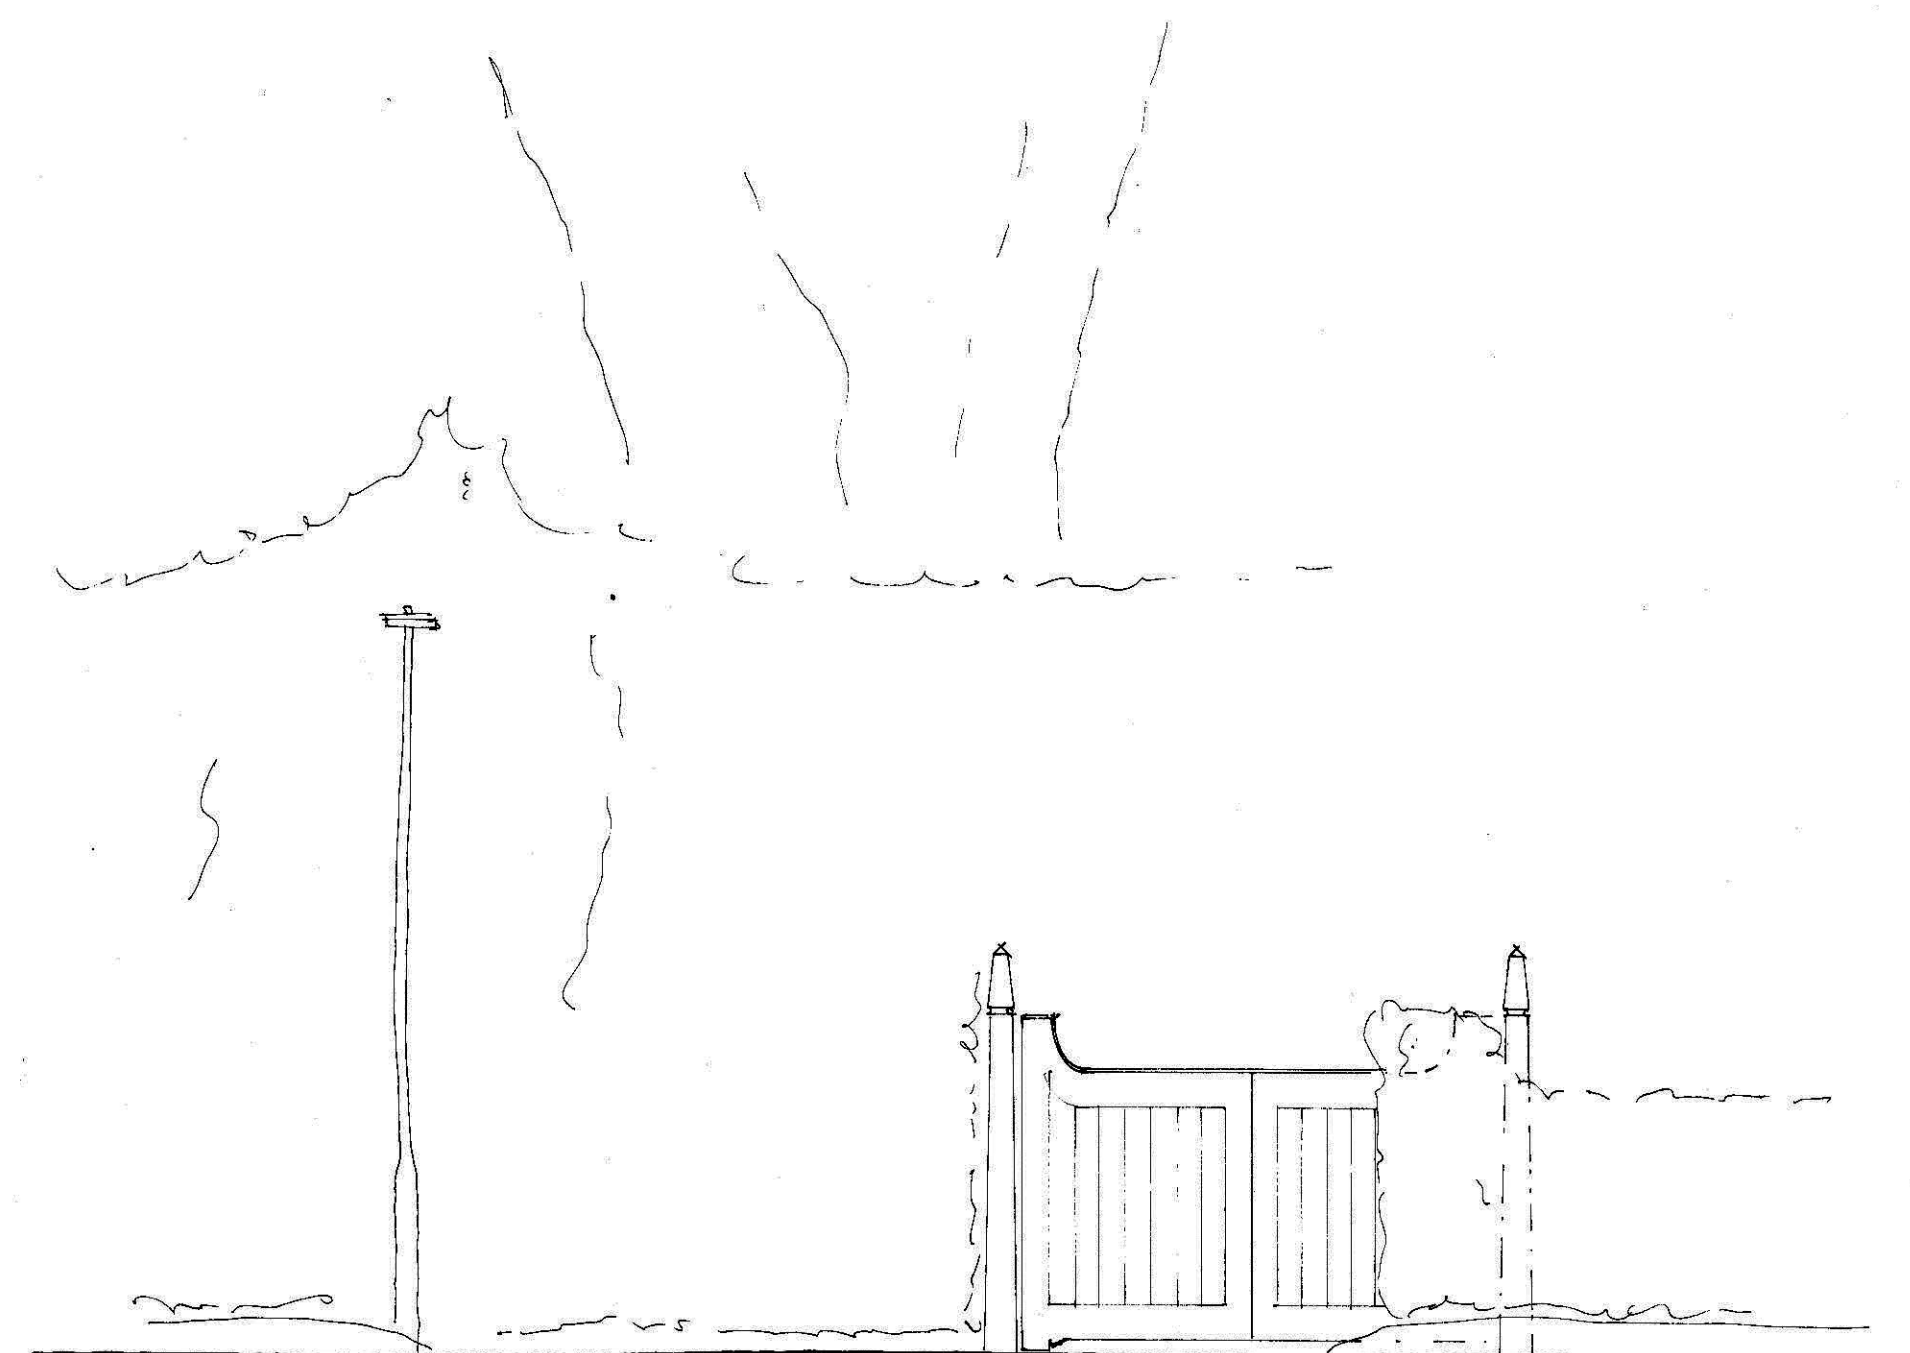

Proposed elevation to Church Lane

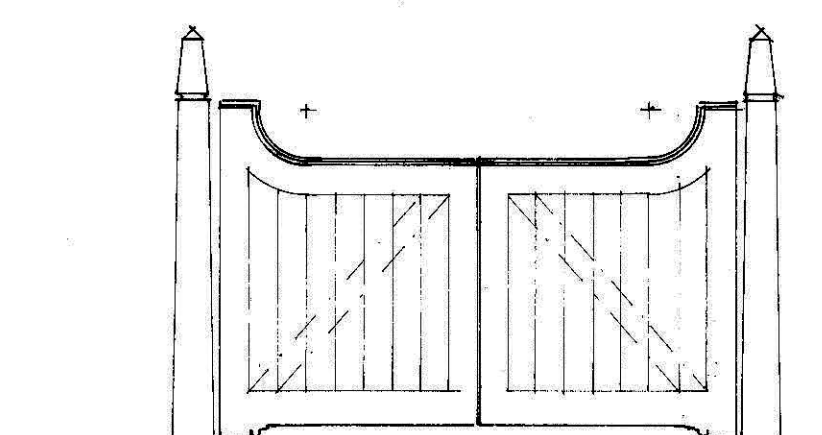


Elevation of gates

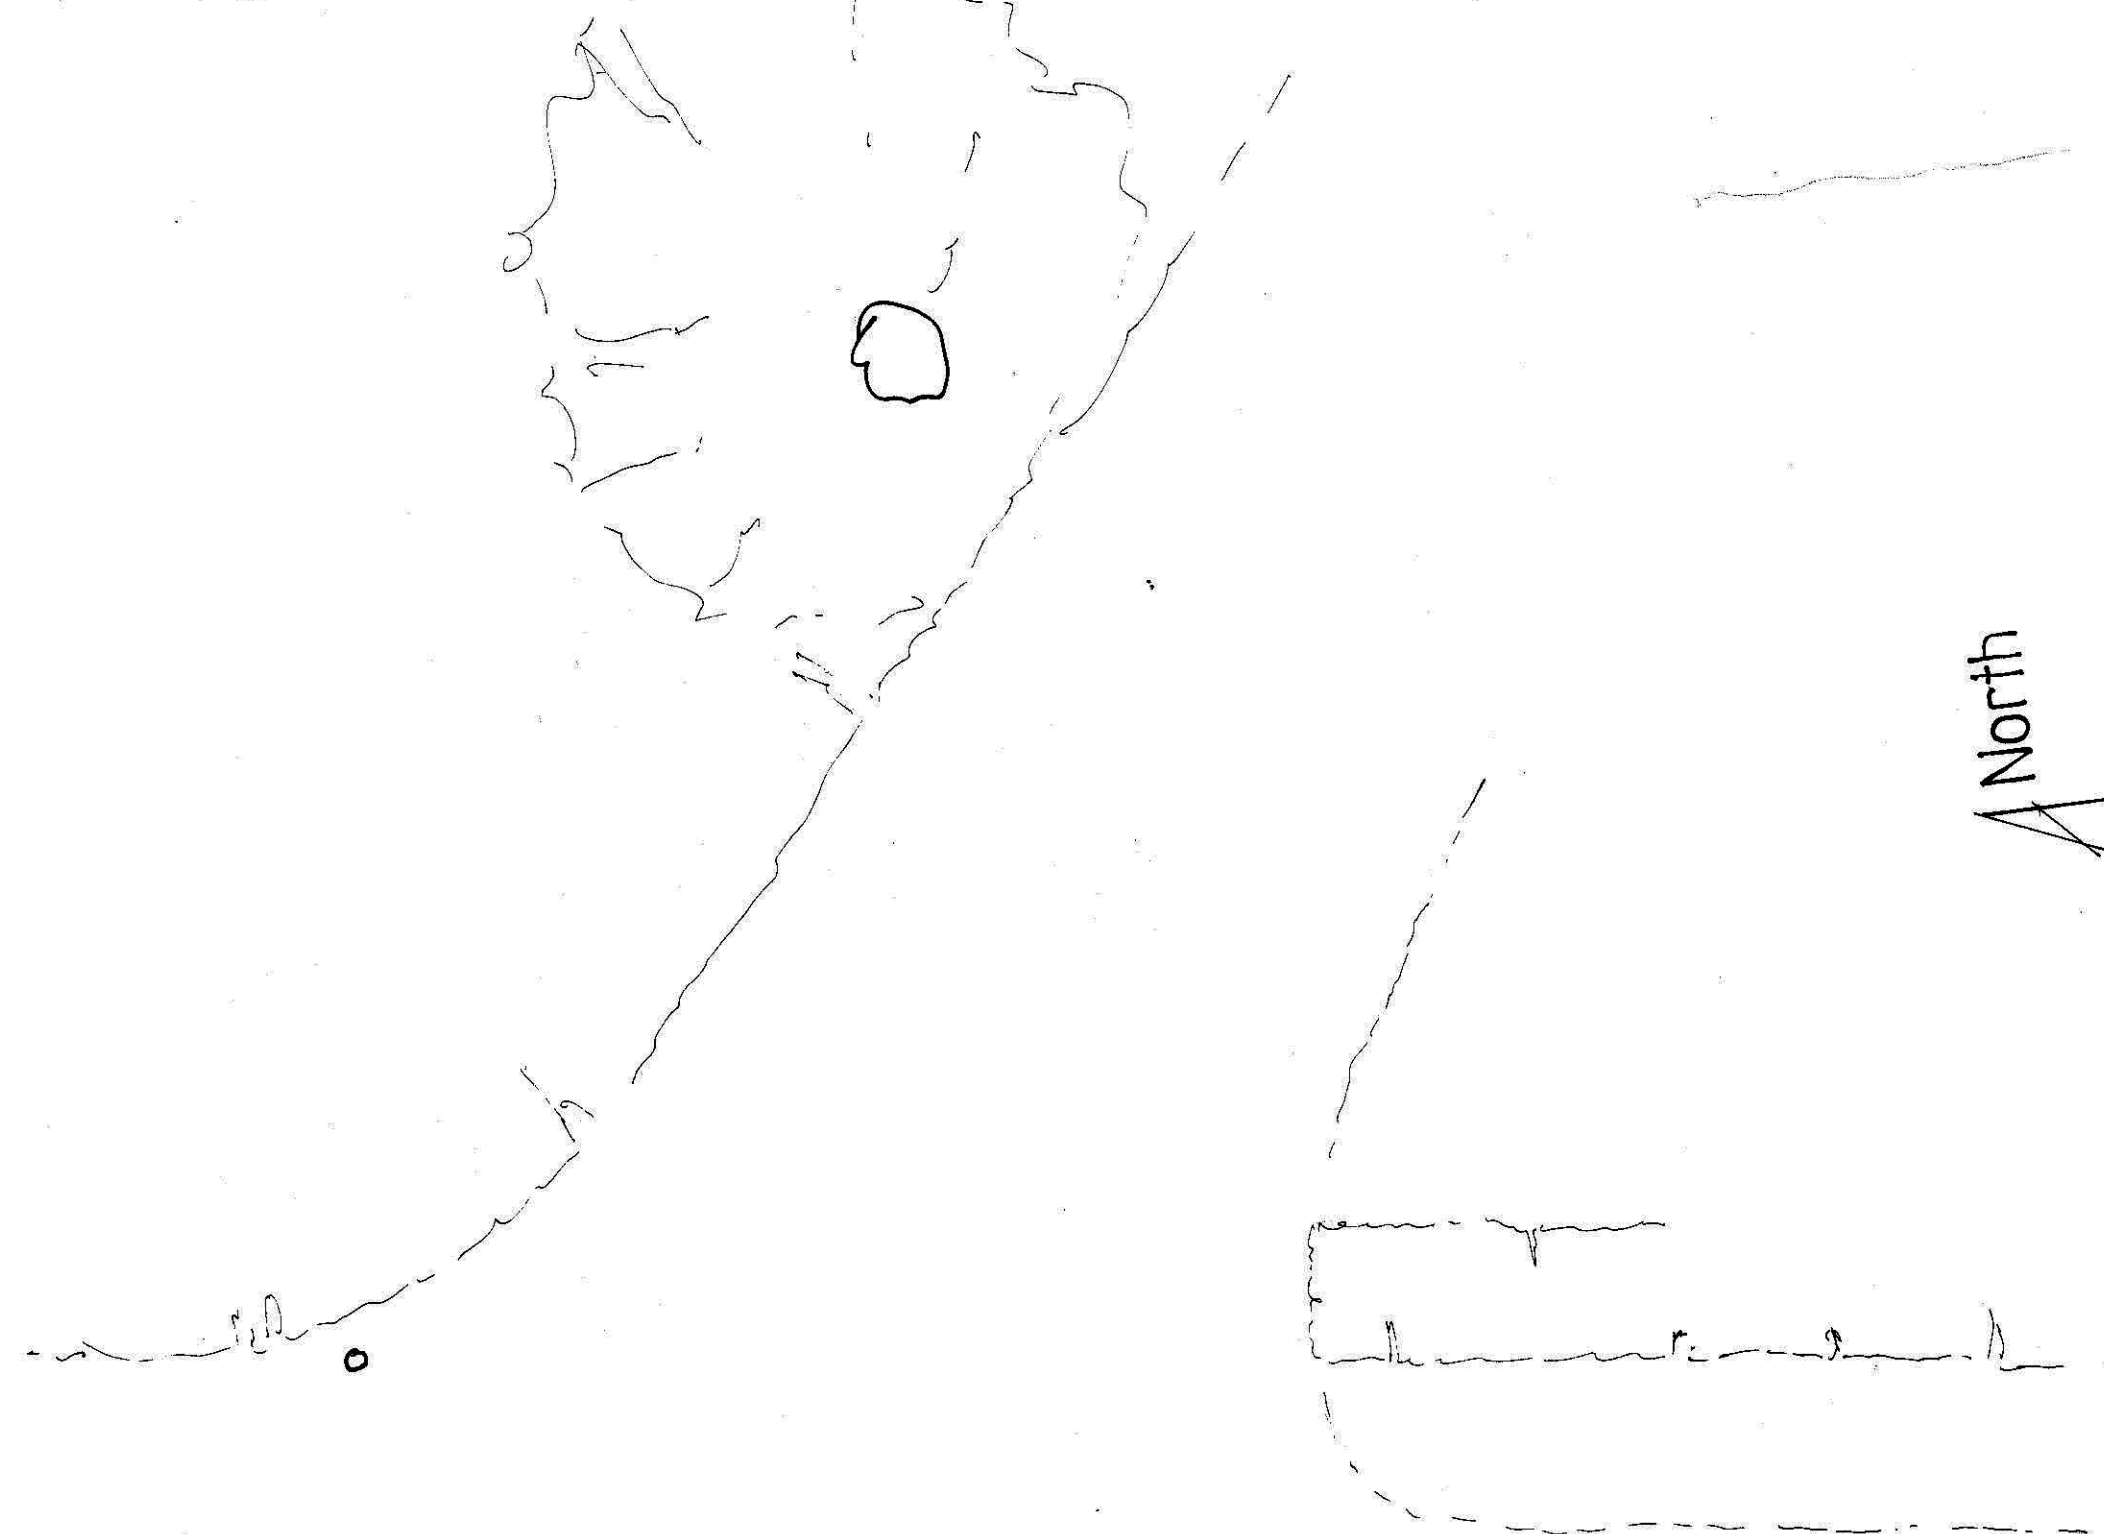

CHURCH LANE

Existing plan

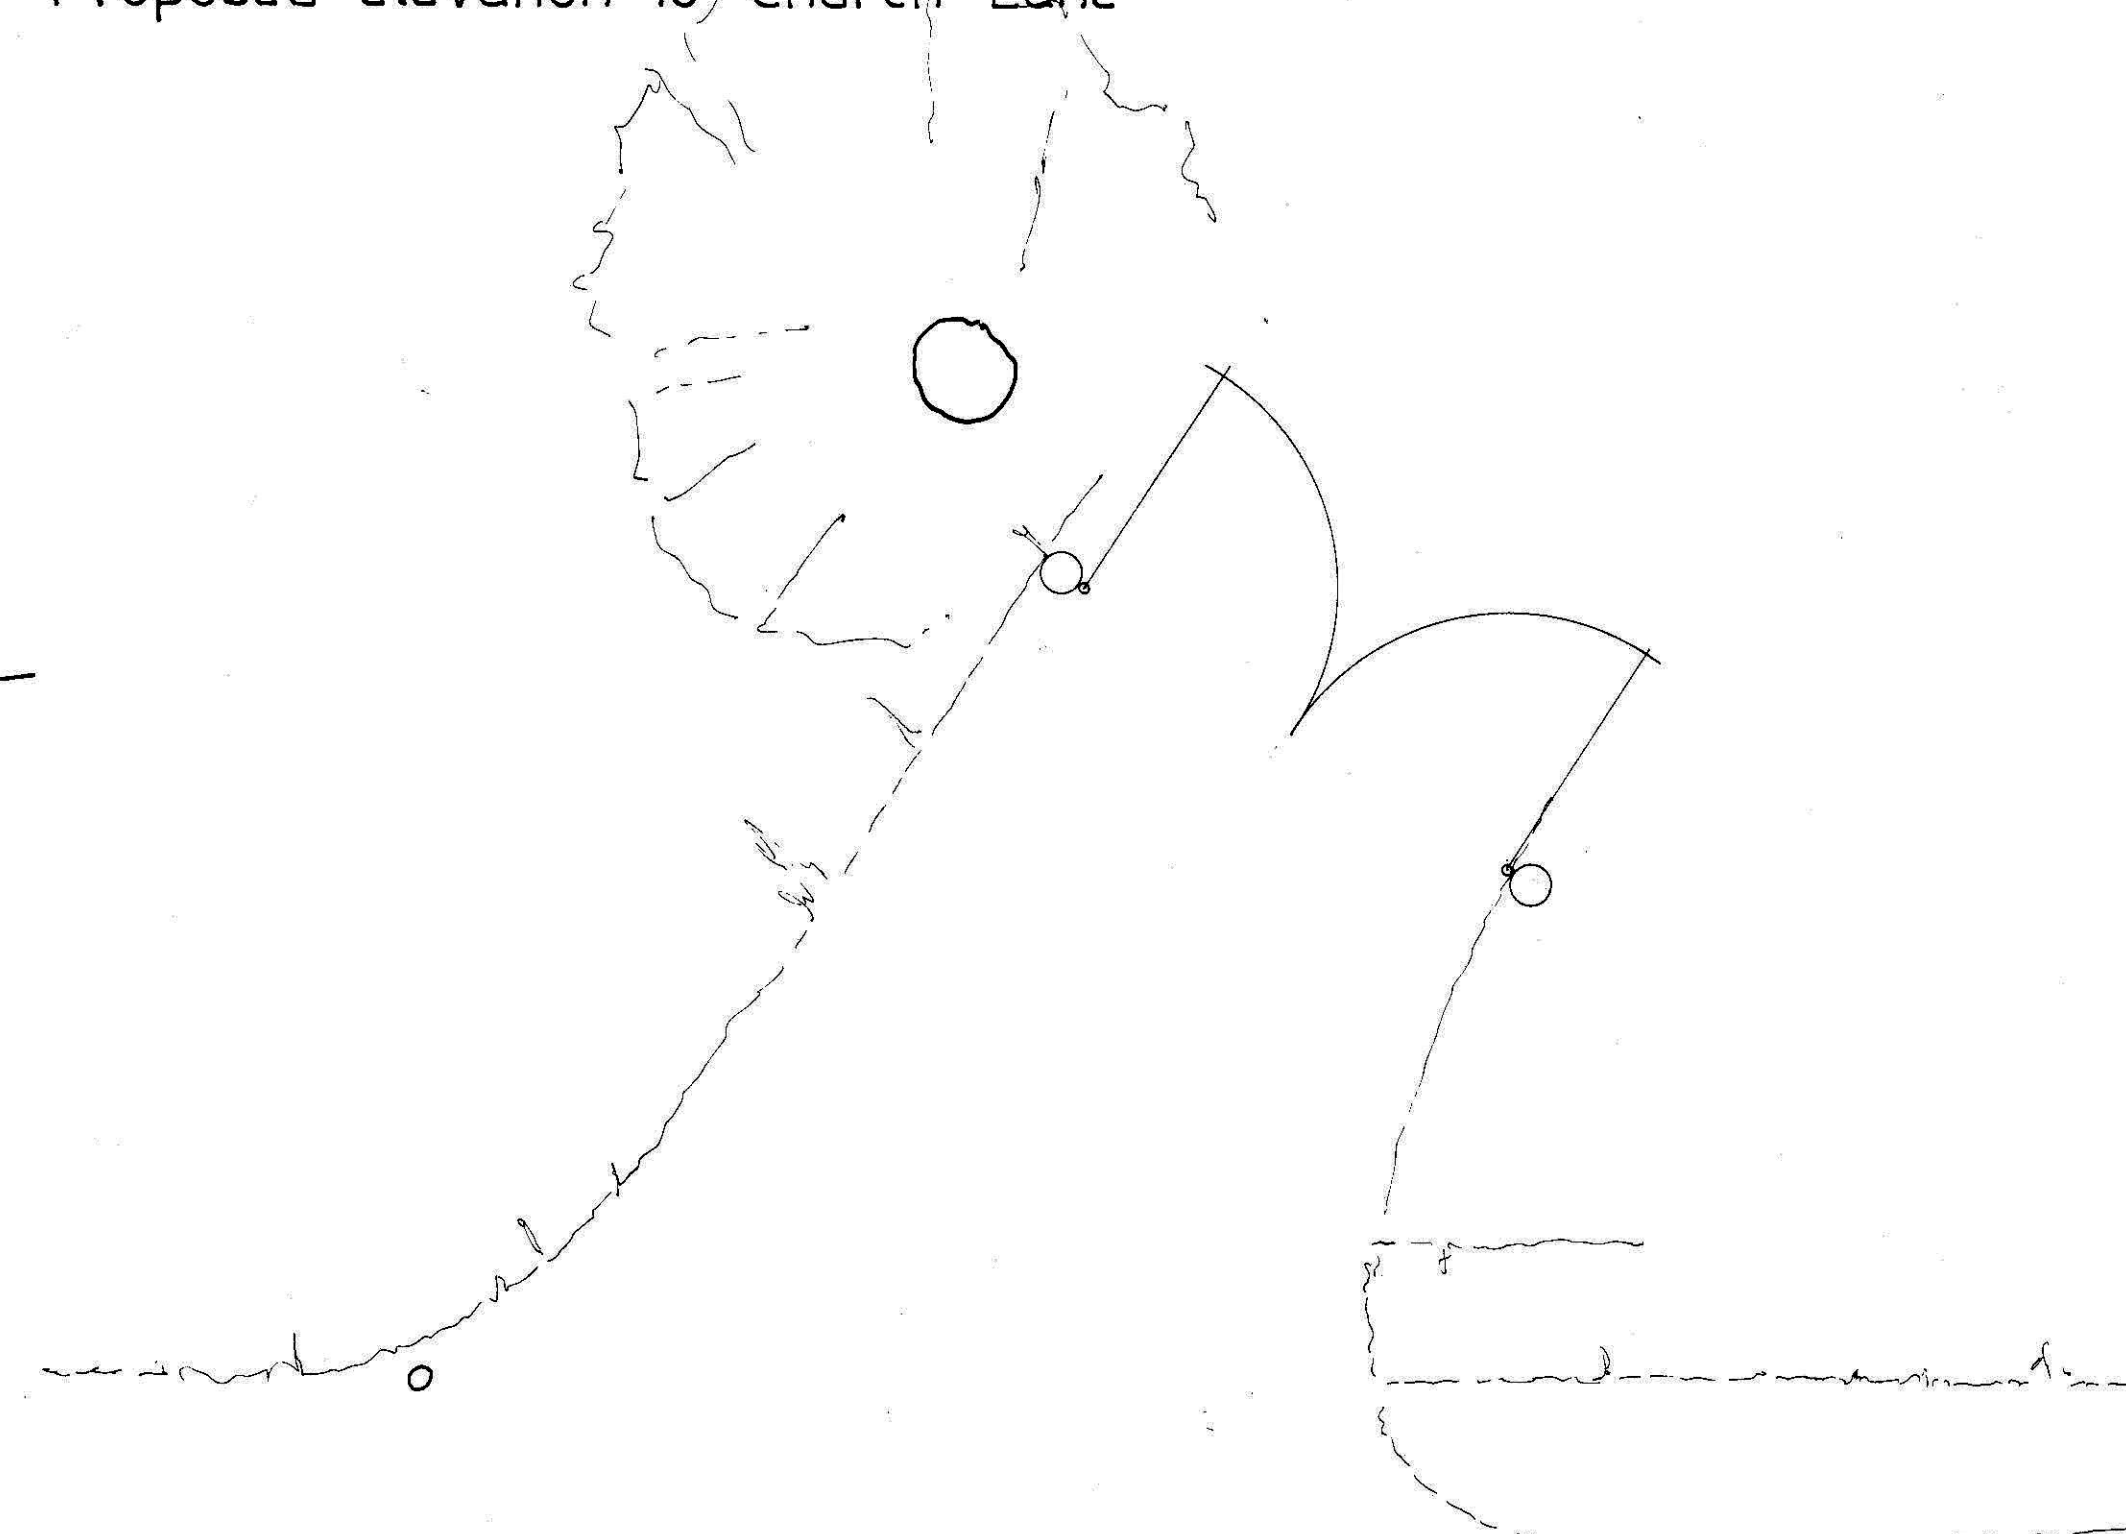

CHURCH LANE

Proposed plan

Scale bar:



East Court Manor

Church Lane entrance drive as existing & as proposed

Scale: 1:50 at A1

Drwg.: ECM/0123/07

Drwg. by: T. Ellis March 2023 Tel.: 01233 770498

Scan + 2 folded