



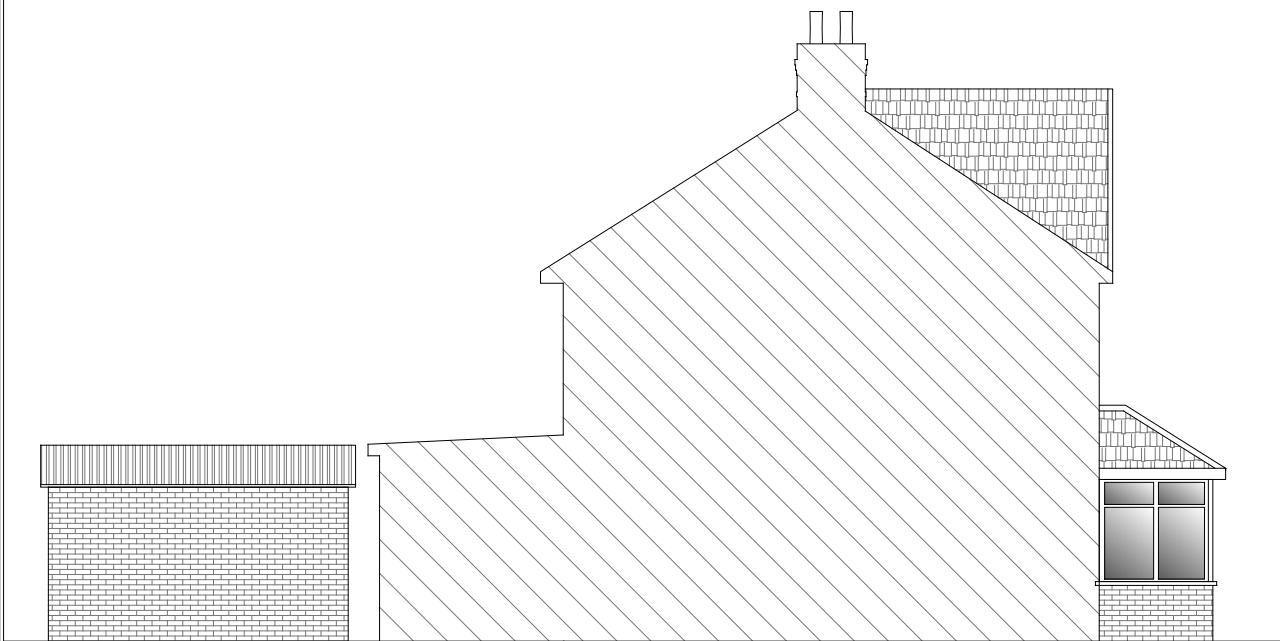


EXISTING SIDE ELEVATION- 'A'

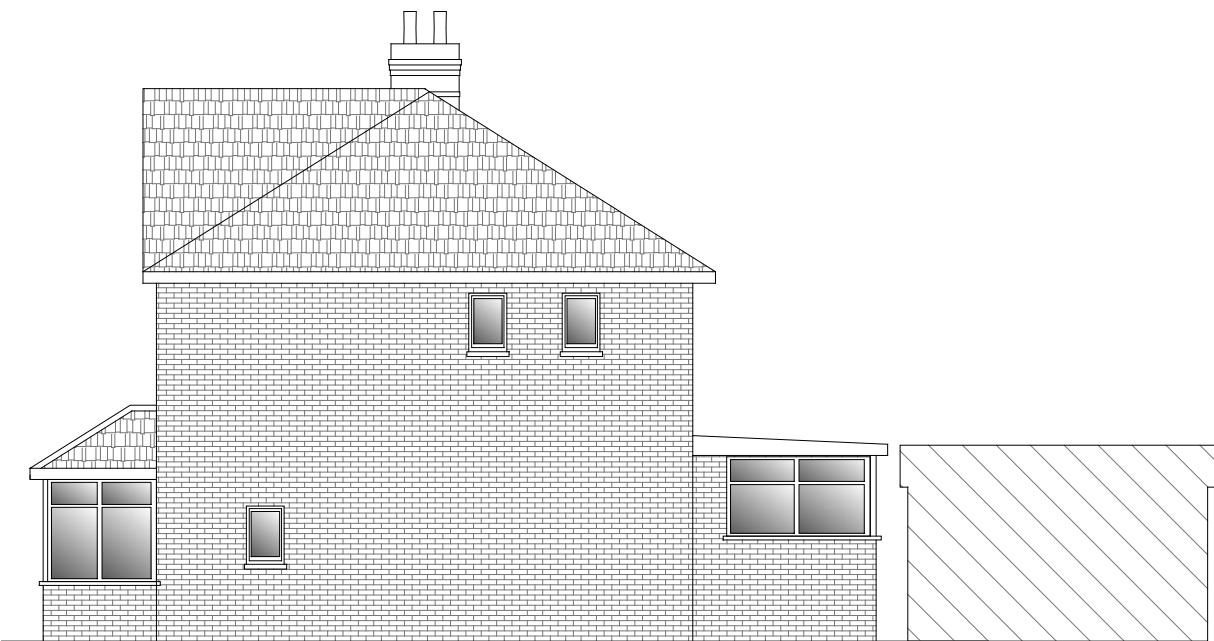

EXISTING SIDE ELEVATION- 'B'




PROPOSED SIDE ELEVATION- 'A'

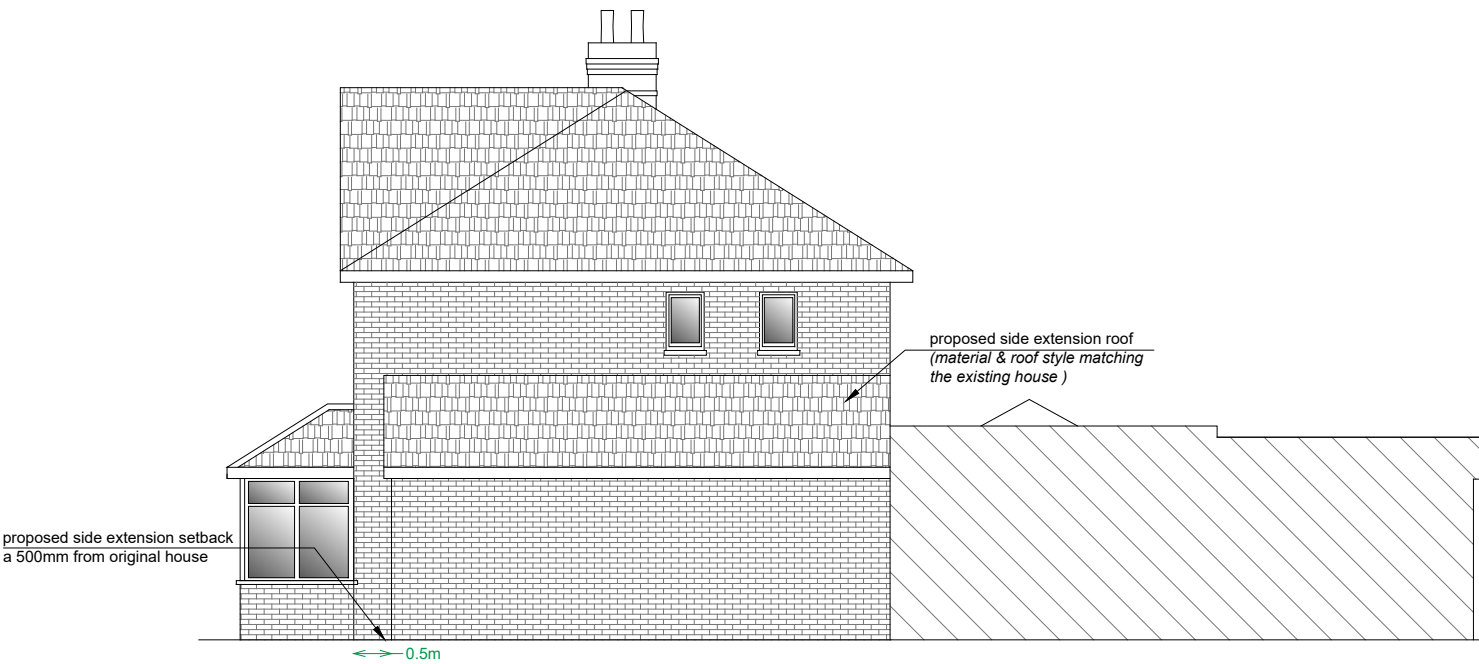

PROPOSED SIDE ELEVATION- 'B'

COPYRIGHT: The contents of this drawing may not be reproduced in whole or in part without express written consent of Redmatton Designs

Drawings to be read in conjunction with relevant drawing and specs. Drawings can only be scaled for planning purposes. Drawings not to be scaled. figured dimensions only for construction and anyother purpose. Any discrepancies are to be pointed to the Agent/Engineer/Contractor. The agent is not liable for any faults not raised. Drawings not to be scaled for land transfer purposes.

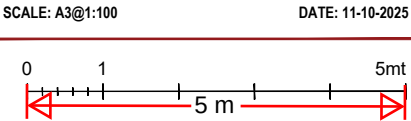

SITE:
36 Aspdin Road,
Gravesend,
DA11 8LY

DRAWING TITLE:
EXISTING & PROPOSED
SIDE ELEVATIONS

PROJECT NO:
RD.25034

DRAWING NO:
A205

REVISION