




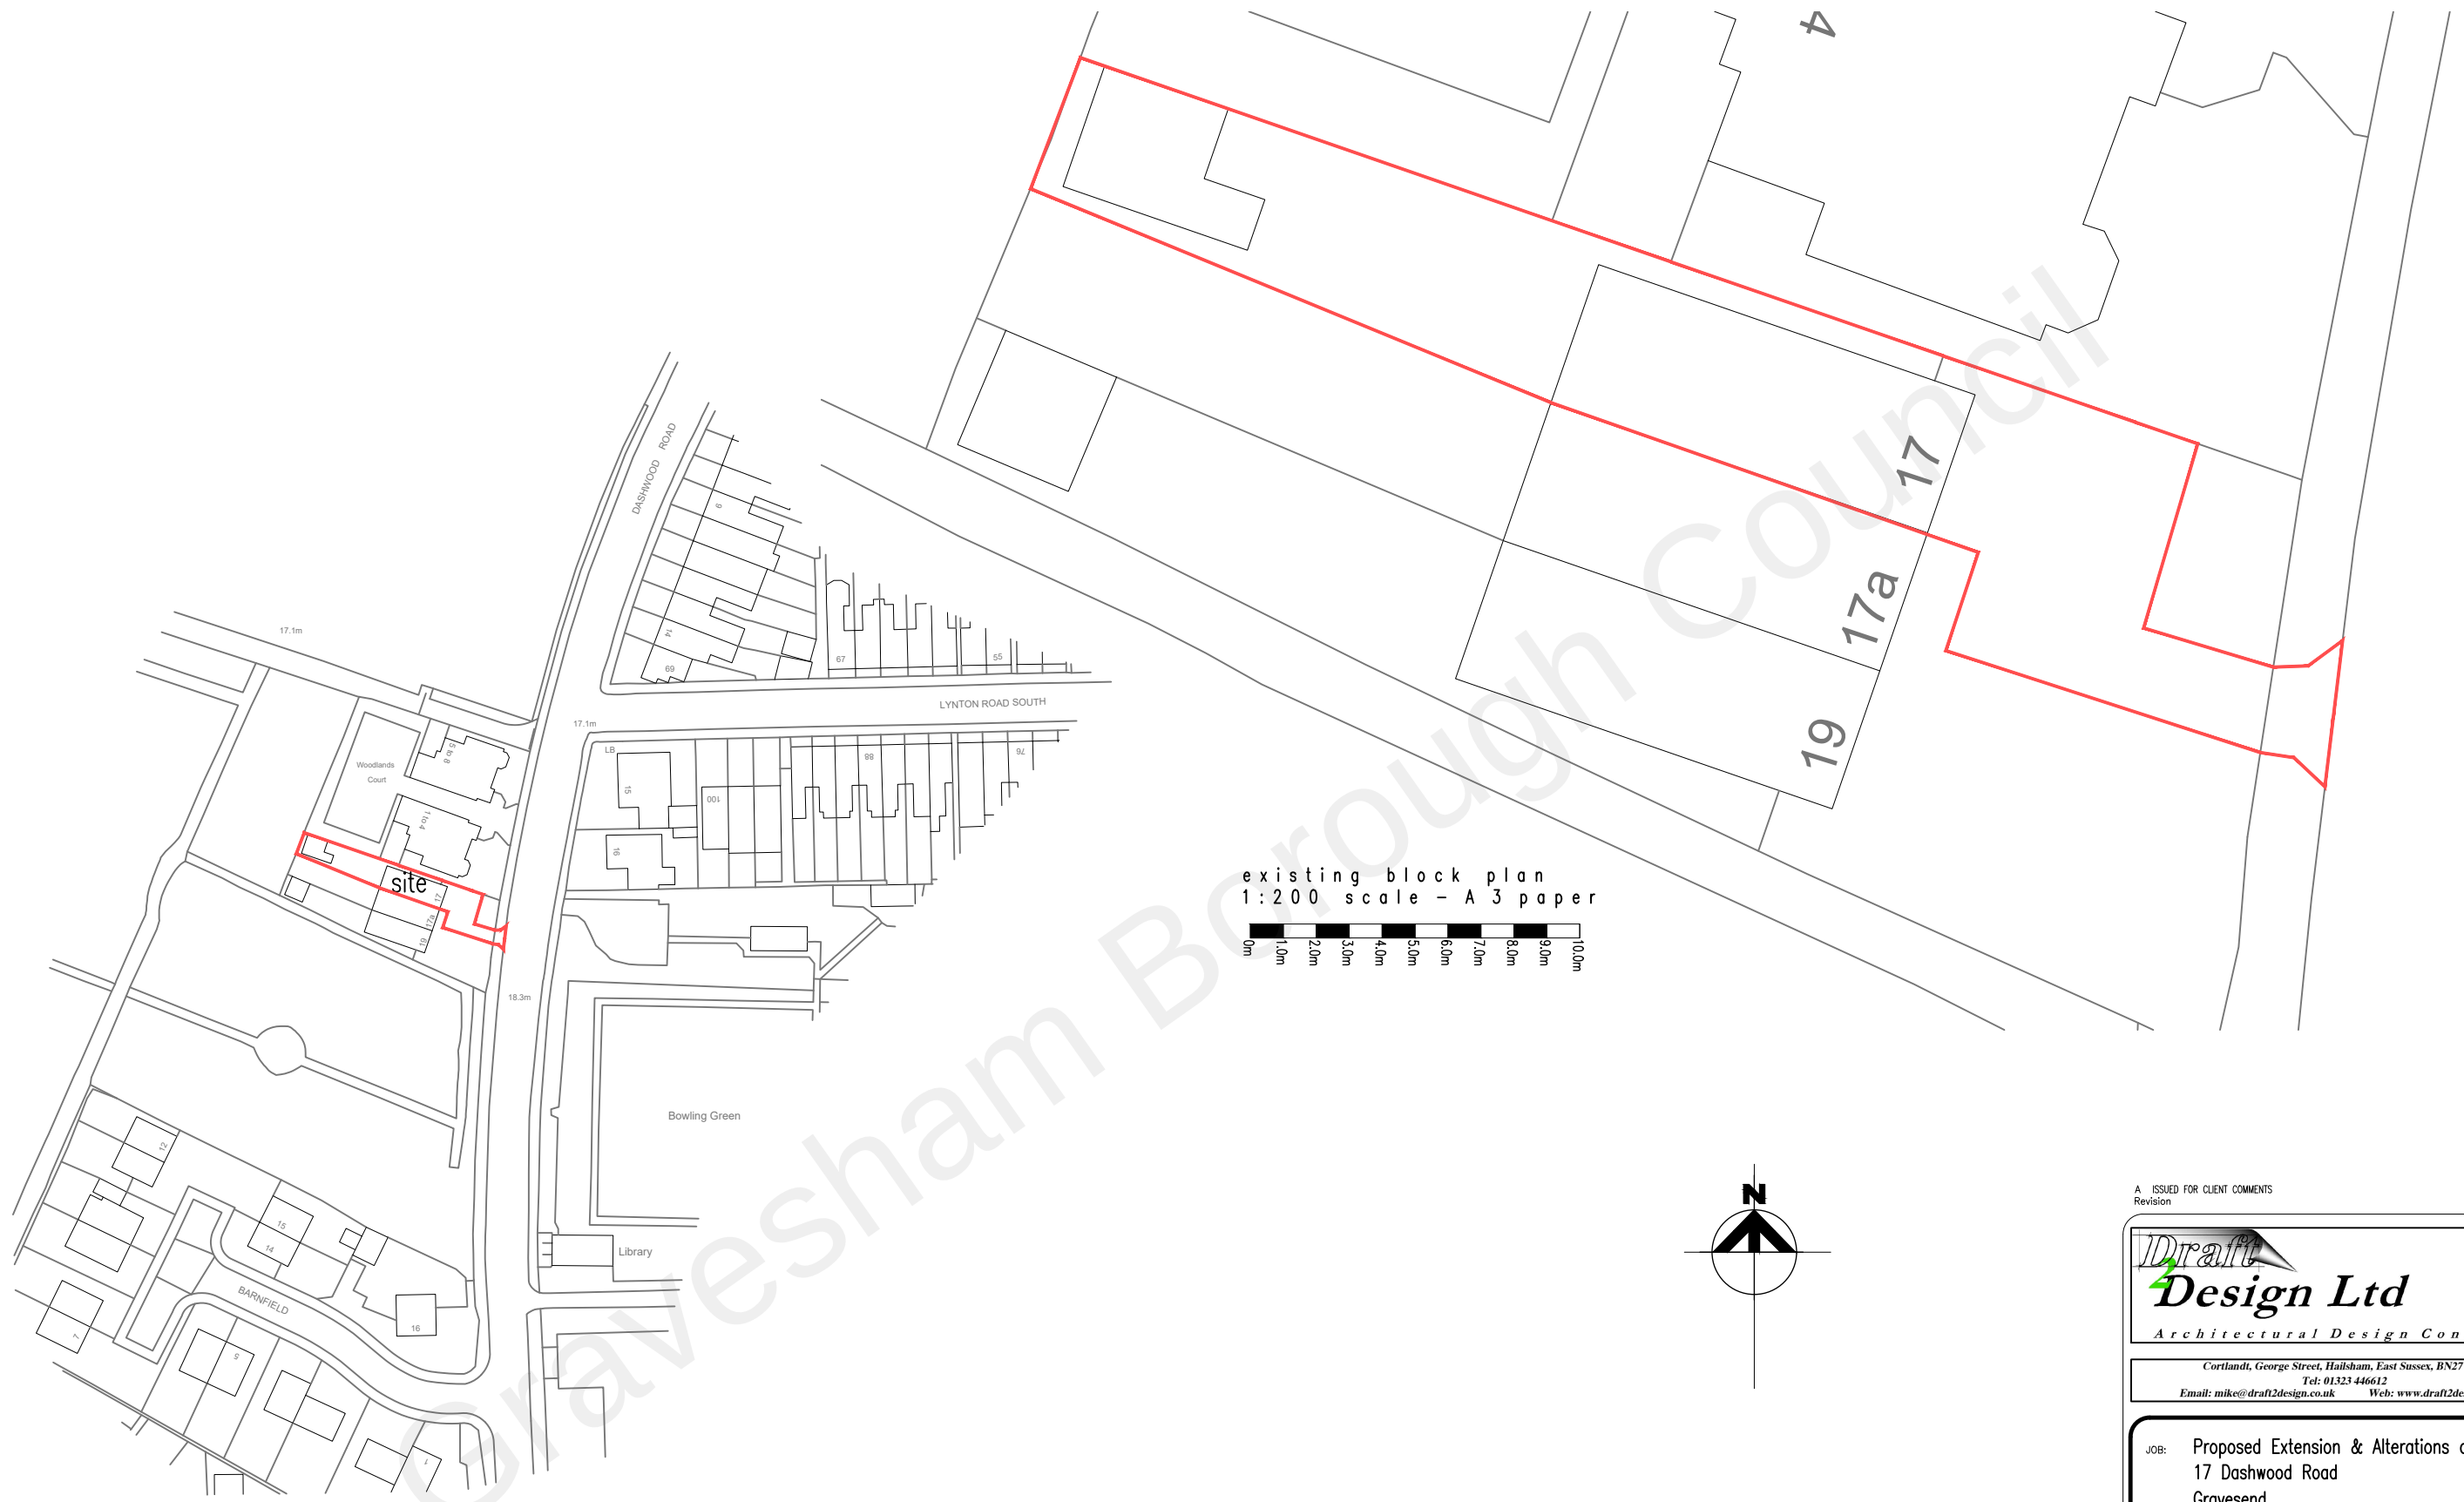

existing block plan
1:200 scale - A3 paper

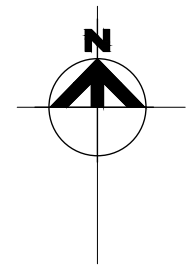

site location plan
1:1250 scale - A3 paper

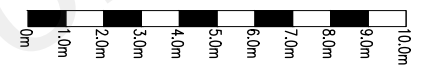

©Crown Copyright and database rights 2021 OS Licence no. 100059809

A ISSUED FOR CLIENT COMMENTS
Revision
22.11.21
Date

Draft
Design Ltd
Architectural Design Consultants

Cortlandt, George Street, Hailsham, East Sussex, BN27 1AE
Tel: 01323 446612
Email: mike@draft2design.co.uk Web: www.draft2design.co.uk

JOB: Proposed Extension & Alterations at:
17 Dashwood Road
Gravesend
Kent
DA11 7LY
CLIENT: Mr & Mrs G Whitehead

TITLE: planning
site location & existing block plan

DATE: 11.10.21 SCALE: — DRG. NO: 2175/01 REV: A