

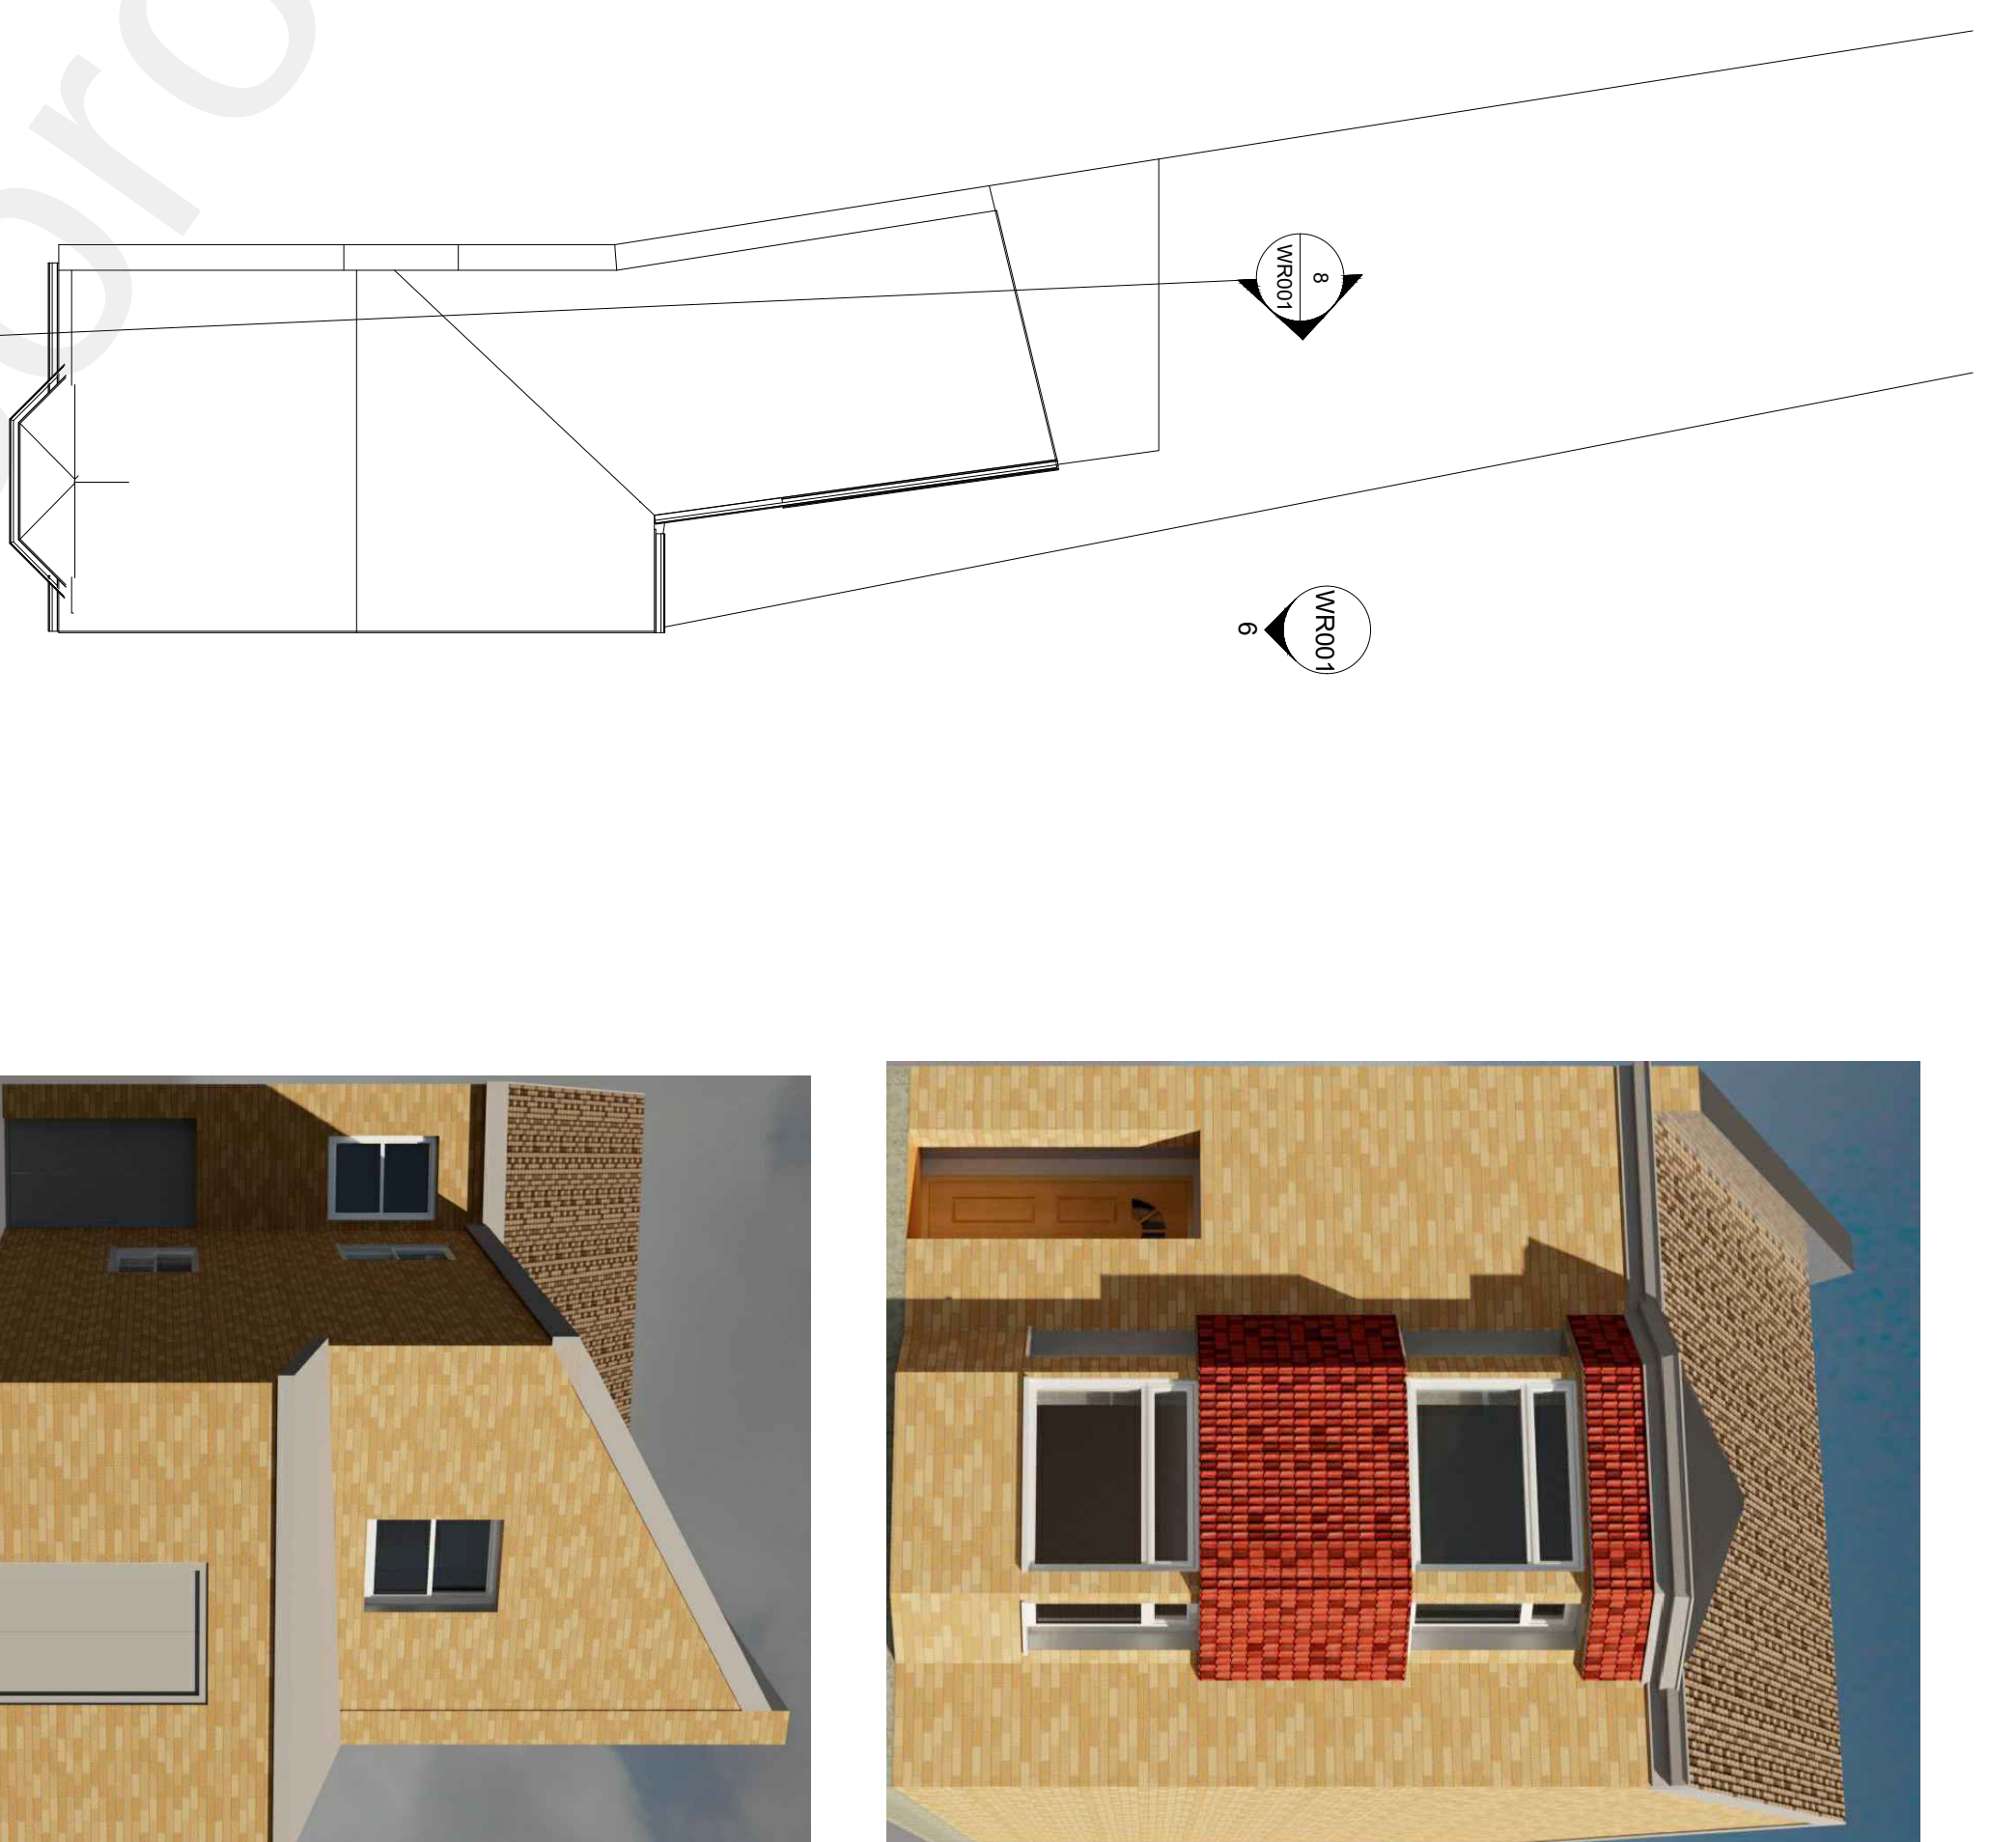
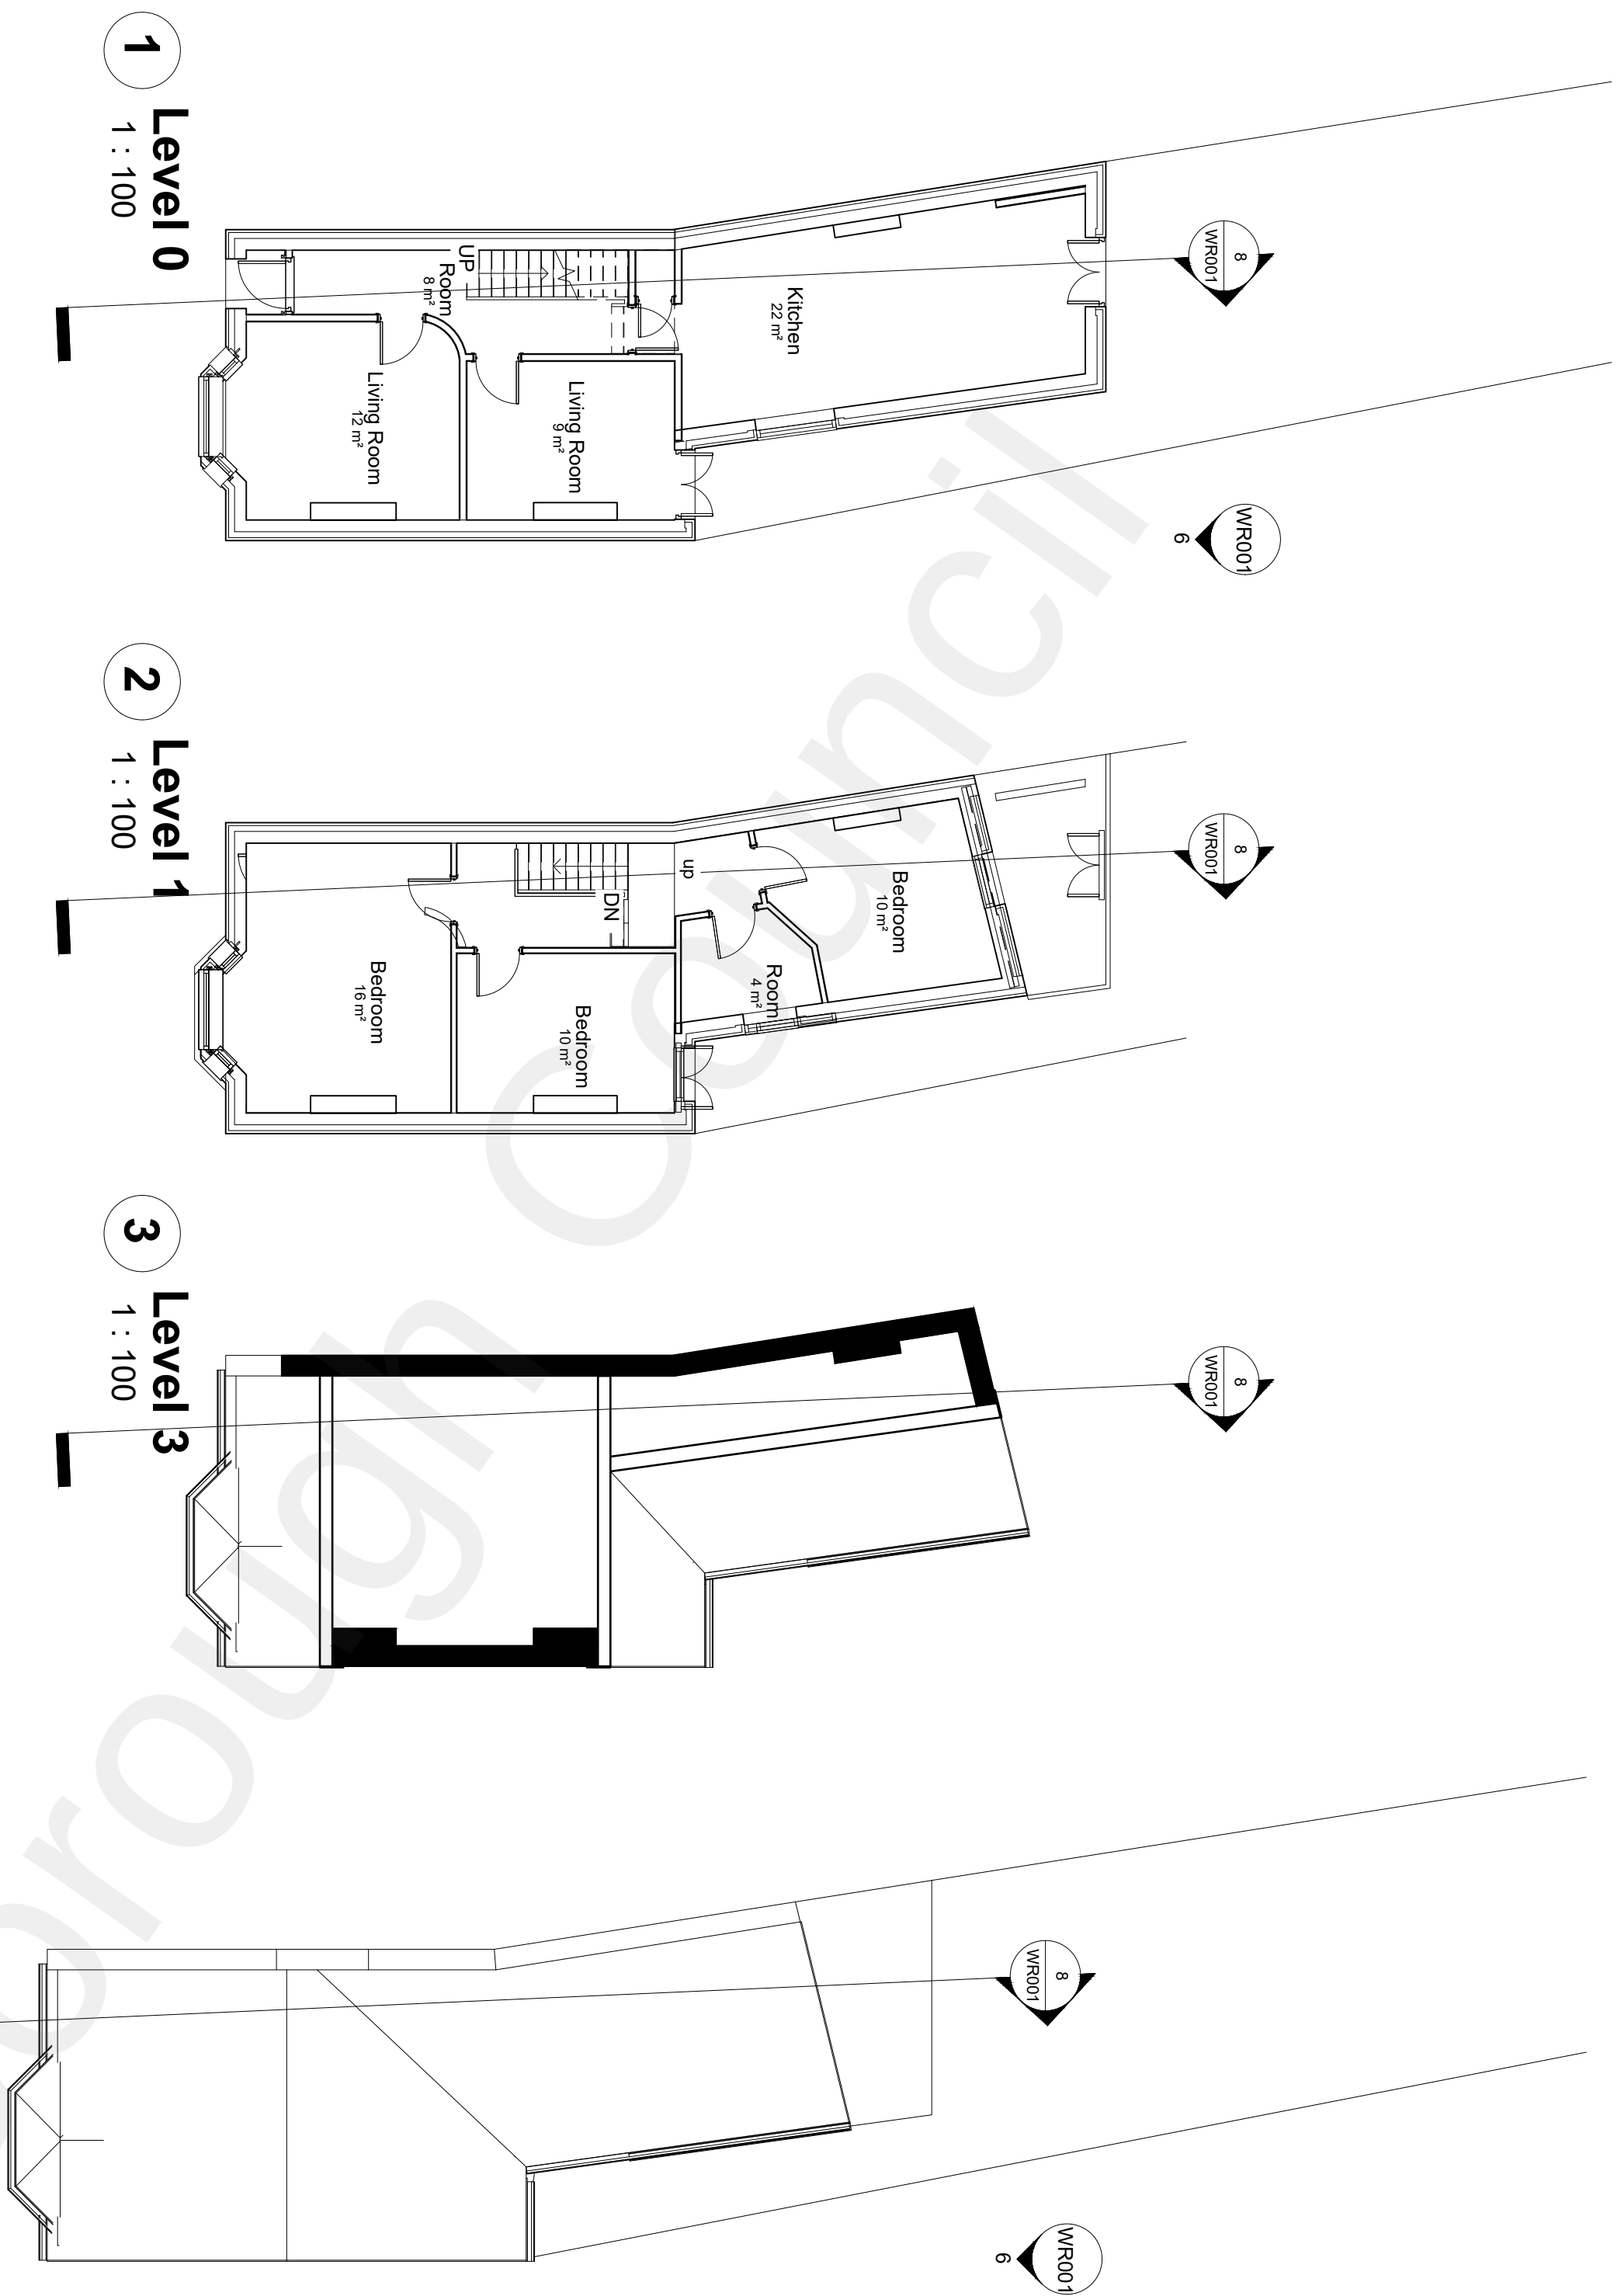


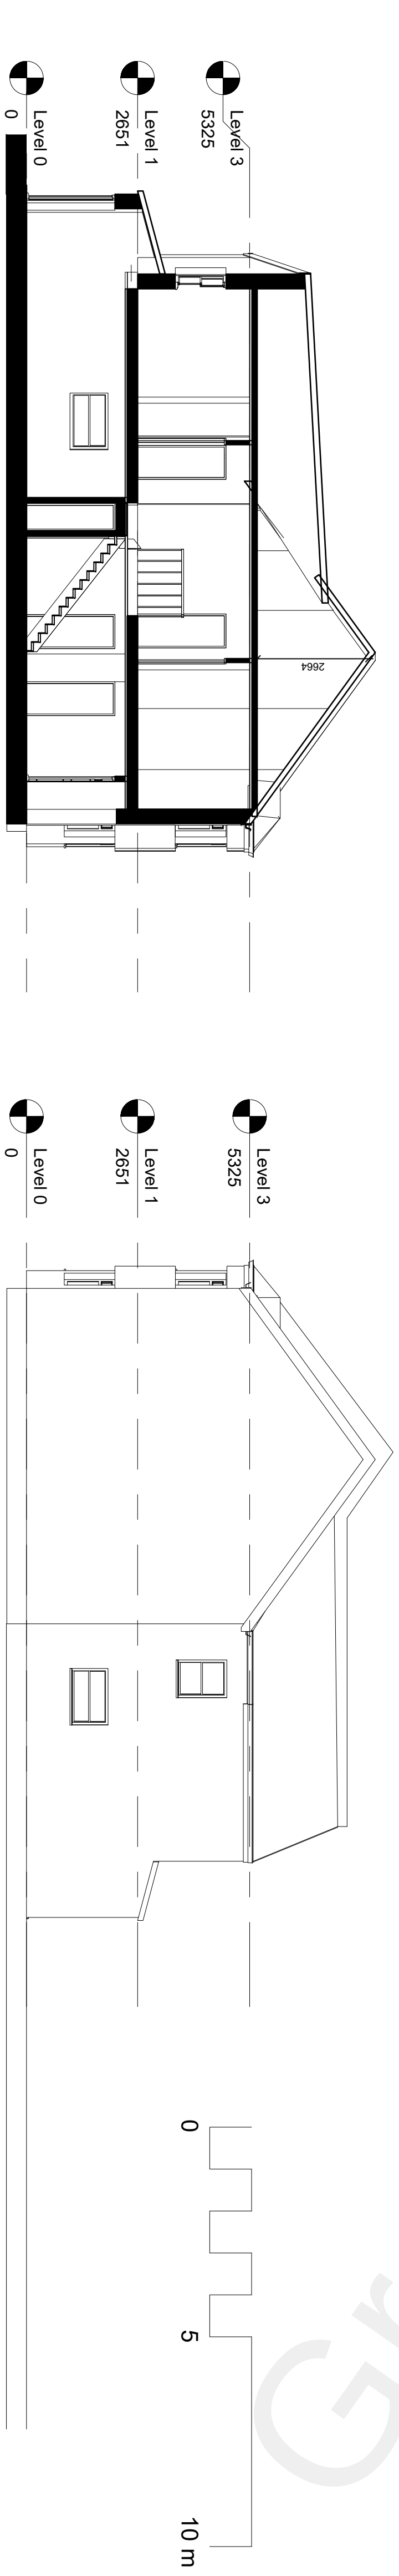

9 Site/ Roof Plan  
1 : 100

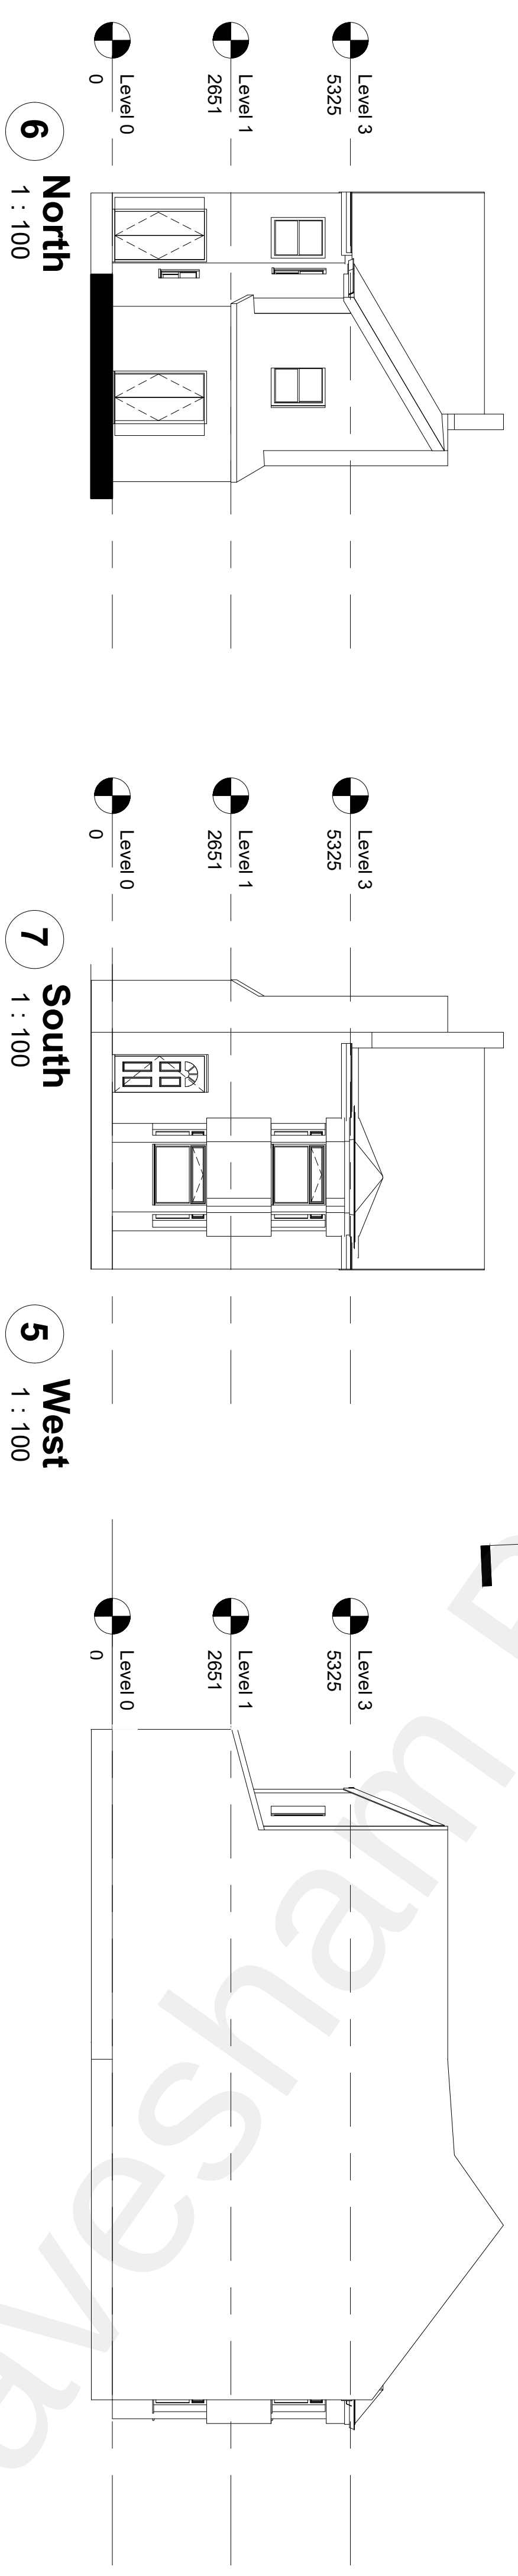

8 Section 1  
1 : 100

4 East  
1 : 100

|     |  |             |  |  |        |  |  |  |  |
|-----|--|-------------|--|--|--------|--|--|--|--|
|     |  |             |  |  |        |  |  |  |  |
|     |  |             |  |  |        |  |  |  |  |
| Rev |  | Description |  |  | Date   |  |  |  |  |
| 1   |  | Revision 1  |  |  | Date 1 |  |  |  |  |
|     |  |             |  |  |        |  |  |  |  |
|     |  |             |  |  |        |  |  |  |  |
