



EXISTING ARCHITECTURE DEMOLITIONS NEW BRICK WALL NEW TIMBER FRAMED STUD WALL NEW ROOF

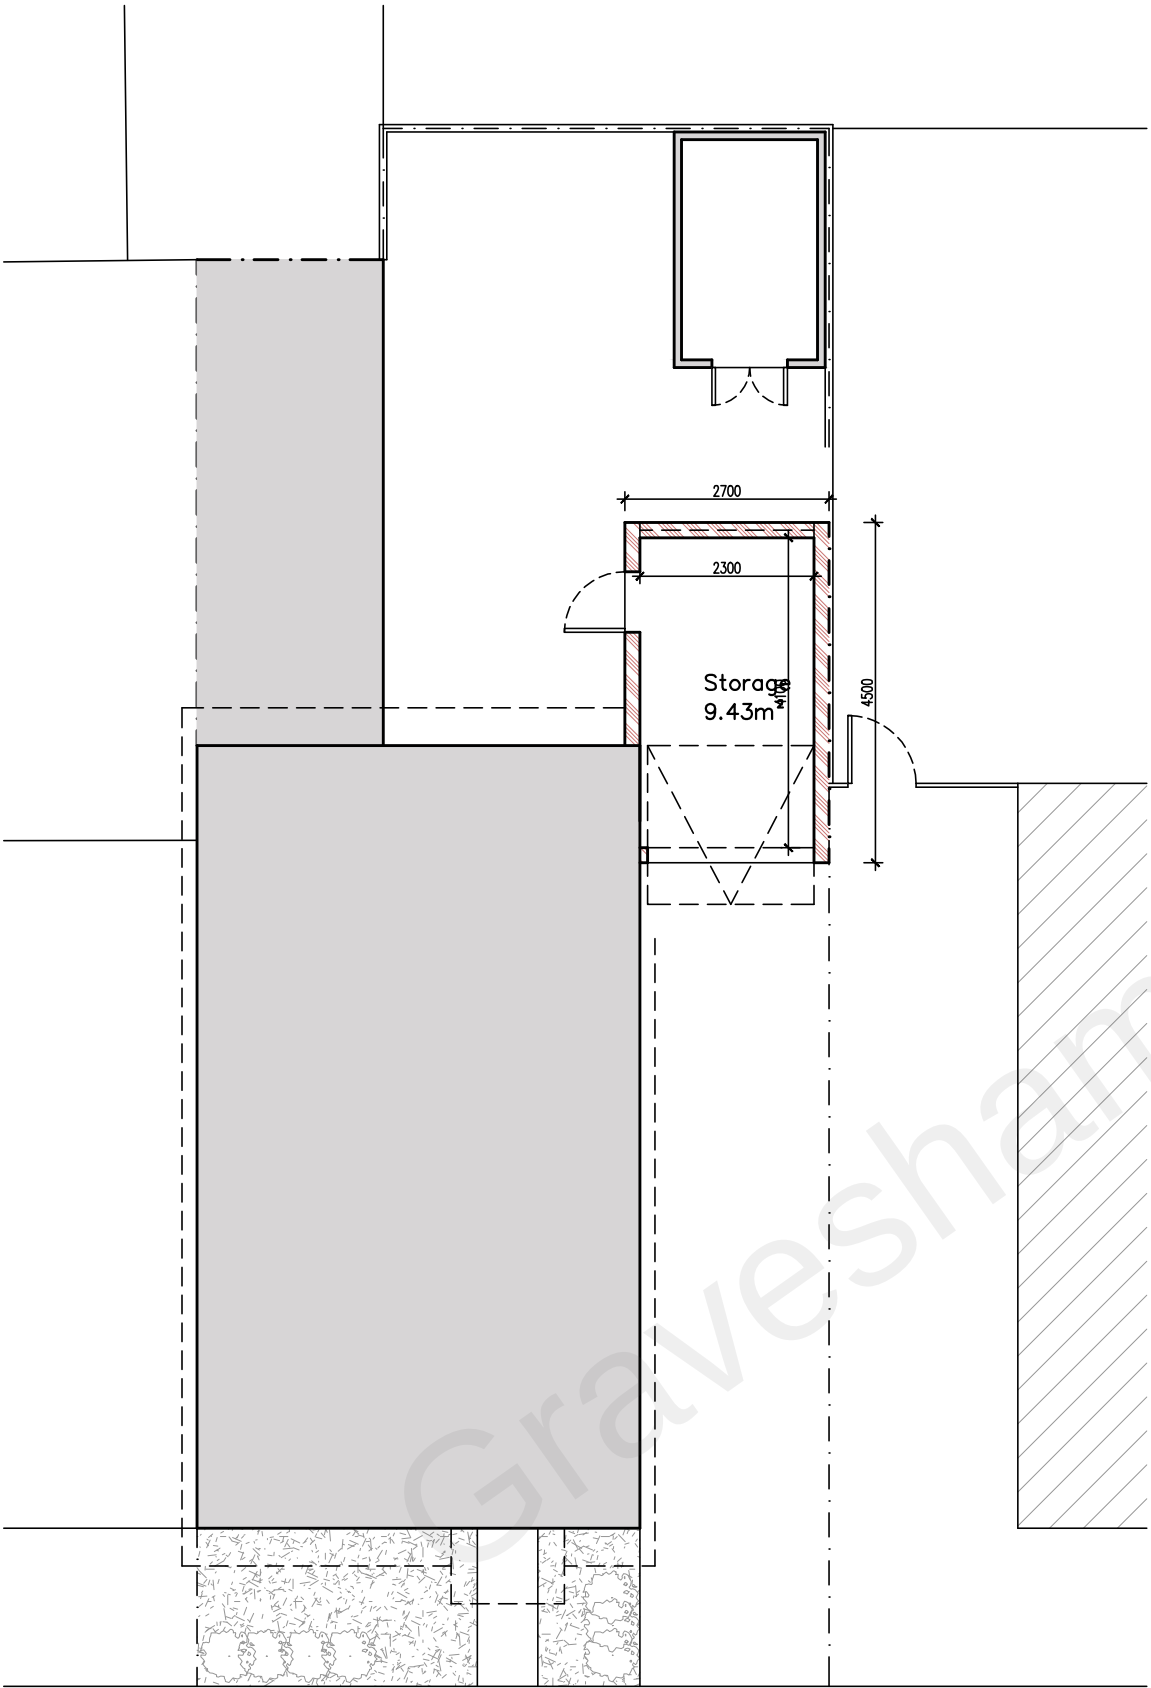

PLAN

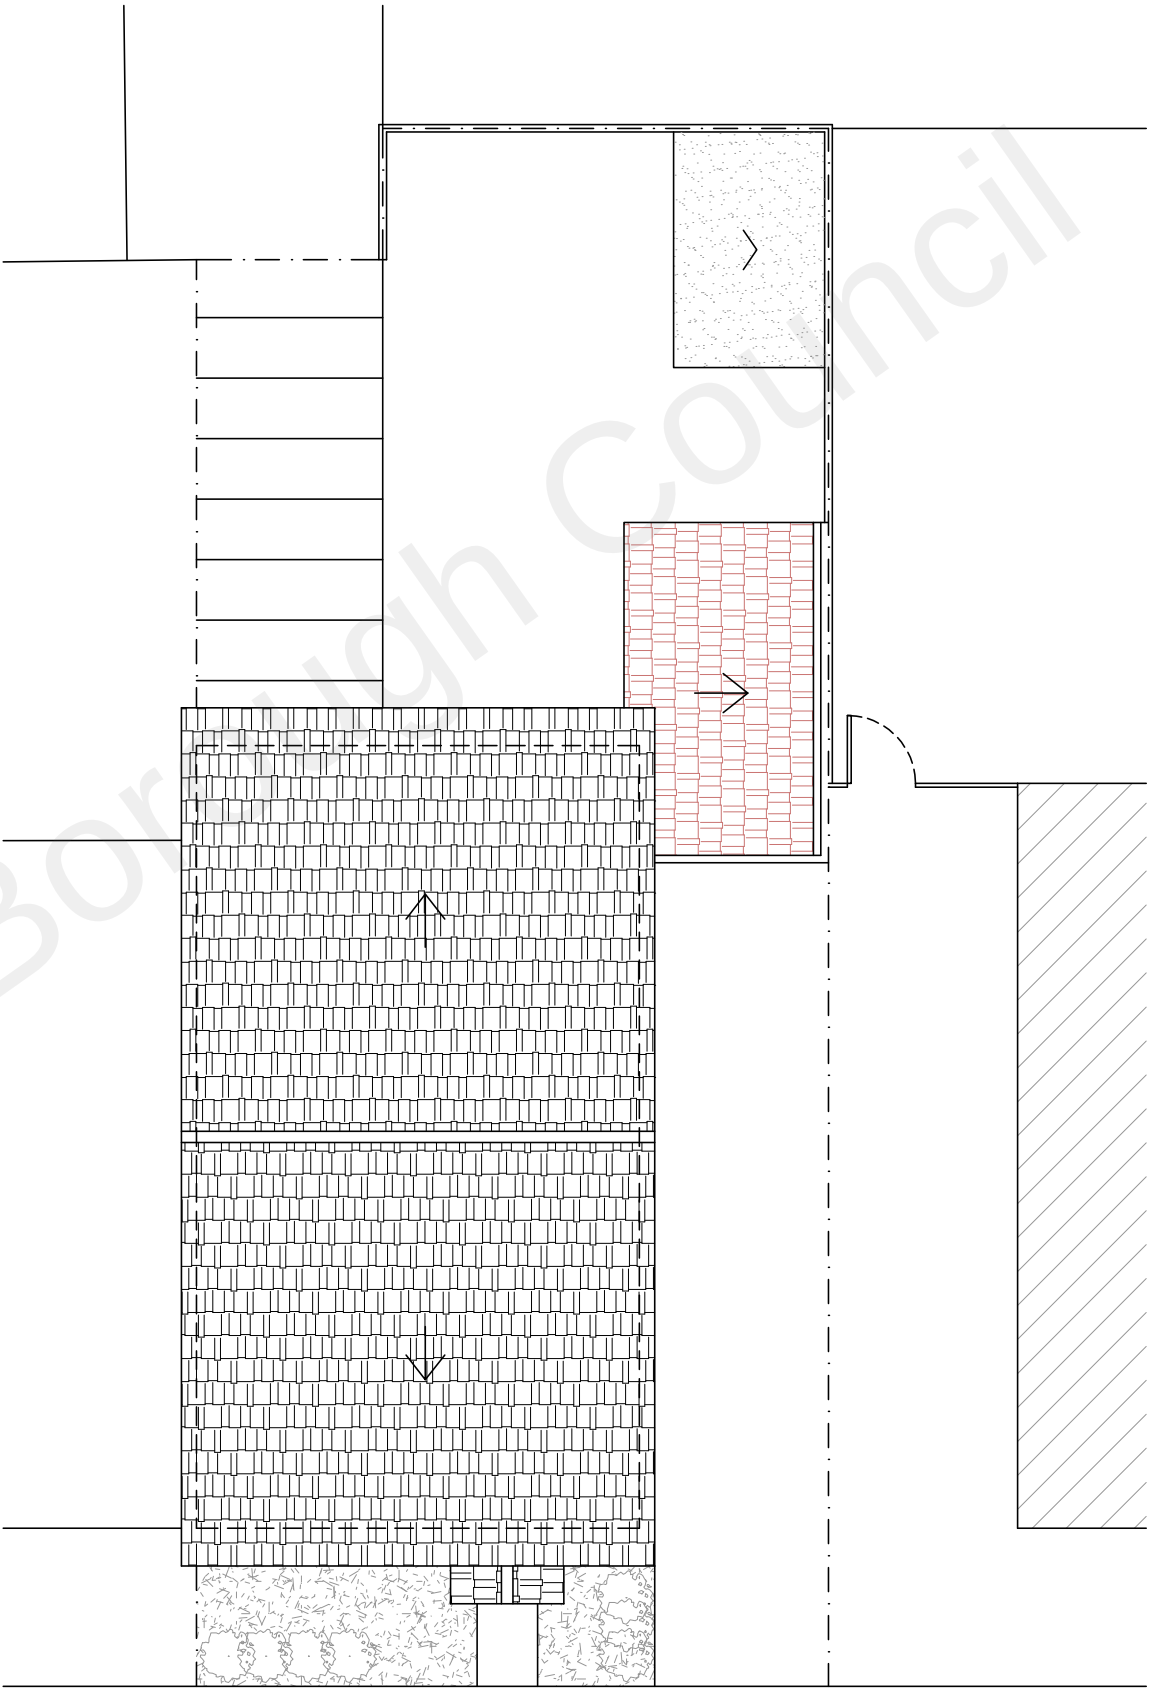

ROOF



ARCHITECTURAL DESIGN:



1 BLUETT STREET
MAIDSTONE ME14 2UG

ALL DIMENSIONS TO BE CHECKED ON SITE.
DRAWING TO BE READ IN CONJUNCTION WITH
STRUCTURAL ENGINEER'S DRAWINGS



PRELIMINARY	☐	INFORMATION	☐
APPROVAL	☐	CONSTRUCTION	☐
TENDER	☐	*	☐
PLANNING	☐	*	☐
RECORD	☐	*	☐

CLIENT:

**MARIUS
RESIDENCE**

PROJECT ADDRESS:

**#14 SUN MARSH WY
GRAVESEND
DA12 2FE**

DRAWN:	CHECKED:
JOM@GI	BMAC

REV	DESCRIPTION	DATE

DRAWING TITLE:

**PROPOSED
PLANS**

JOB CODE 2022/352	DRAWING NUMBER A.05
DATE Oct. 22	
SCALE 1/100	