




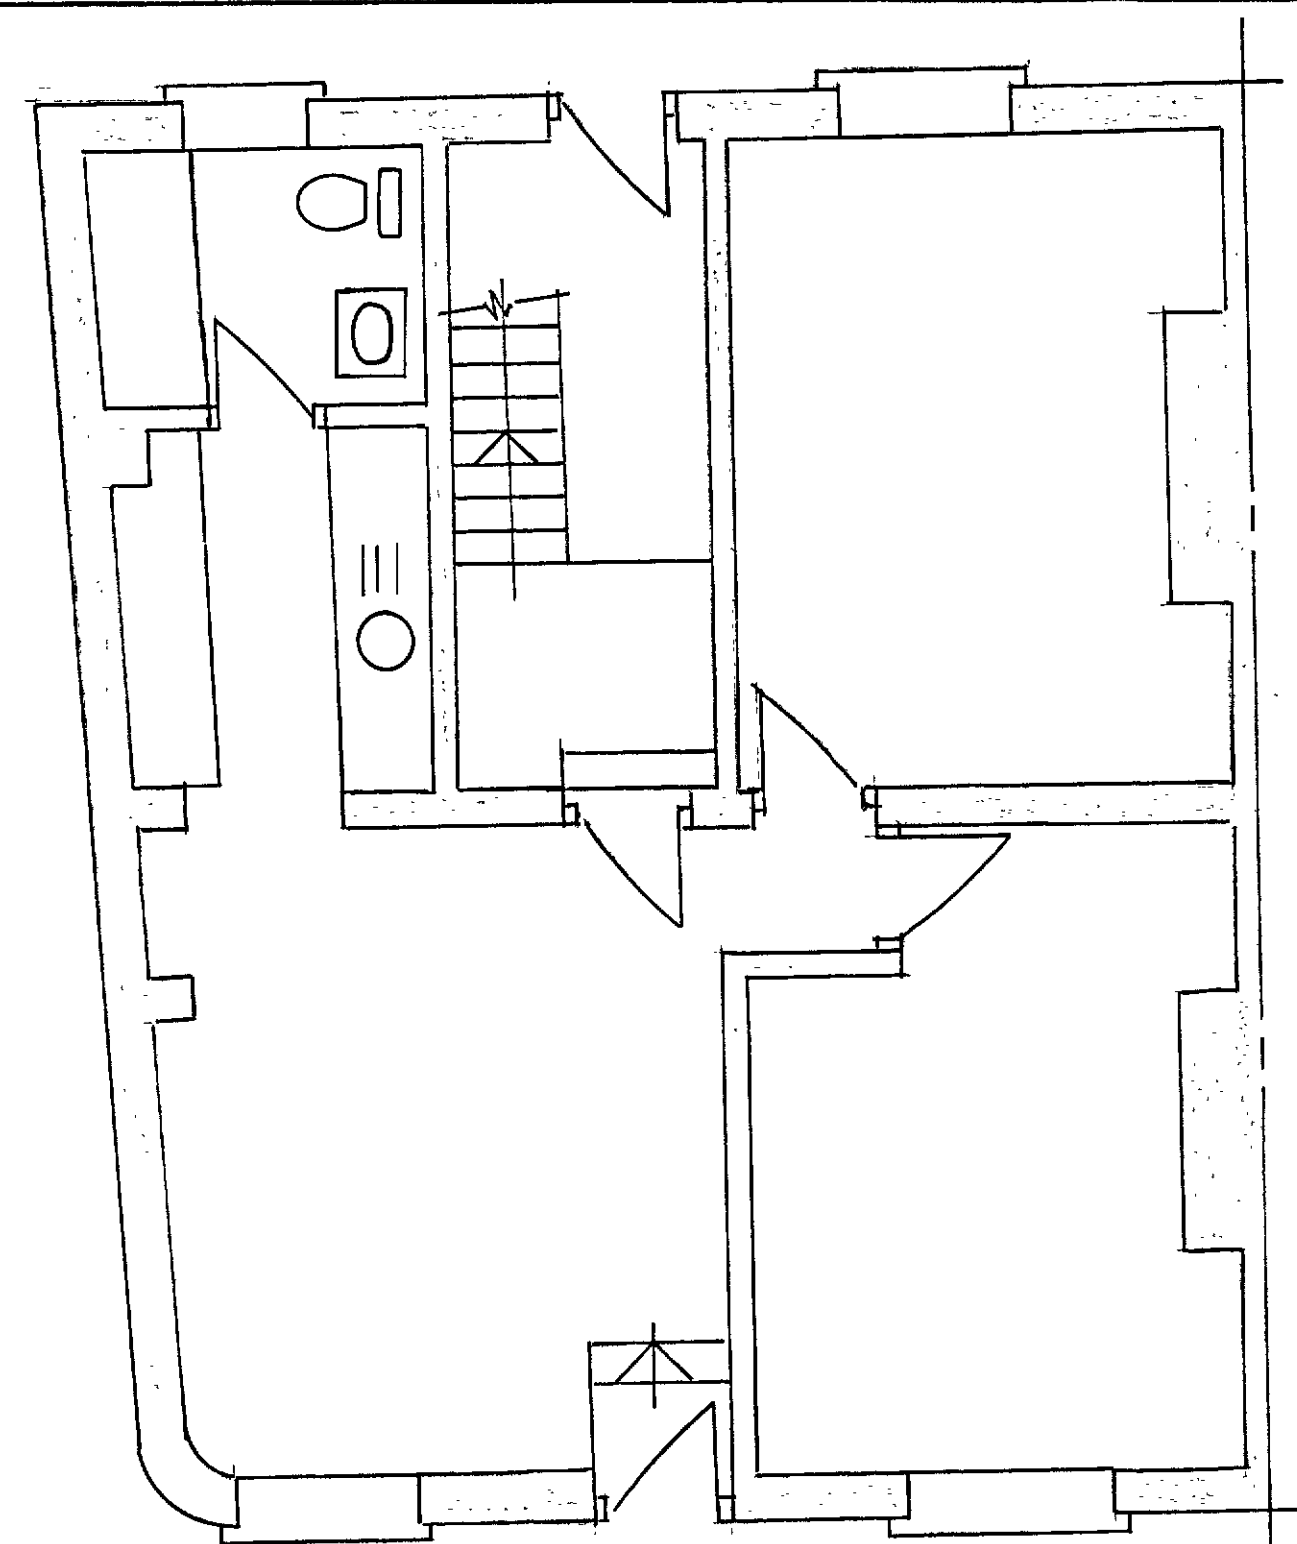


EXISTING GROUND FLOOR PLAN

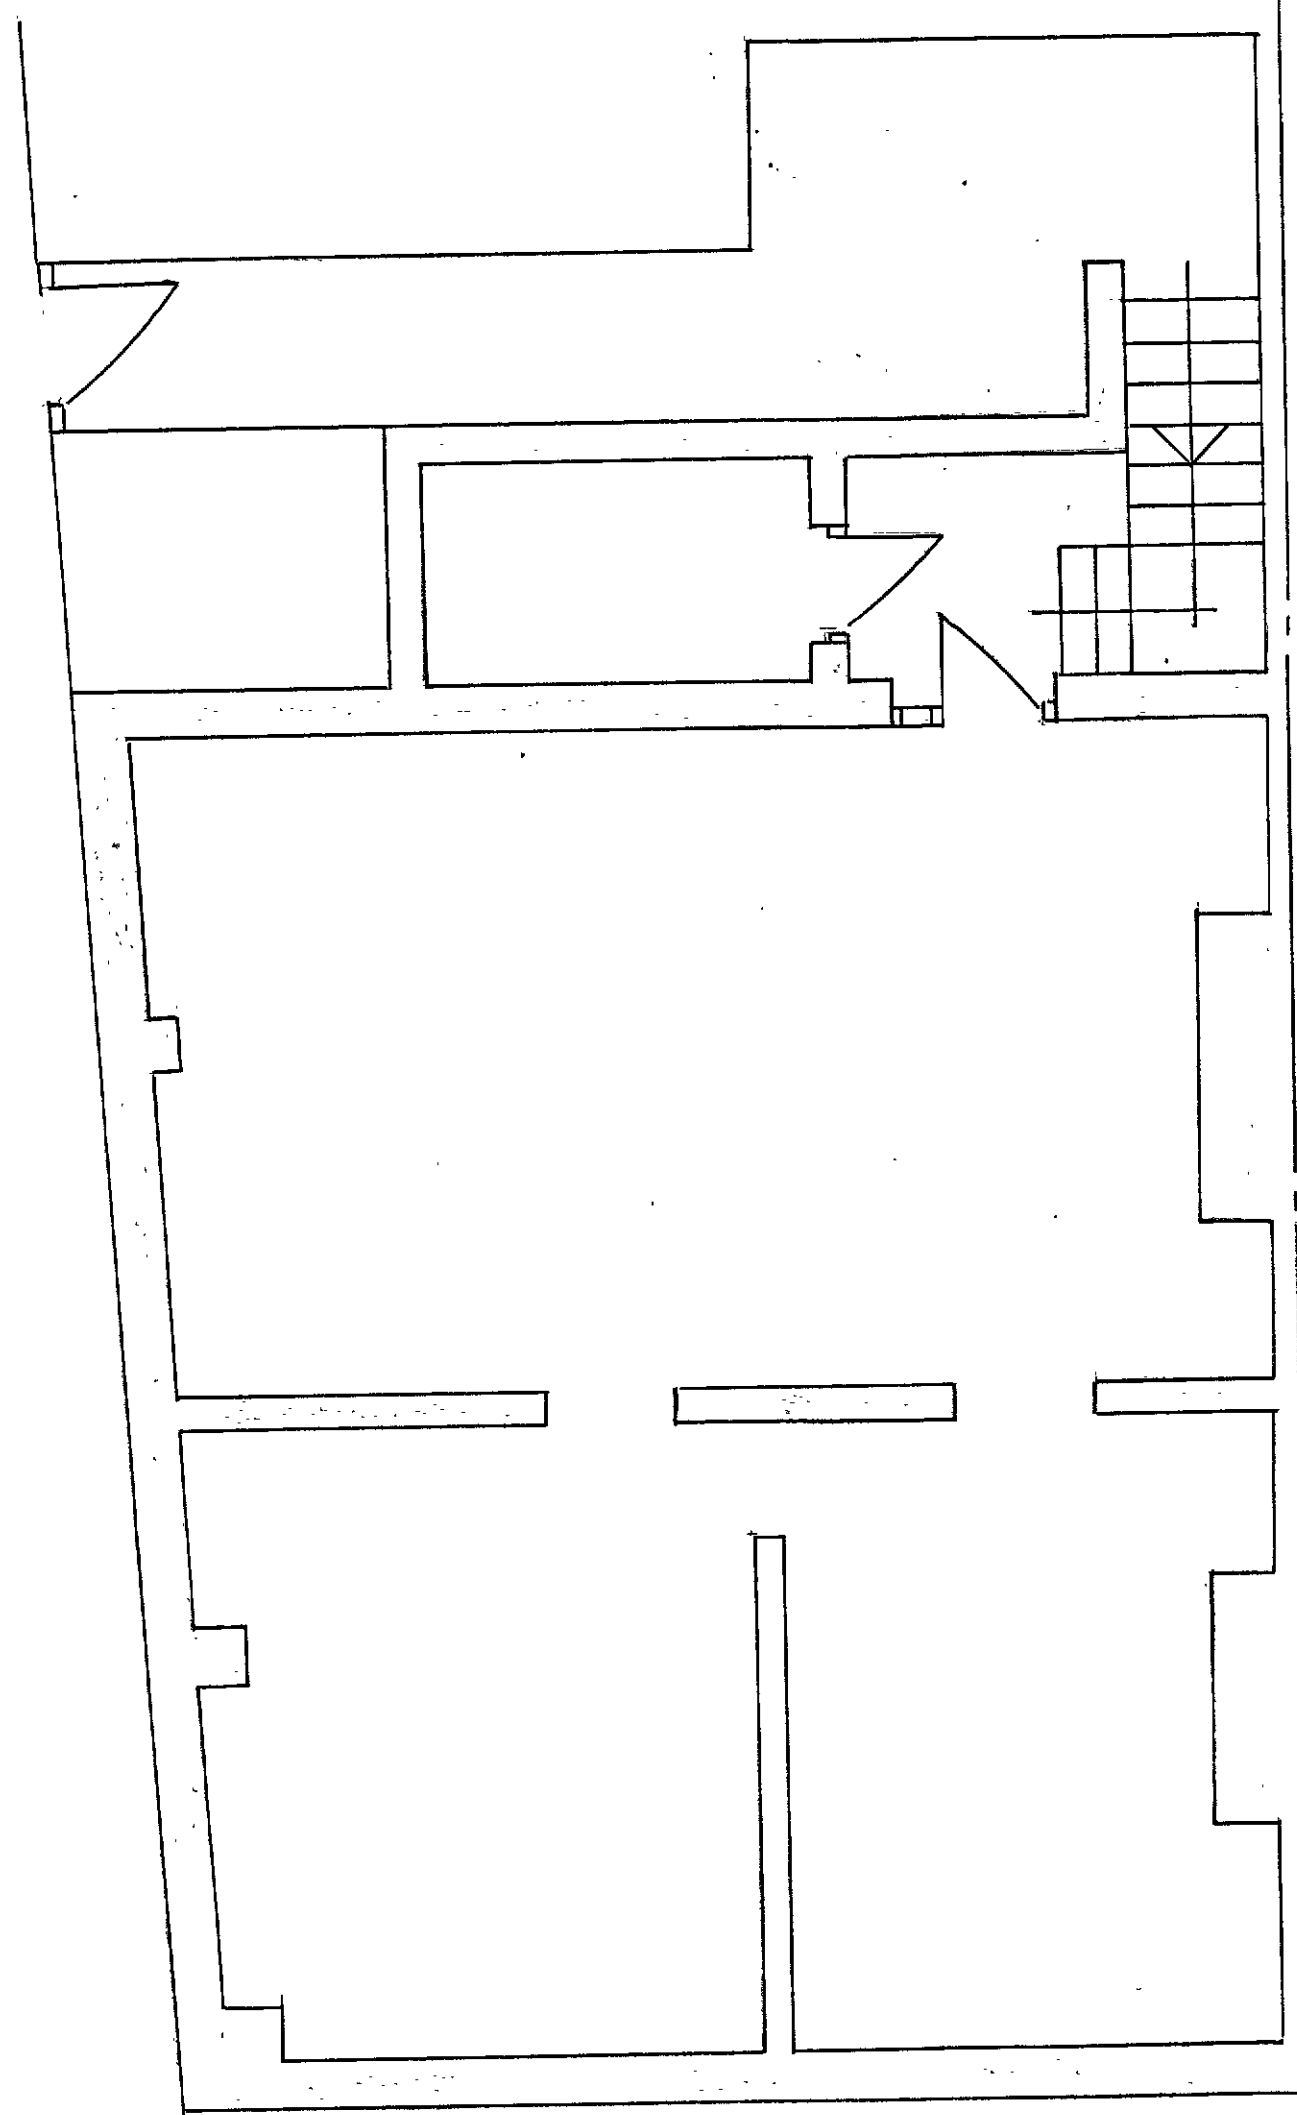

EXISTING BASEMENT PLAN

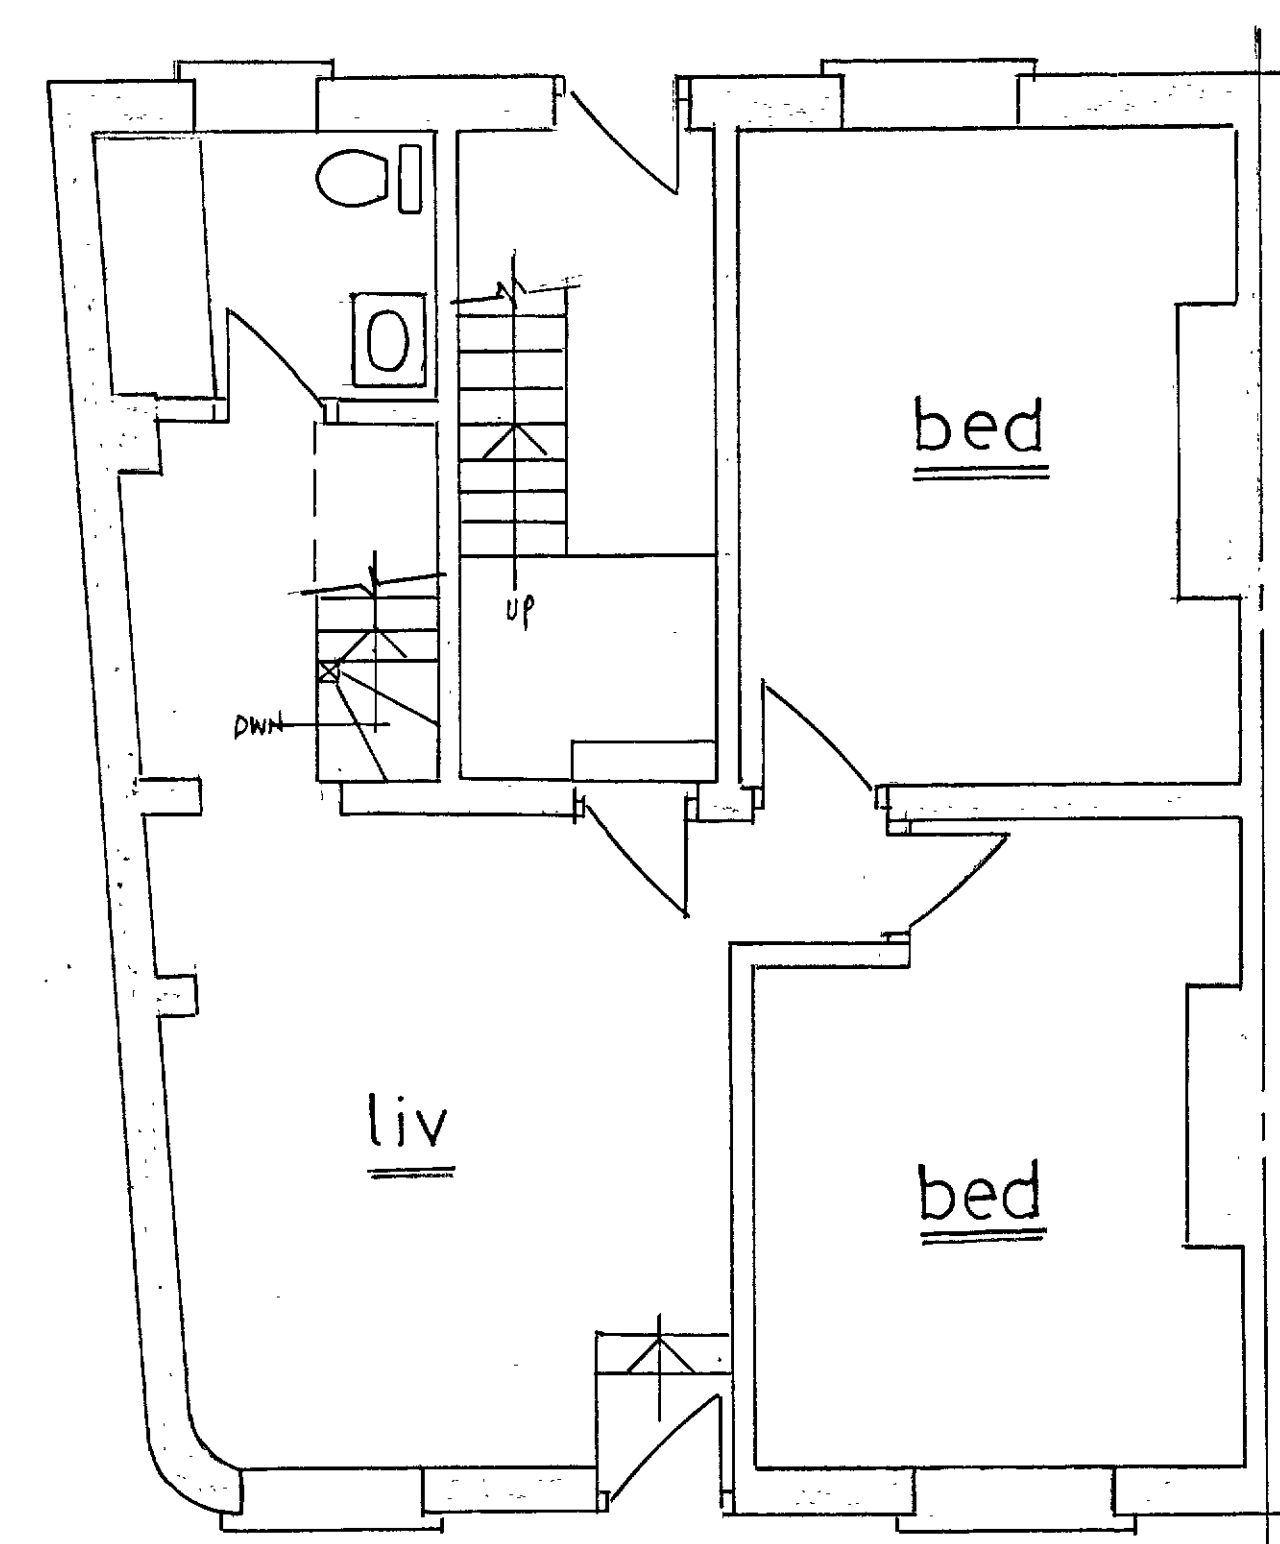


PROPOSED GROUND FLOOR PLAN

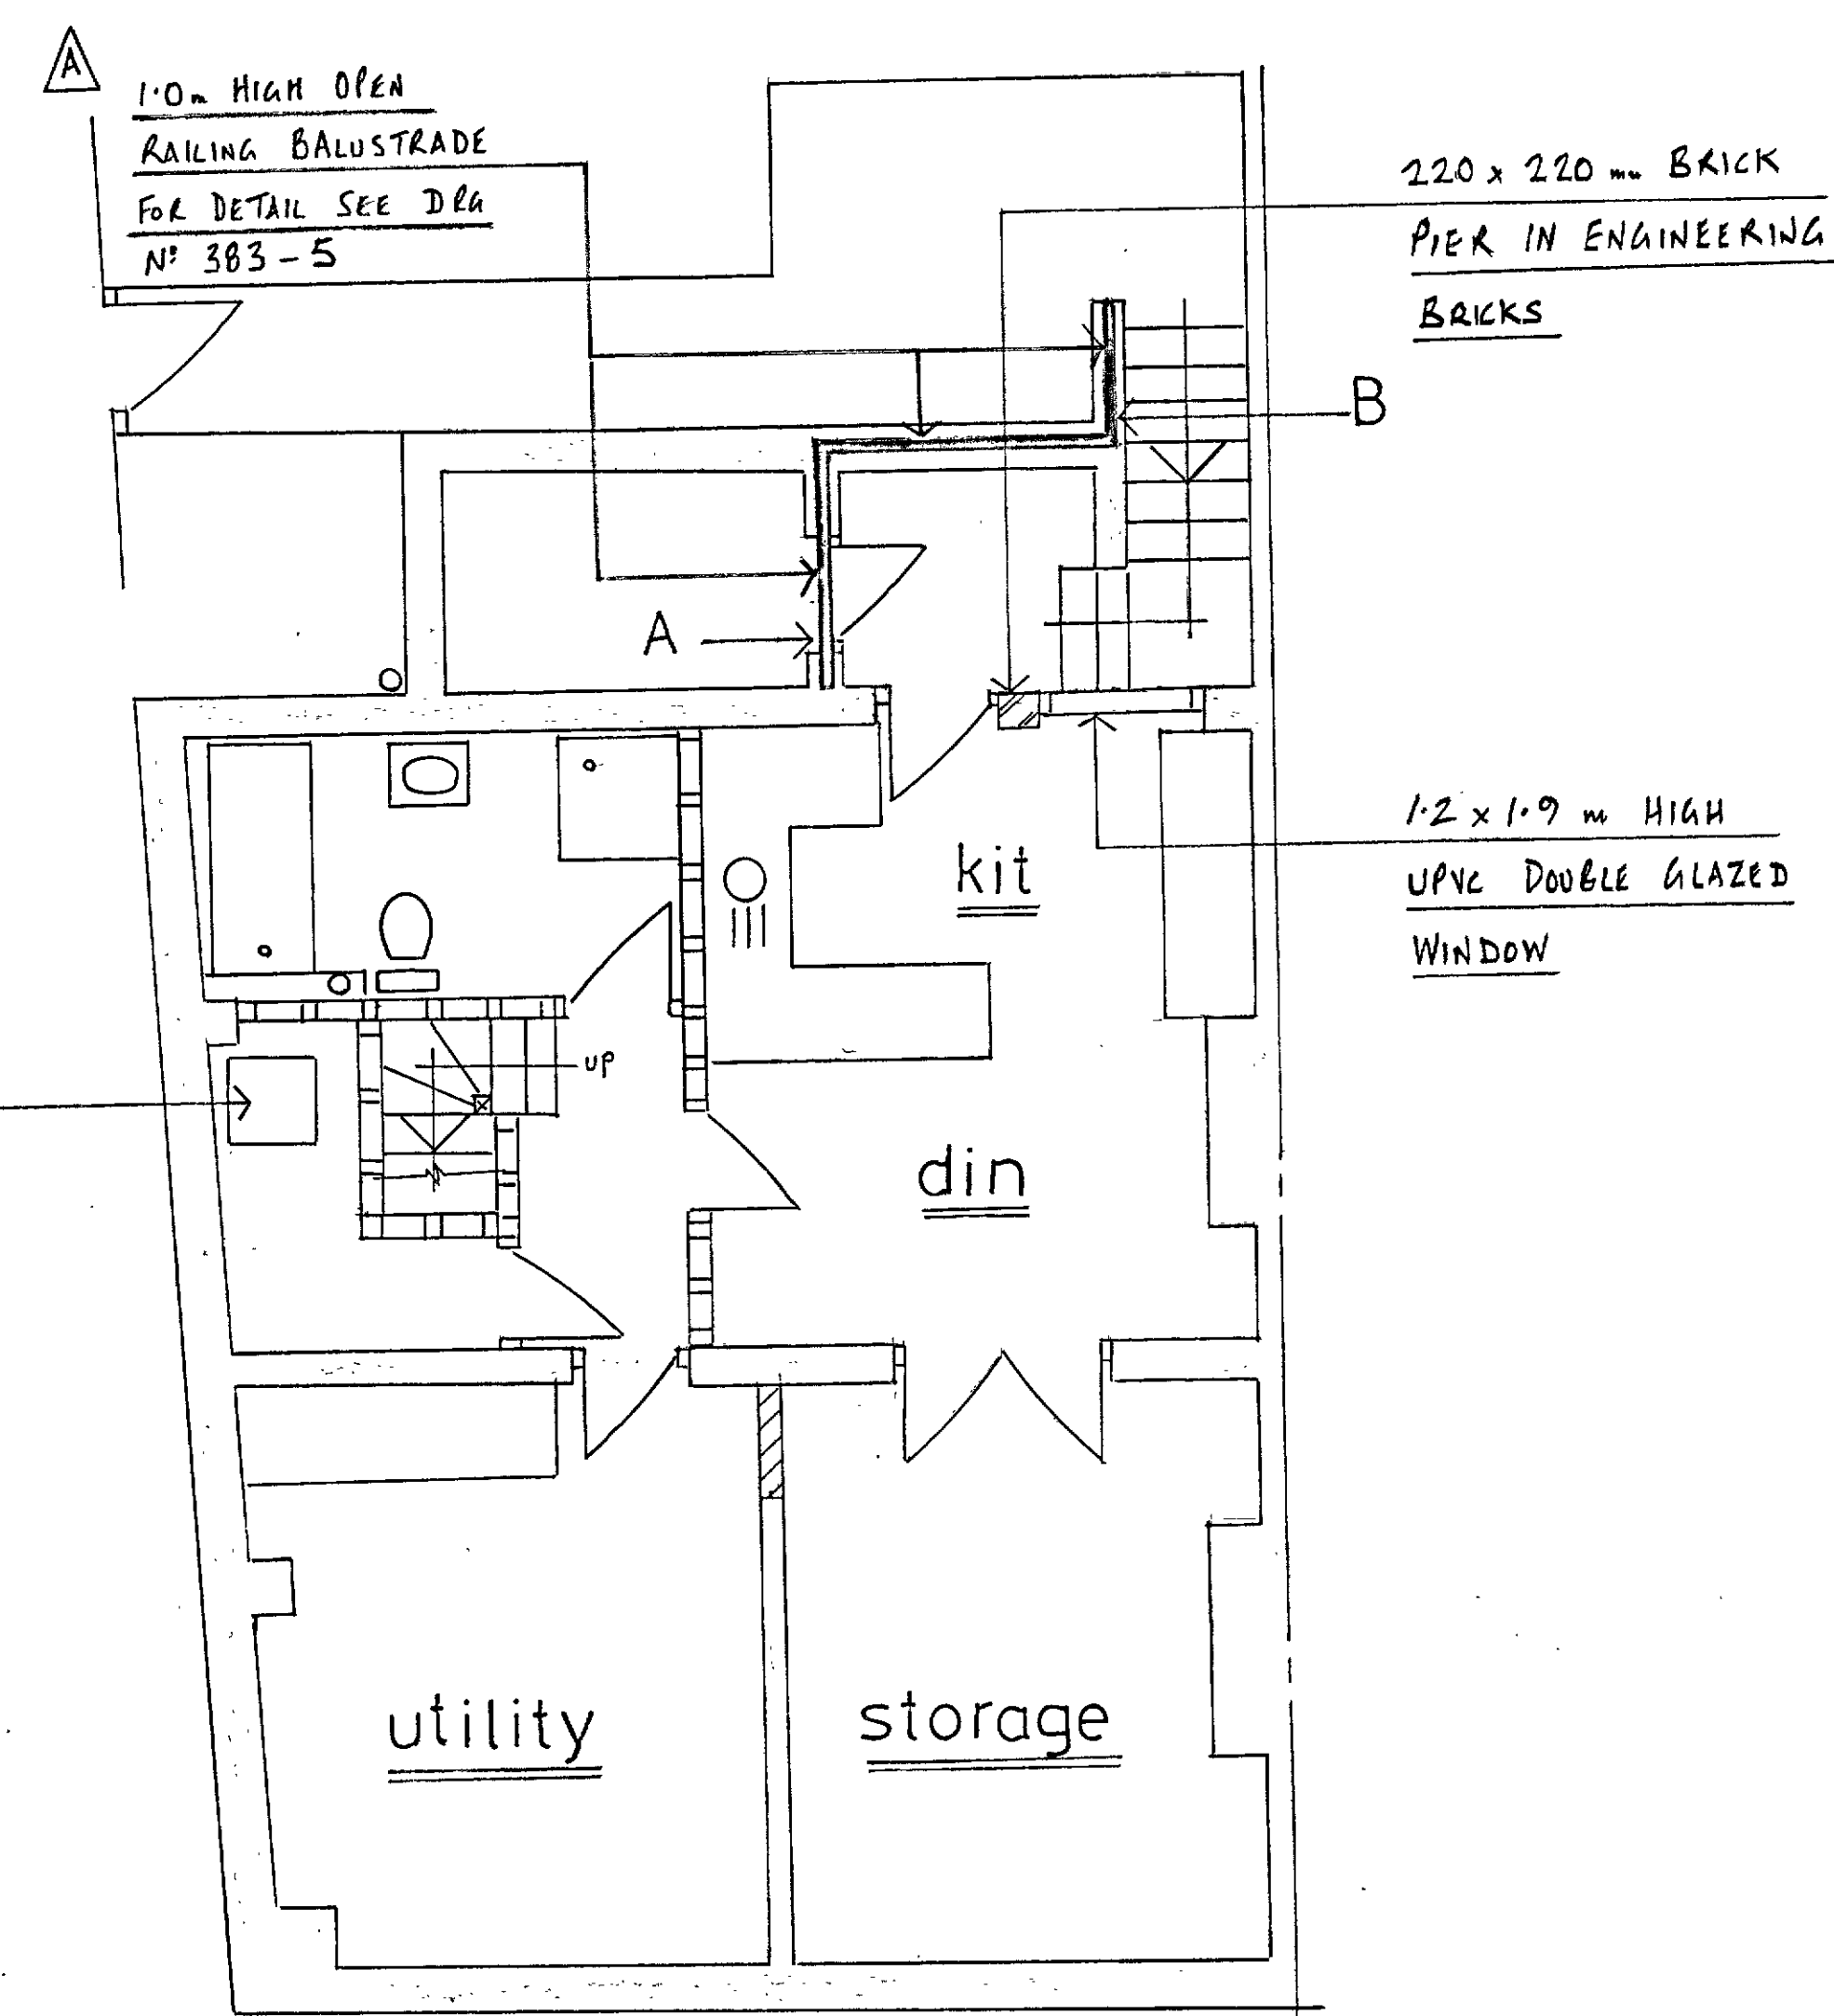

PROPOSED BASEMENT PLAN

A BALUSTRADE TO LIGHT WELL

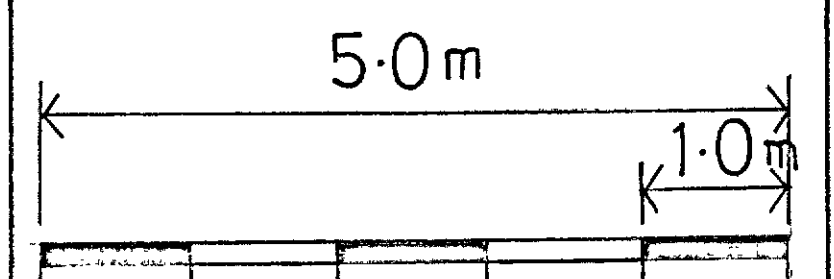

RICHARD GREGORY ACIOB
Building Surveying / Architectural Services

DEWLANDS PROP LTD

129 B MILTON ROAD
GRAVESEND

BASEMENT COMBINED
WITH G/F FLAT

EXISTING & PROPOSED
PLANS

1:100 AT A3

383 - 3A

RICHARD GREGORY ACIOB
Building Surveying / Architectural Services

5 Star Hill, Crayford, Kent, DA1 4DB
Tel: 01322 407219
Mobile: 07984 218333
richardgregory4@ntlworld.com