

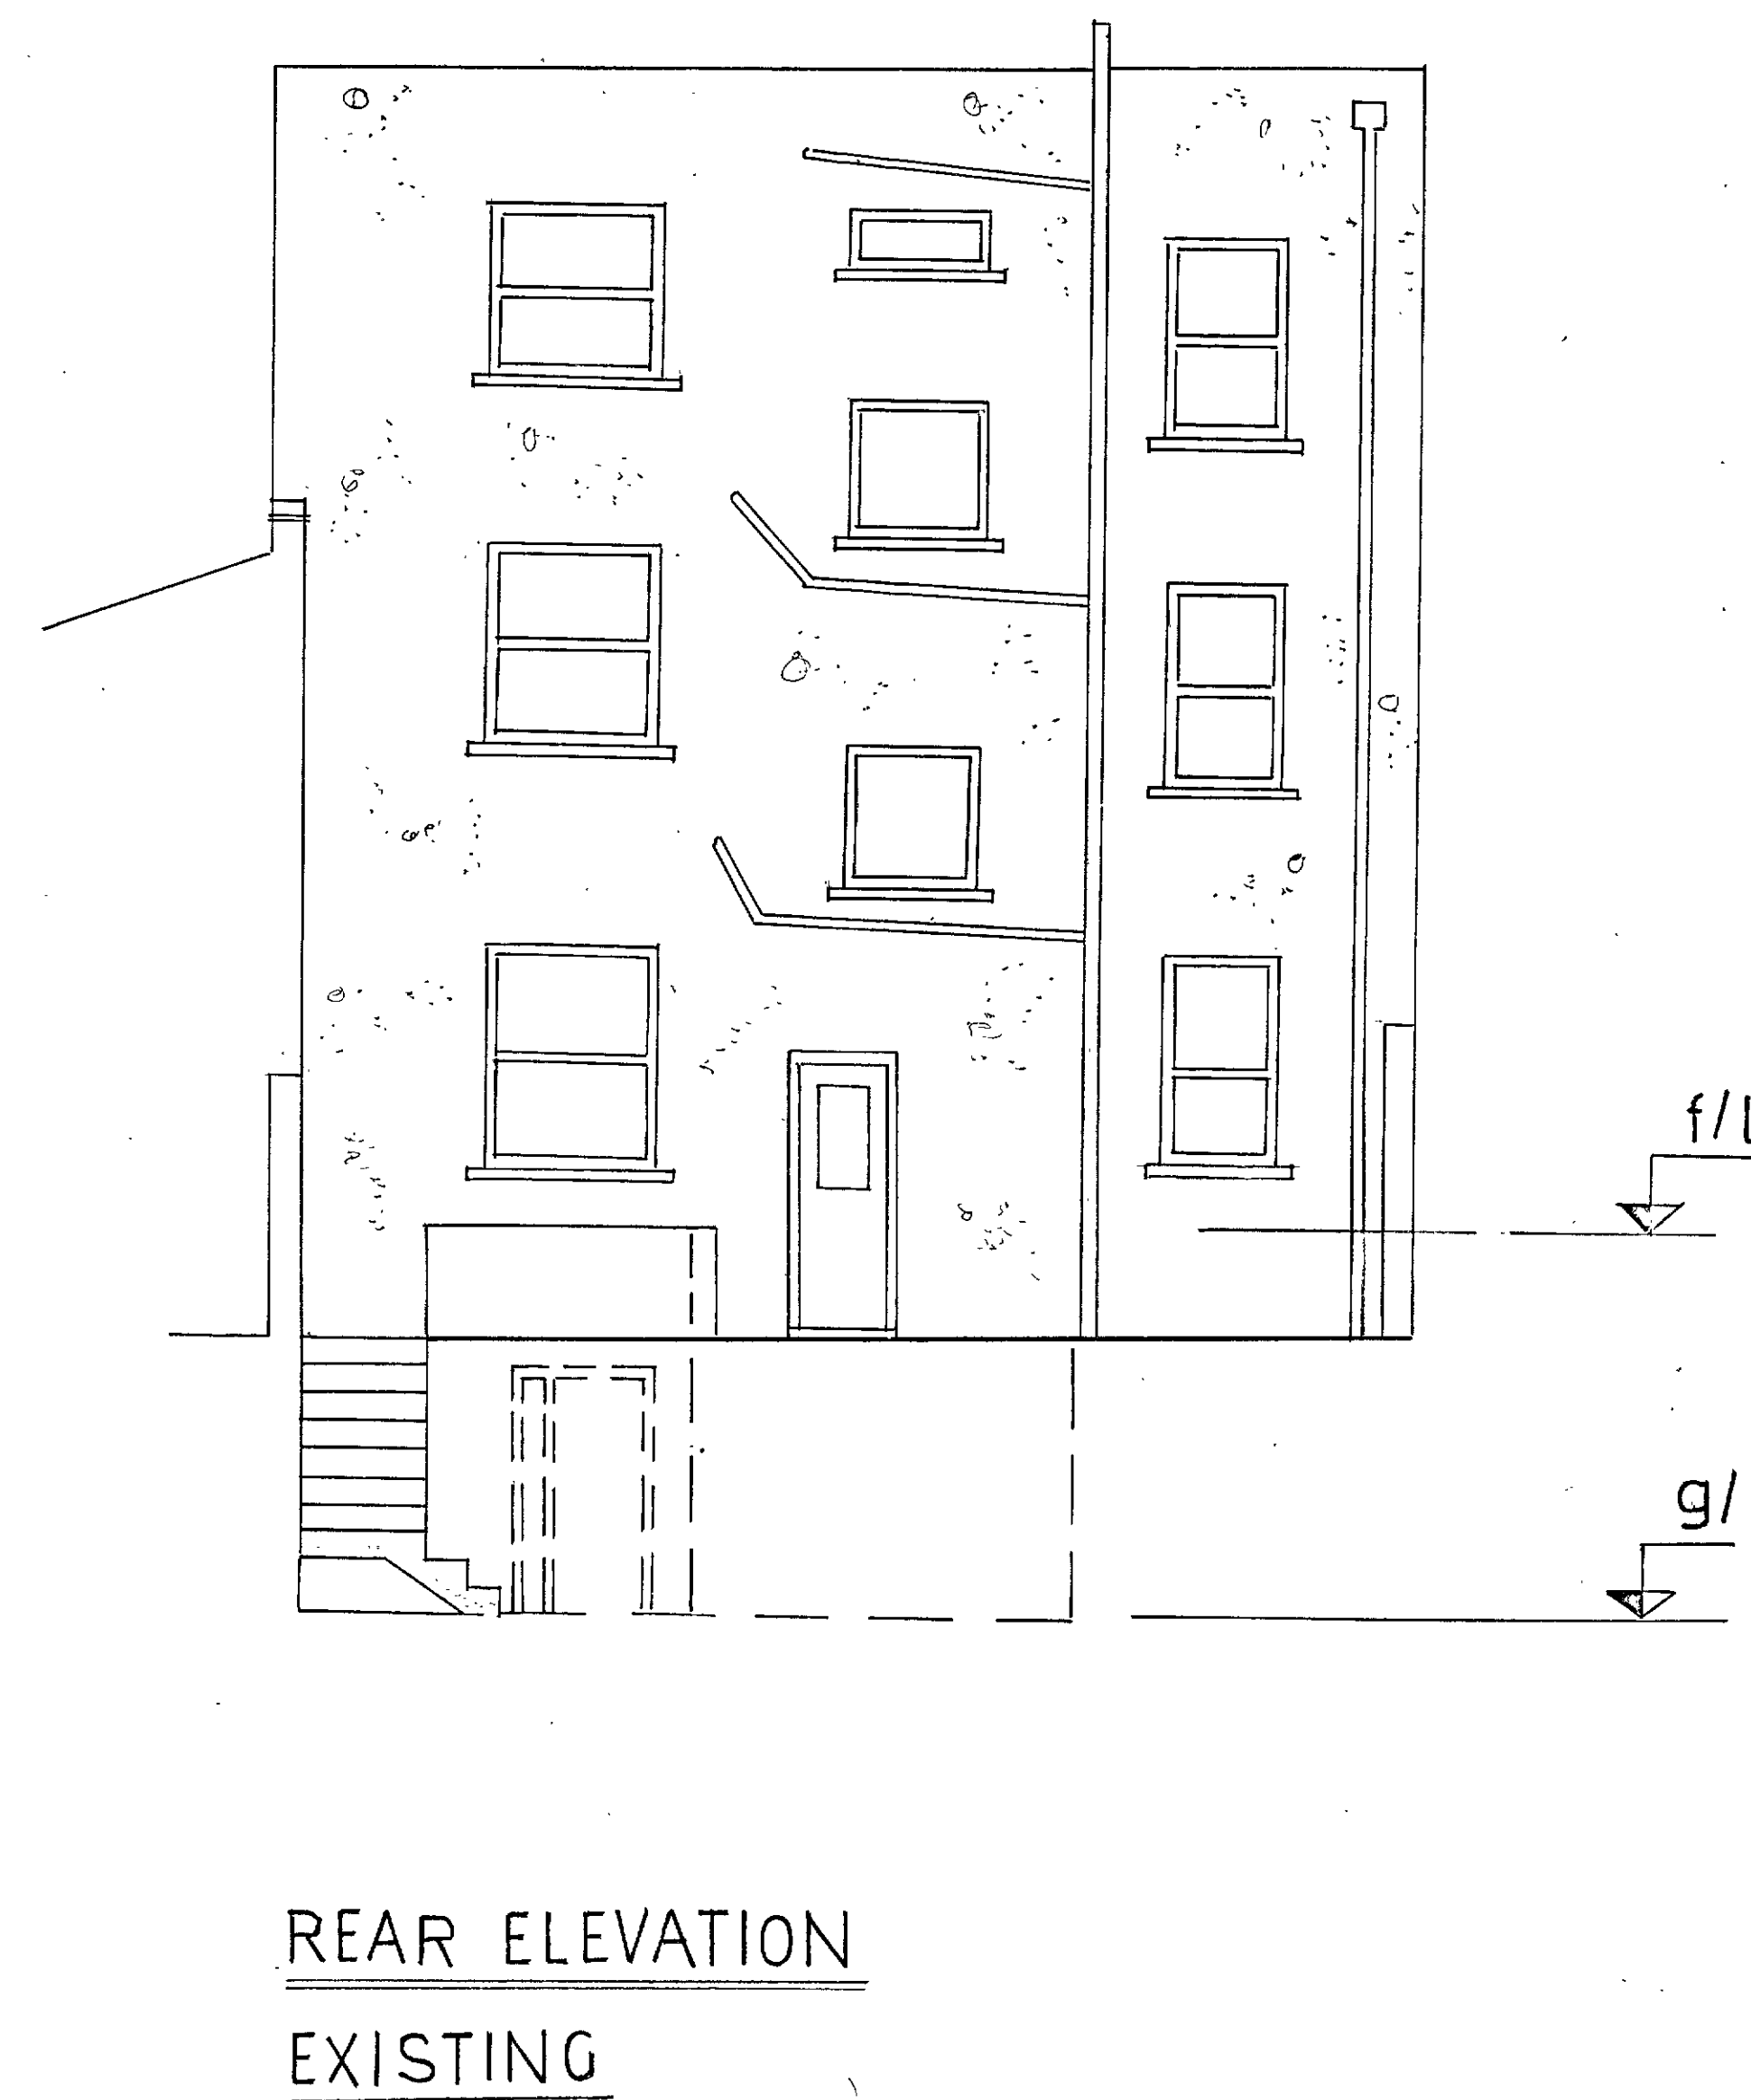
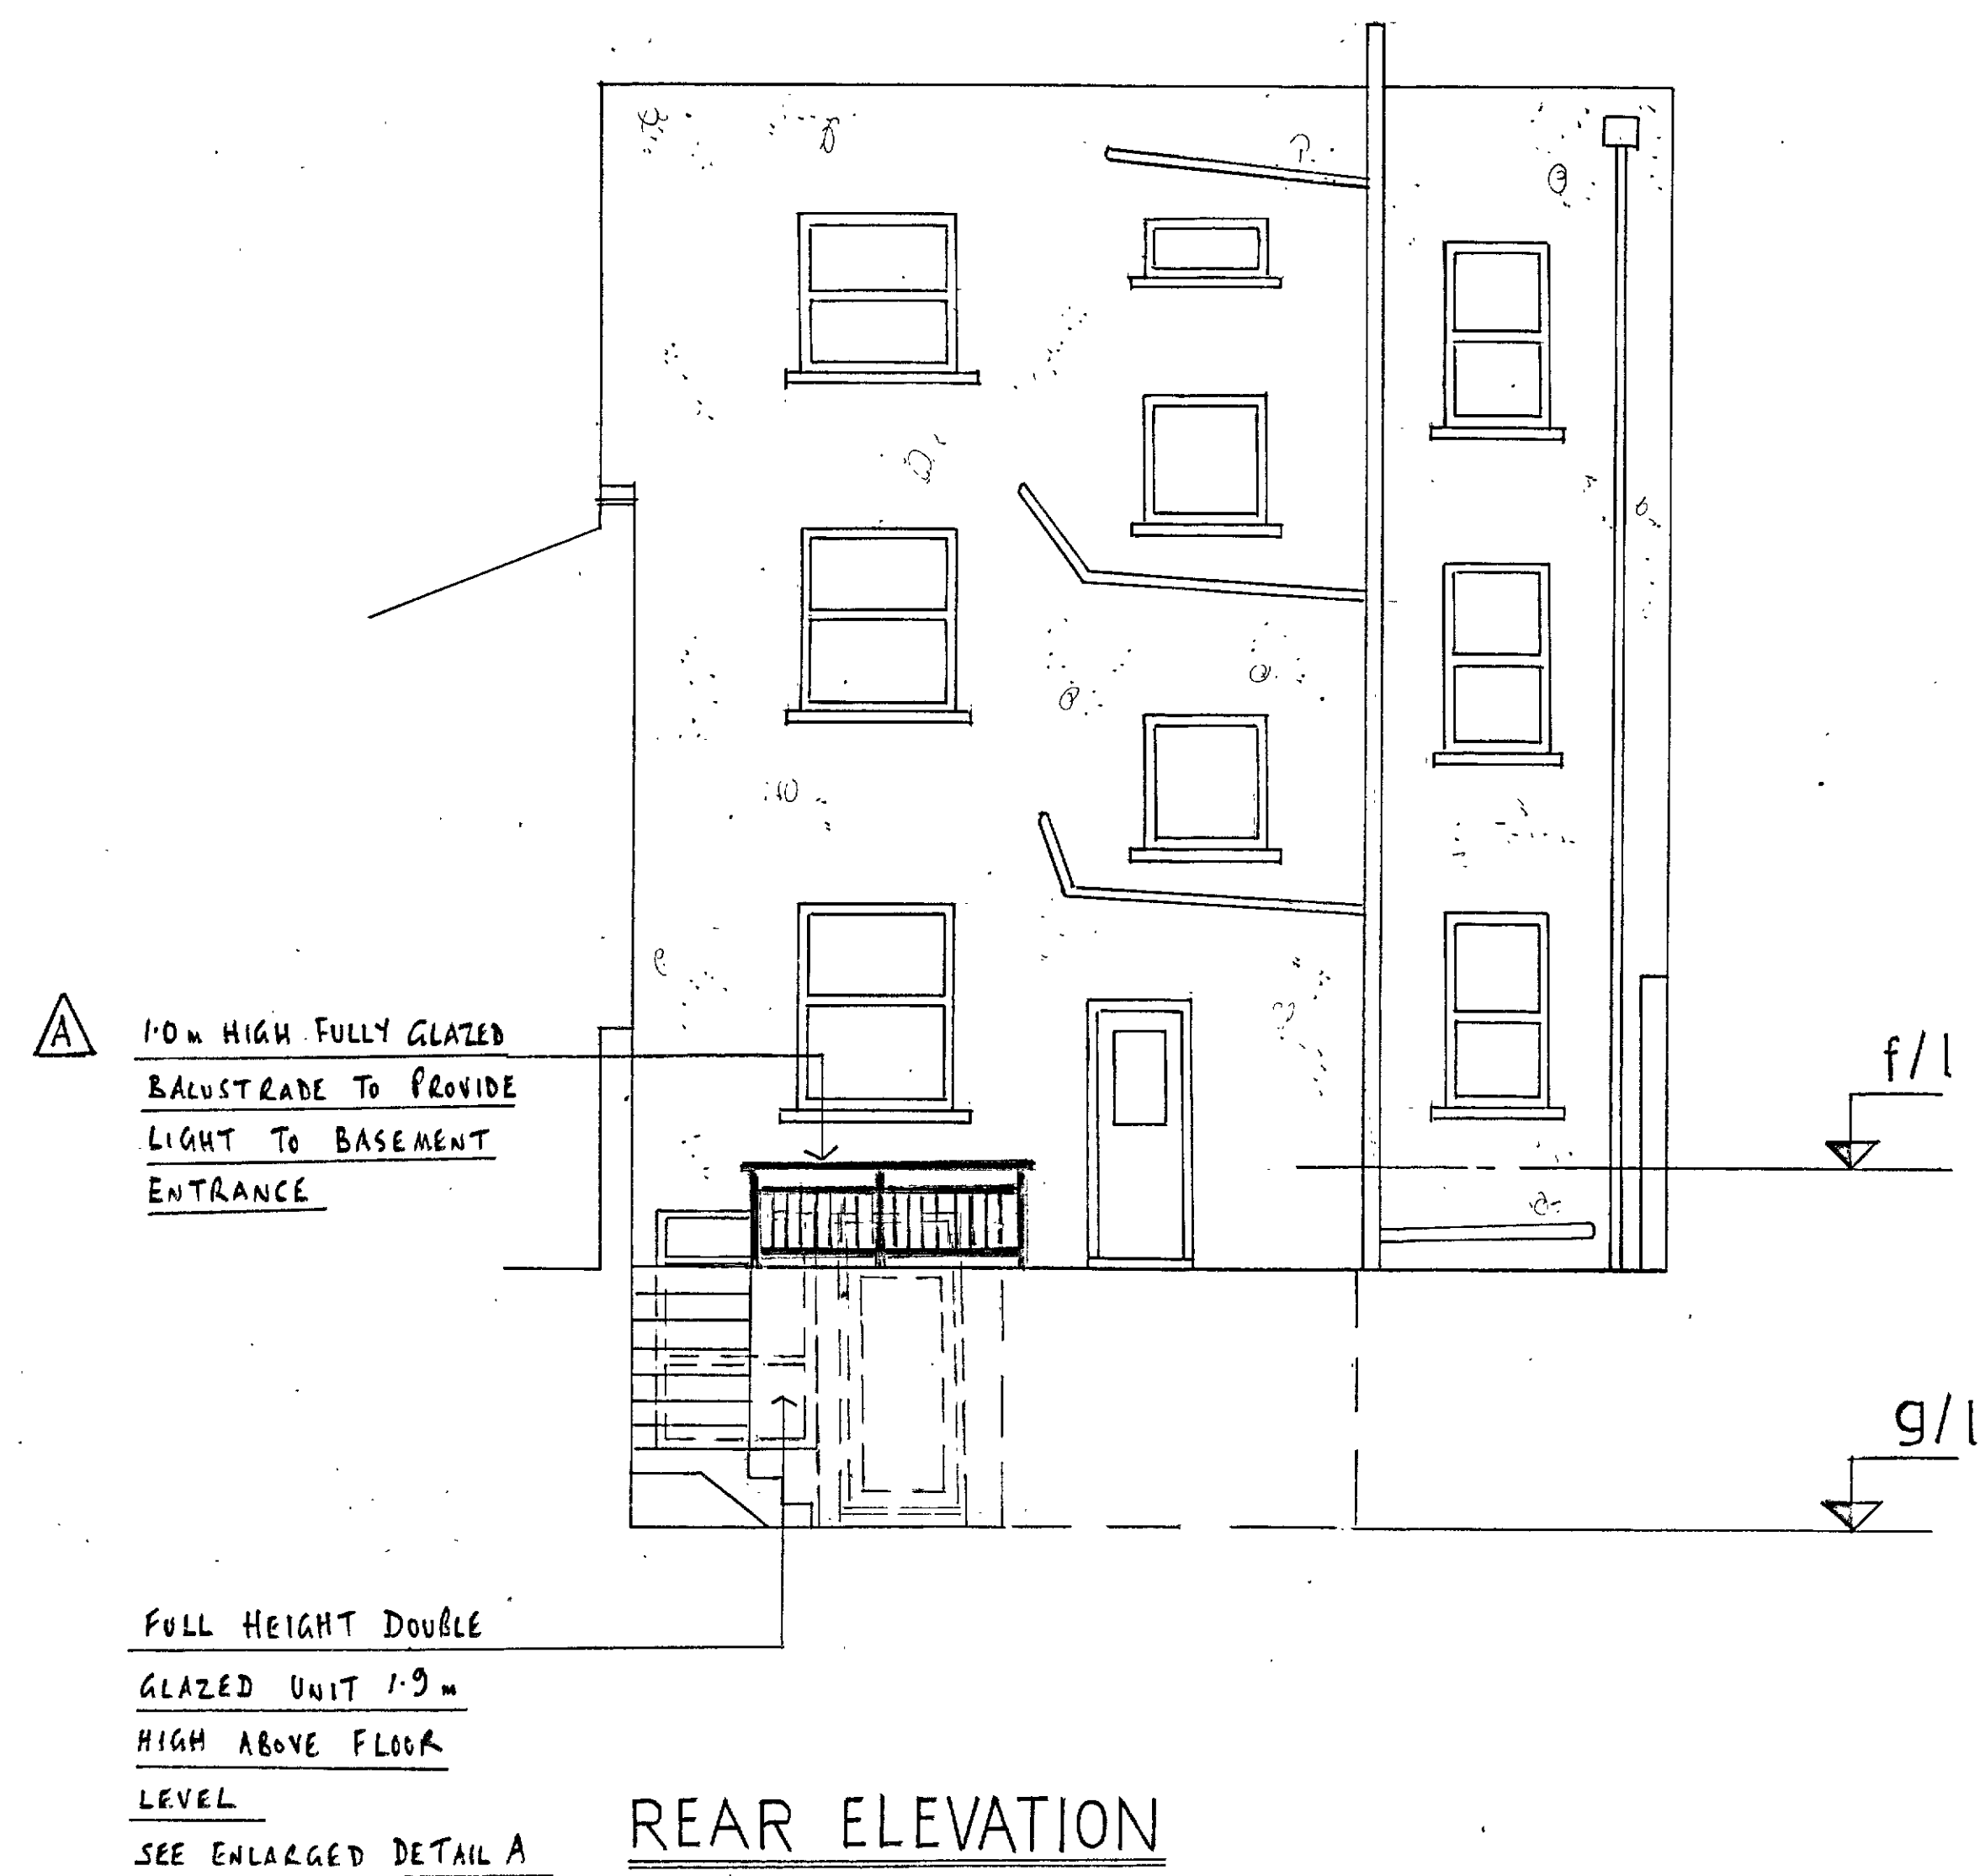


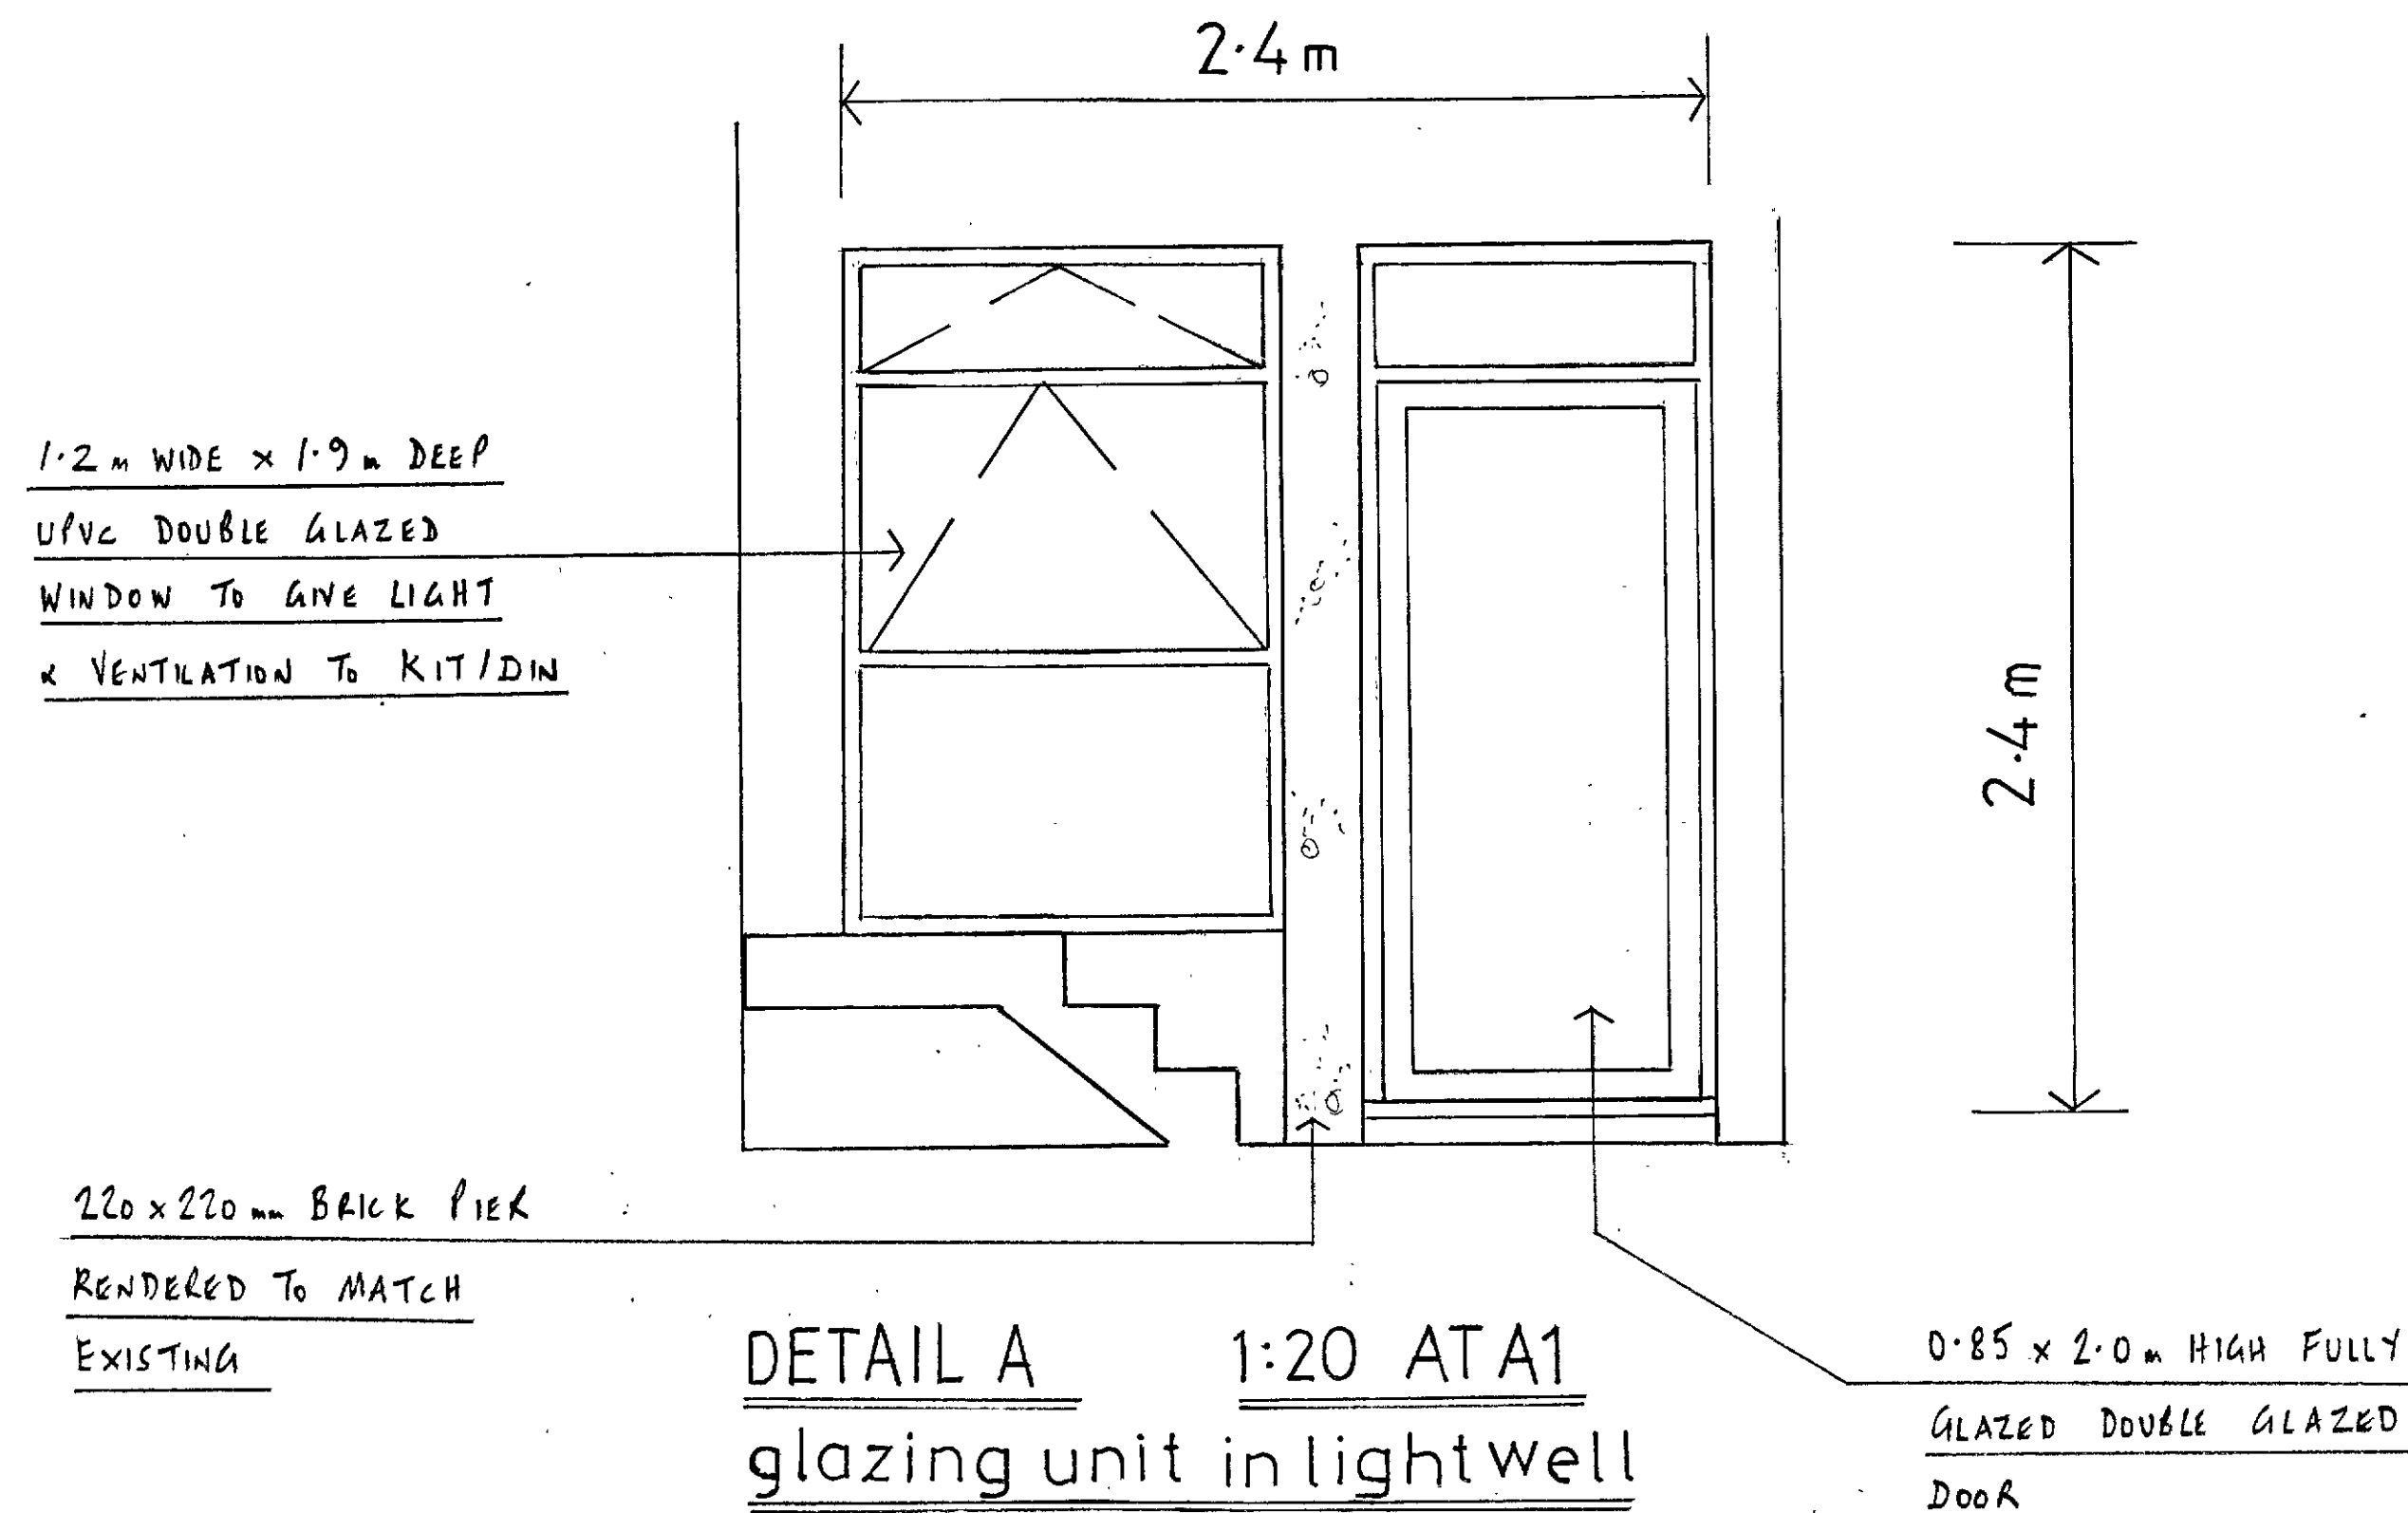

A ALTERATION TO BALUSTRADE
TO LIGHT WELL

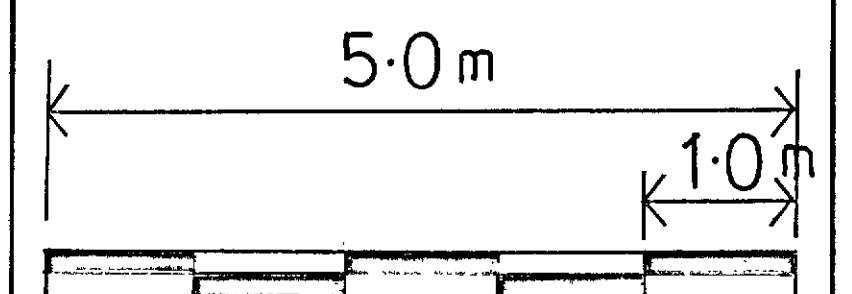

RICHARD GREGORY ACIOB
Building Surveying / Architectural Services

DEWLANDS PROP LTD

**129B MILTON ROAD
GRAVESEND**

**BASEMENT COMBINED
WITH G/F FLAT**

**EXISTING & PROPOSED
ELEVATION**

1:100 ATA3

383 - 4 A

RICHARD GREGORY ACIOB
Building Surveying / Architectural Services

5 Star Hill, Crayford, Kent, DA1 4DB
Tel: 01322 407219
Mobile: 07984 218333
richardgregory4@ntlworld.com