

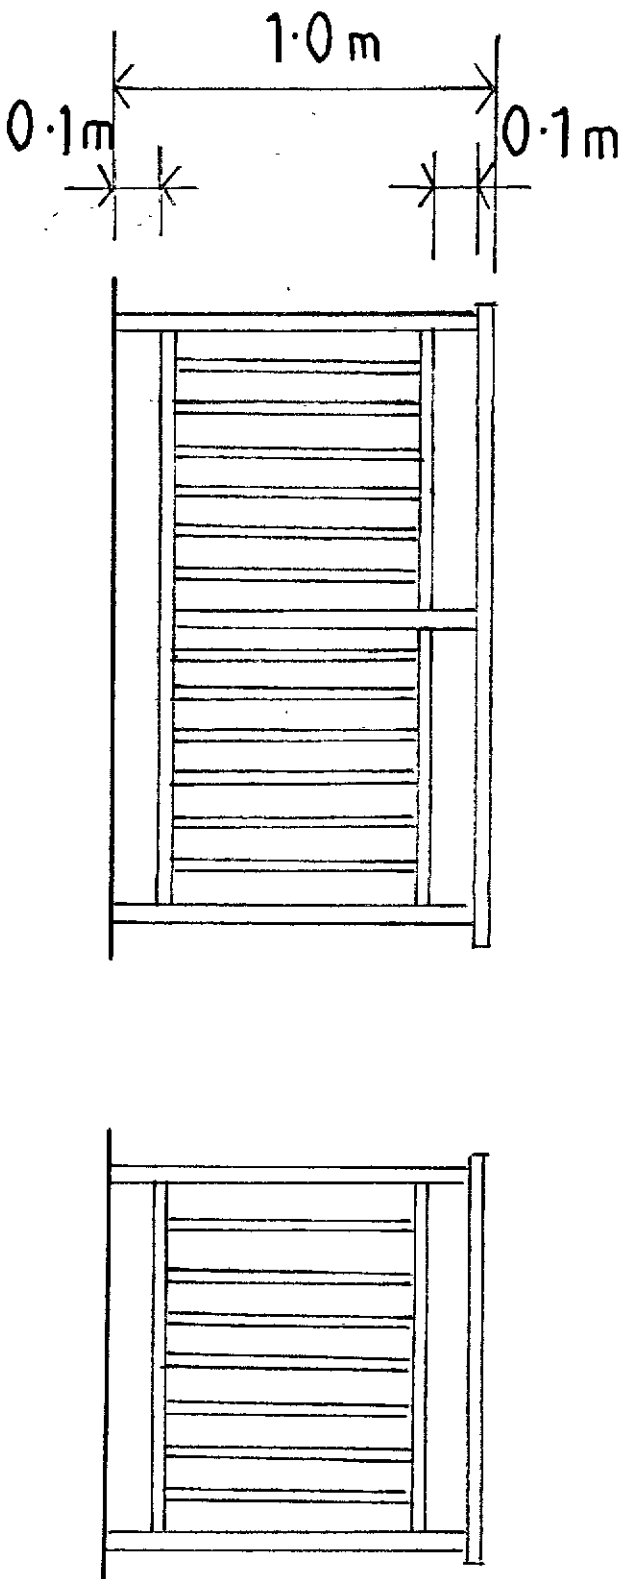


THIS DRAWING IS TO BE
READ IN CONJUNCTION WITH
DWG NOS 383-3A & 4A

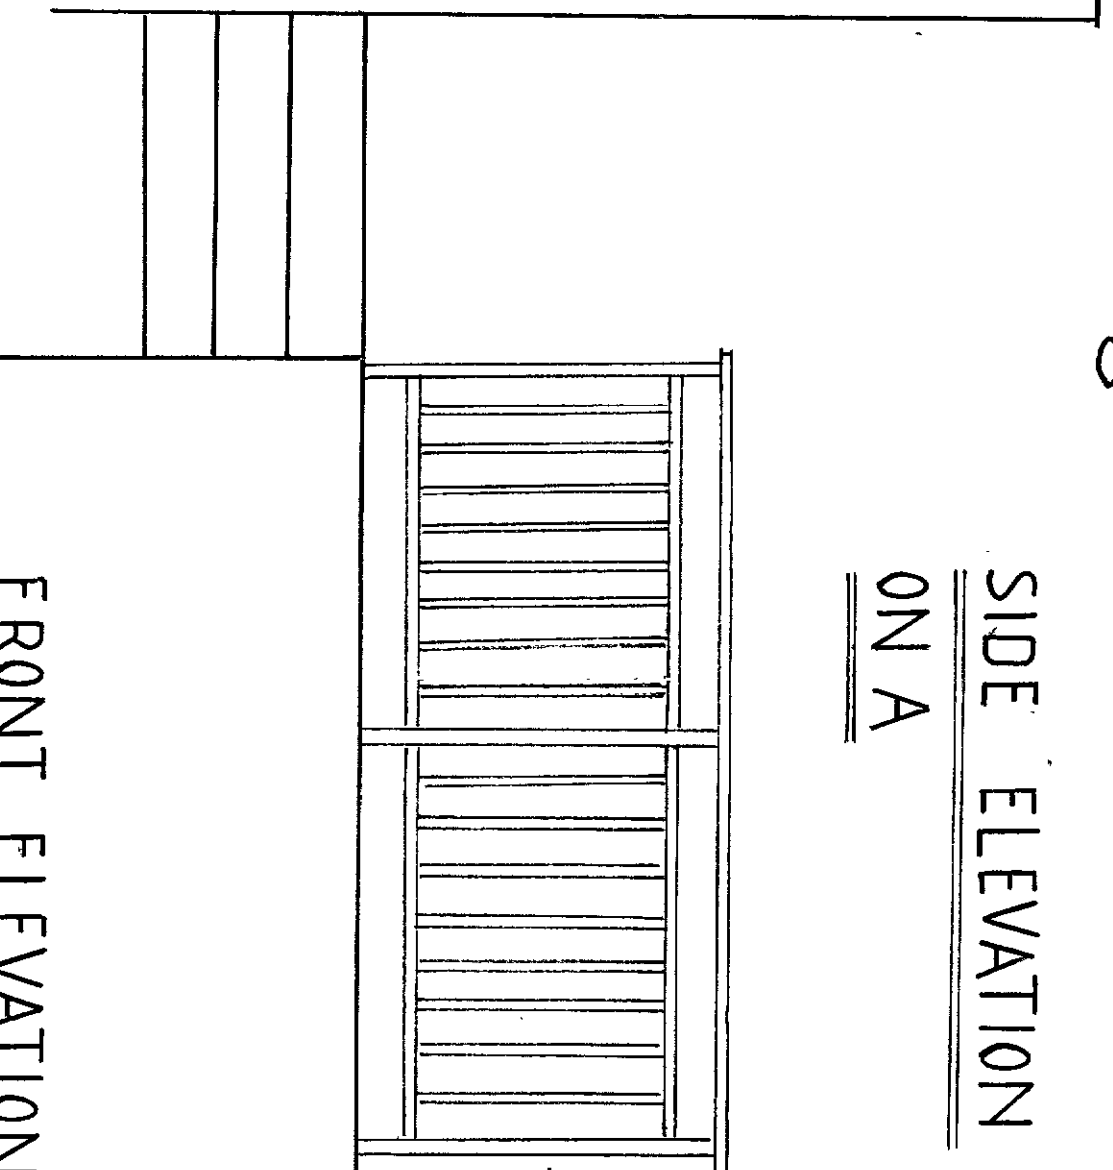

SIDE ELEVATION
ON A

SIDE ELEVATION ON B

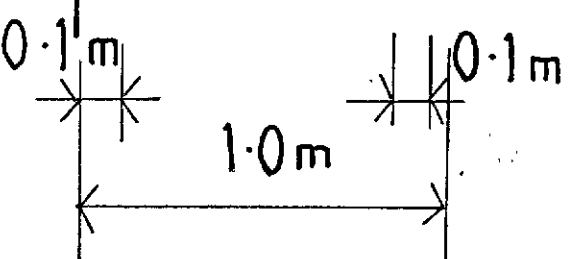

FRONT ELEVATION

DEWLANDS PROP LTD 1:20 AT A3

129B MILTON ROAD GRAVESEND

BALUSTRADE TO LIGHTWELL 383-5

RICHARD GREGORY AIOB
Building Surveying / Architectural Services

5 Star Hill, Crayford, Kent, DA1 4DB
Tel: 01322 407219
Mobile: 07984 218333
richardgregory4@ntlworld.com