

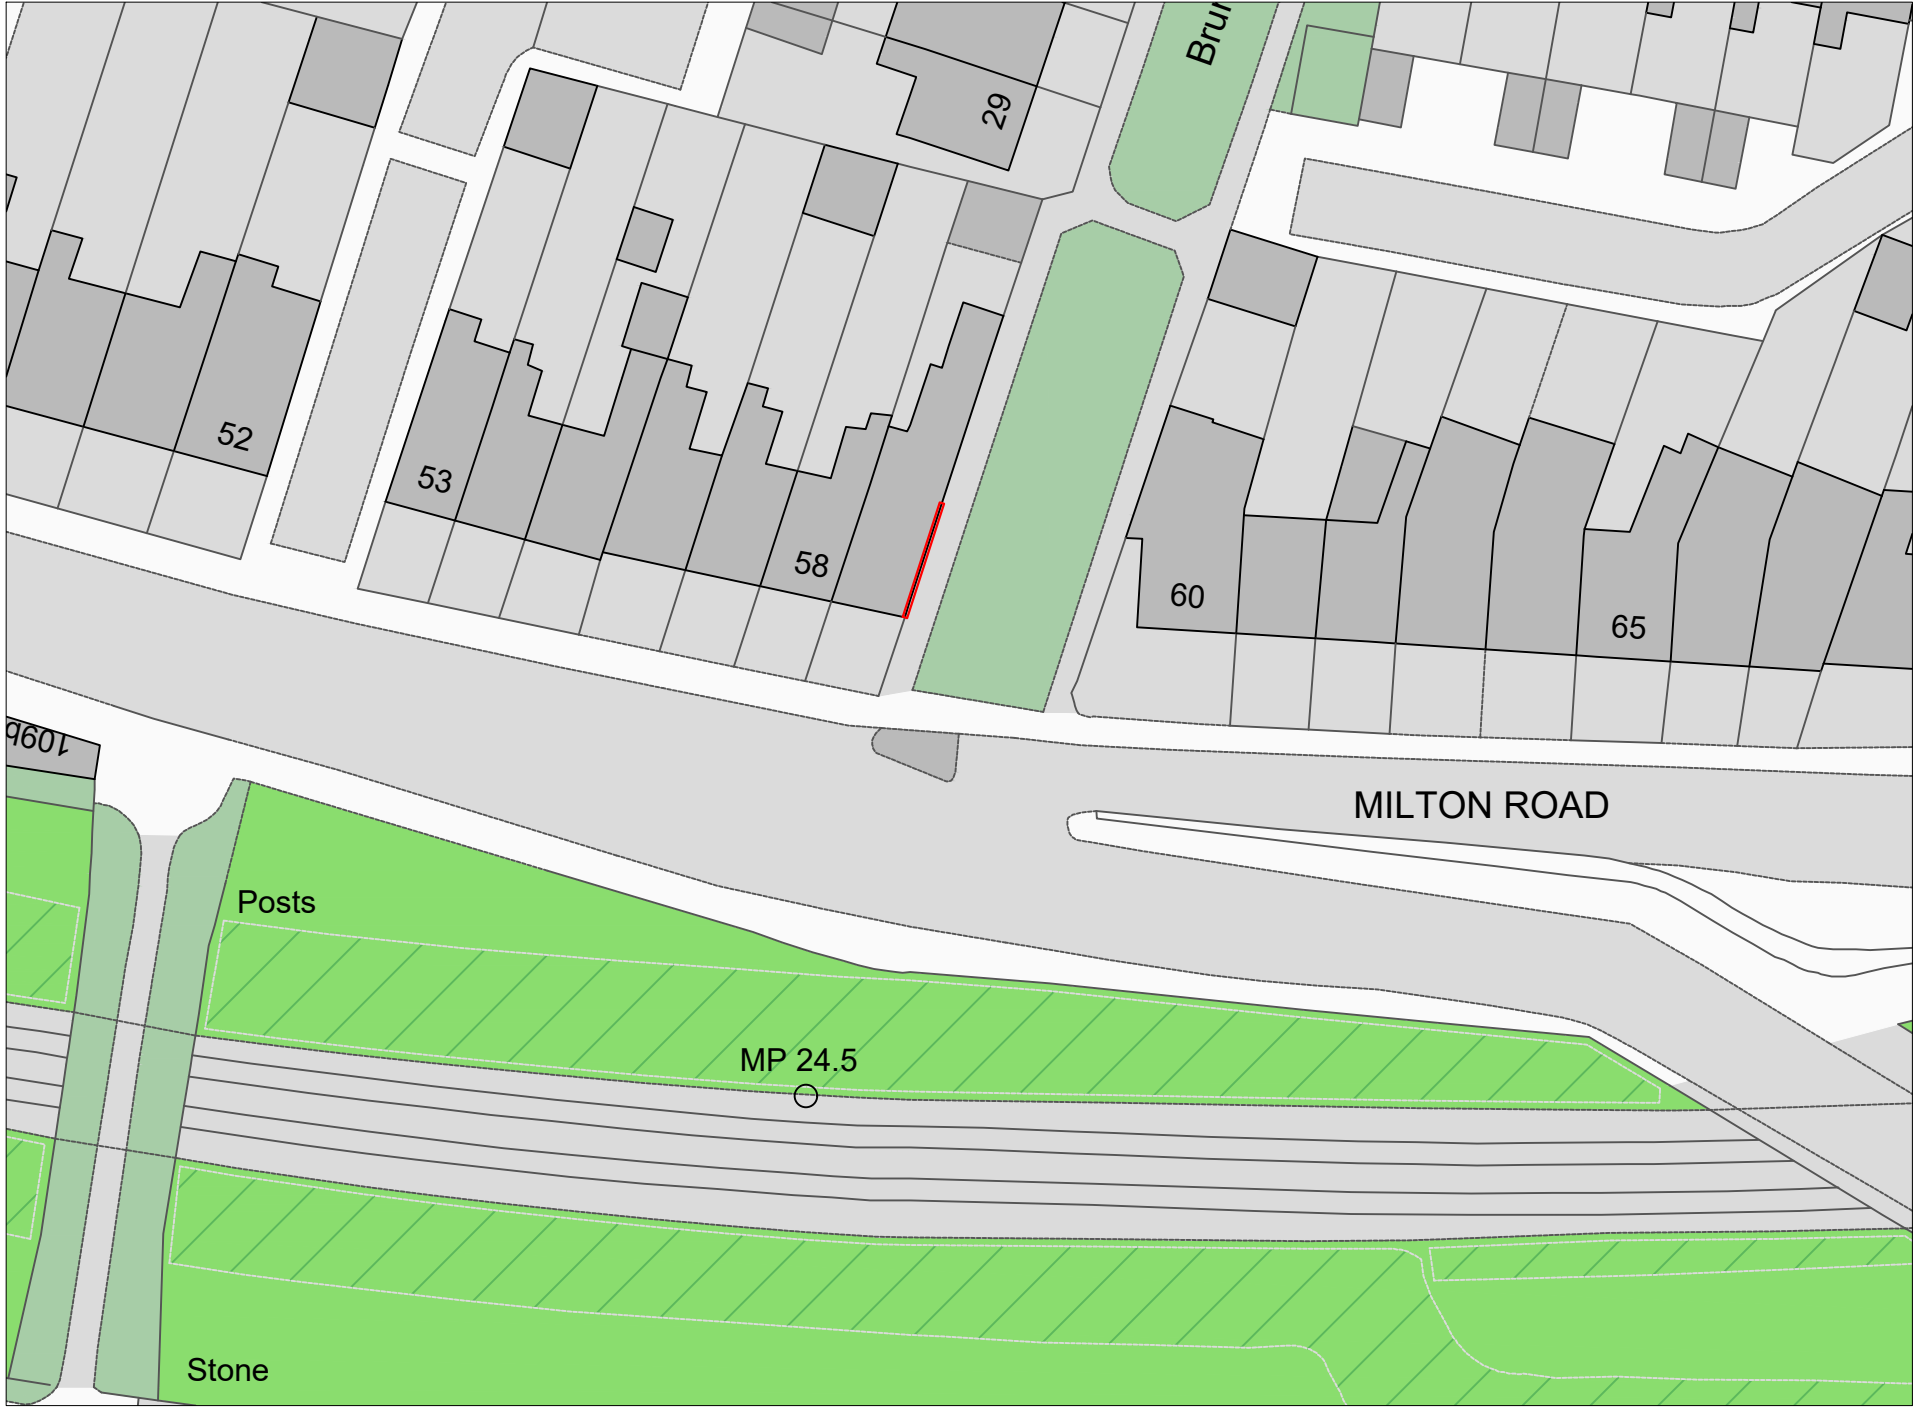


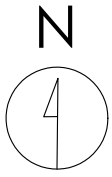

Crown copyright and database rights (2024) OS (100063368)

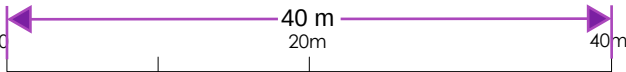

Title
Existing Site Plan

Address
59 Milton Road, Gravesend, DA12 2PJ

Client

Job No.
23533

Issued
19/07/24

Scale
1:500 @ A3

Key
1. Site Boundary

All information is to be checked on site for accuracy and fit. Only drawings with WD status with the most recent revision are to be used for construction.