





Front

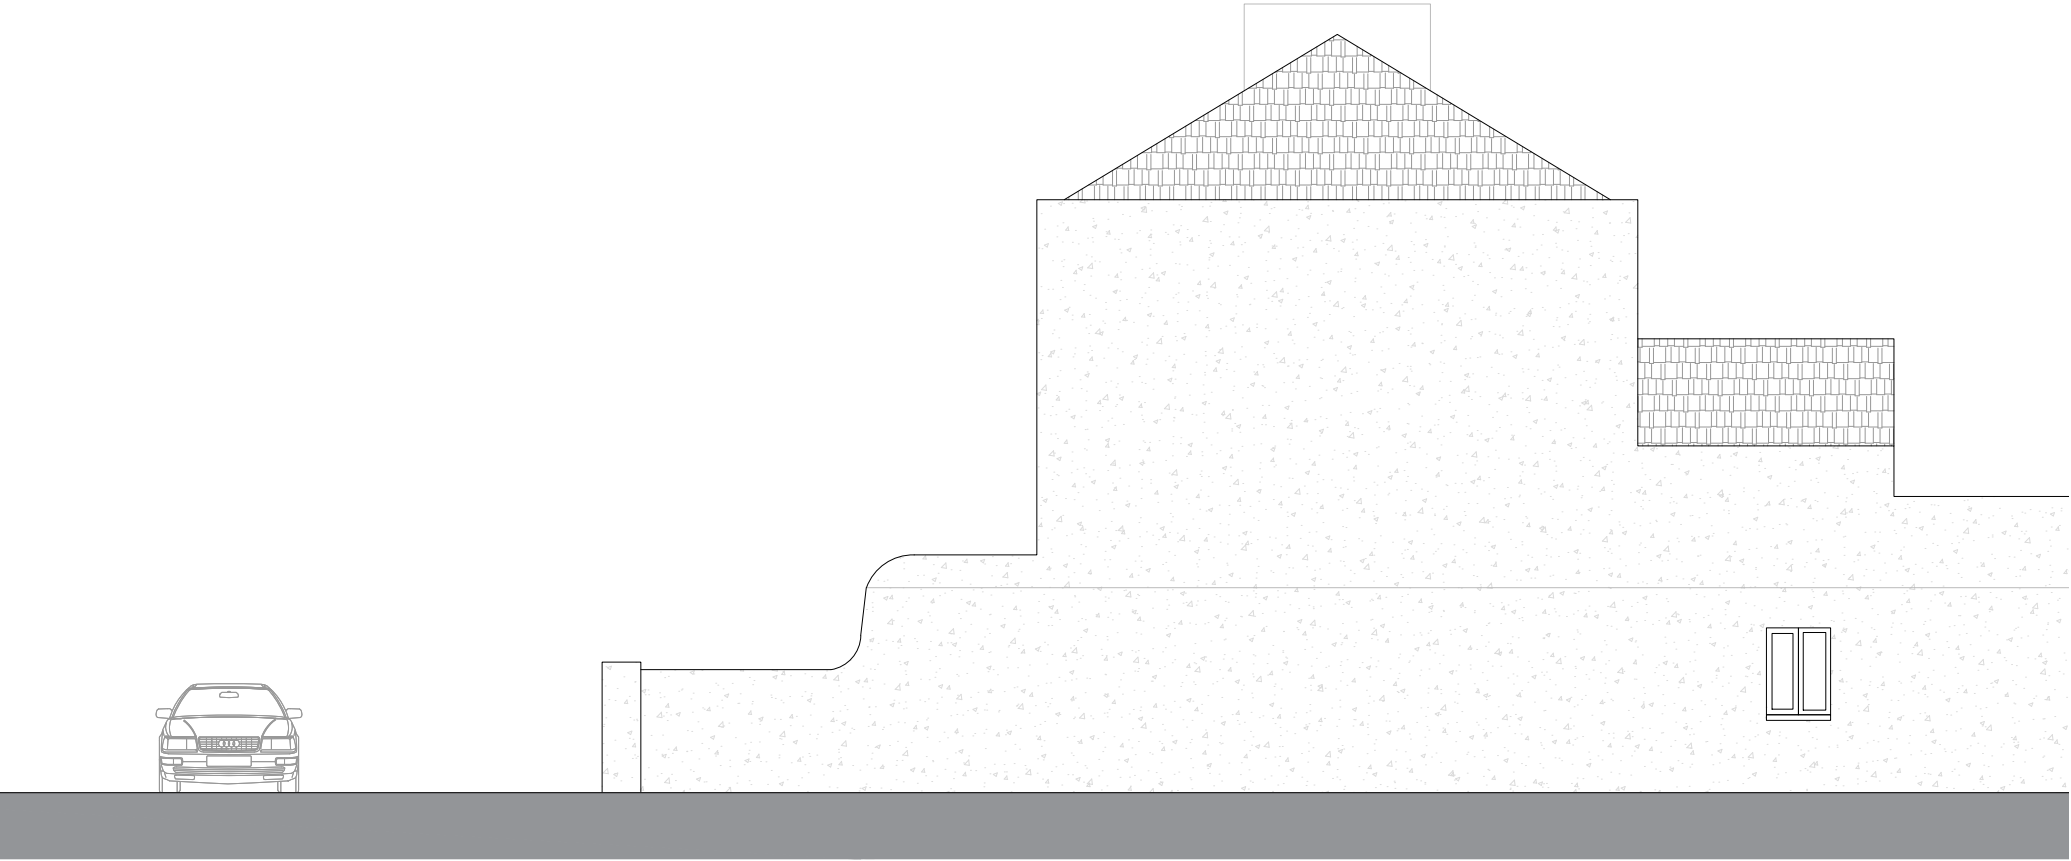


Side

Existing

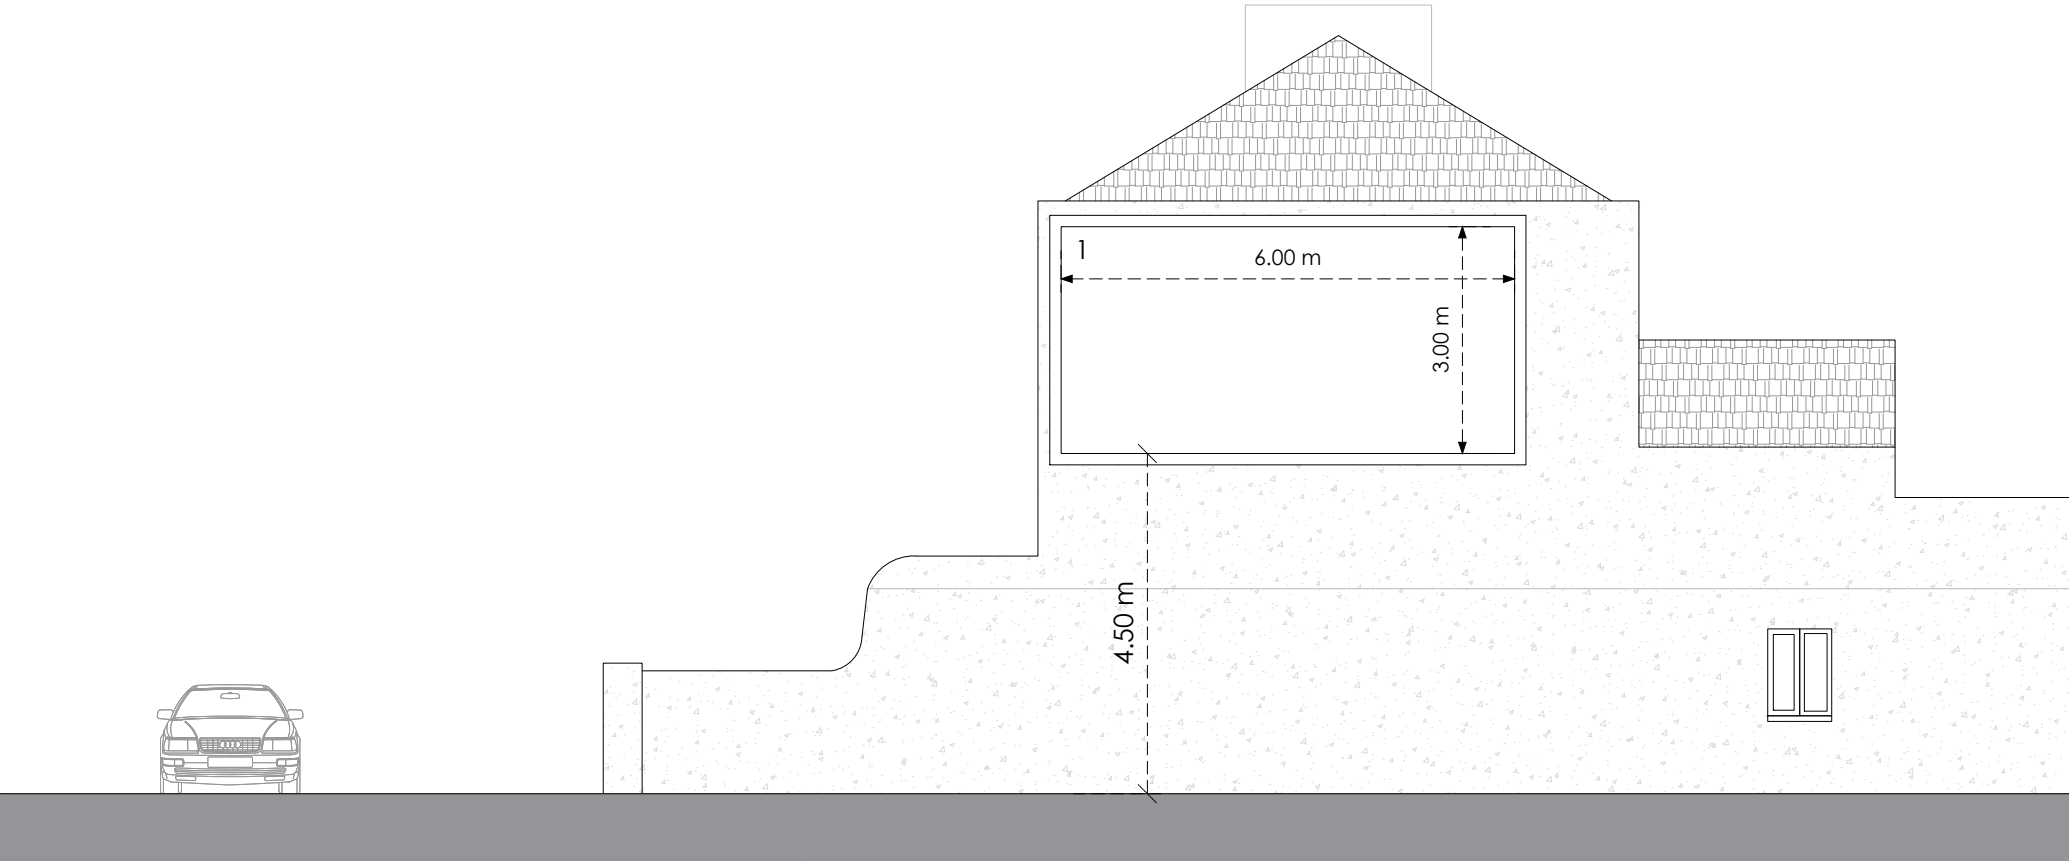


Front

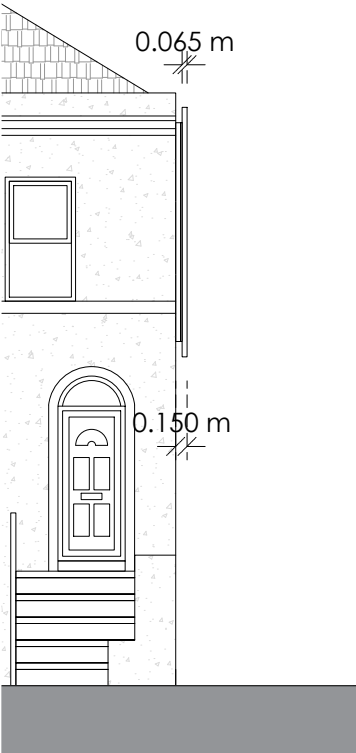

Side

Proposed

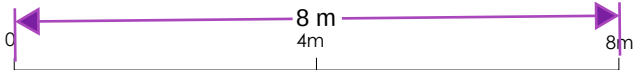

Title
Existing and Proposed Elevations

Address
59 Milton Road, Gravesend, DA12 2PJ

Client

Job No.
23533

Issued
19/07/24

Scale
1:100 @ A3

Key
1. Proposed Digital Display

All information is to be checked on site for accuracy and fit. Only drawings with WD status with the most recent revision are to be used for construction.