


The Old Dairy Solar Panels - Location Plan

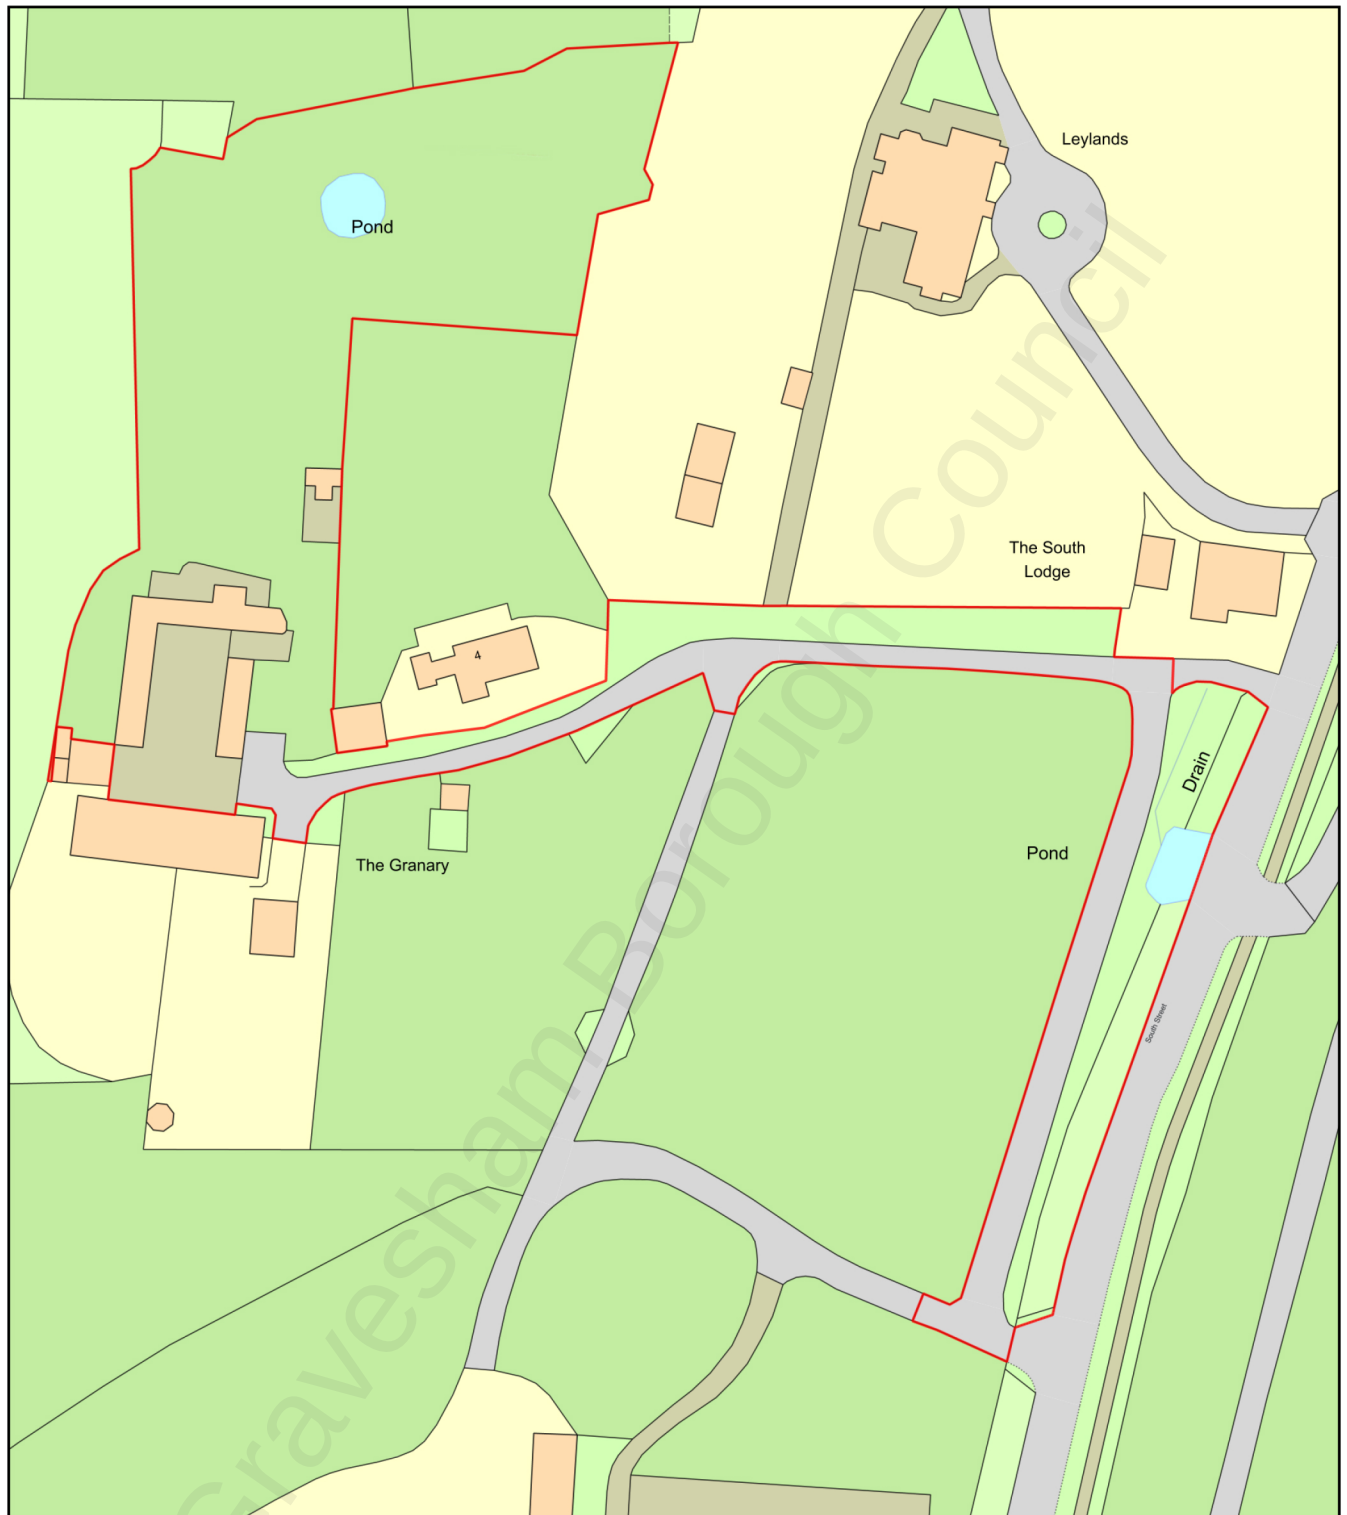

0 50
Metres



Plan Produced for: Nigel Payne

Date Produced: 25 Oct 2021

Plan Reference Number: TQRQM21298105522626

Scale: 1:1250 @ A4