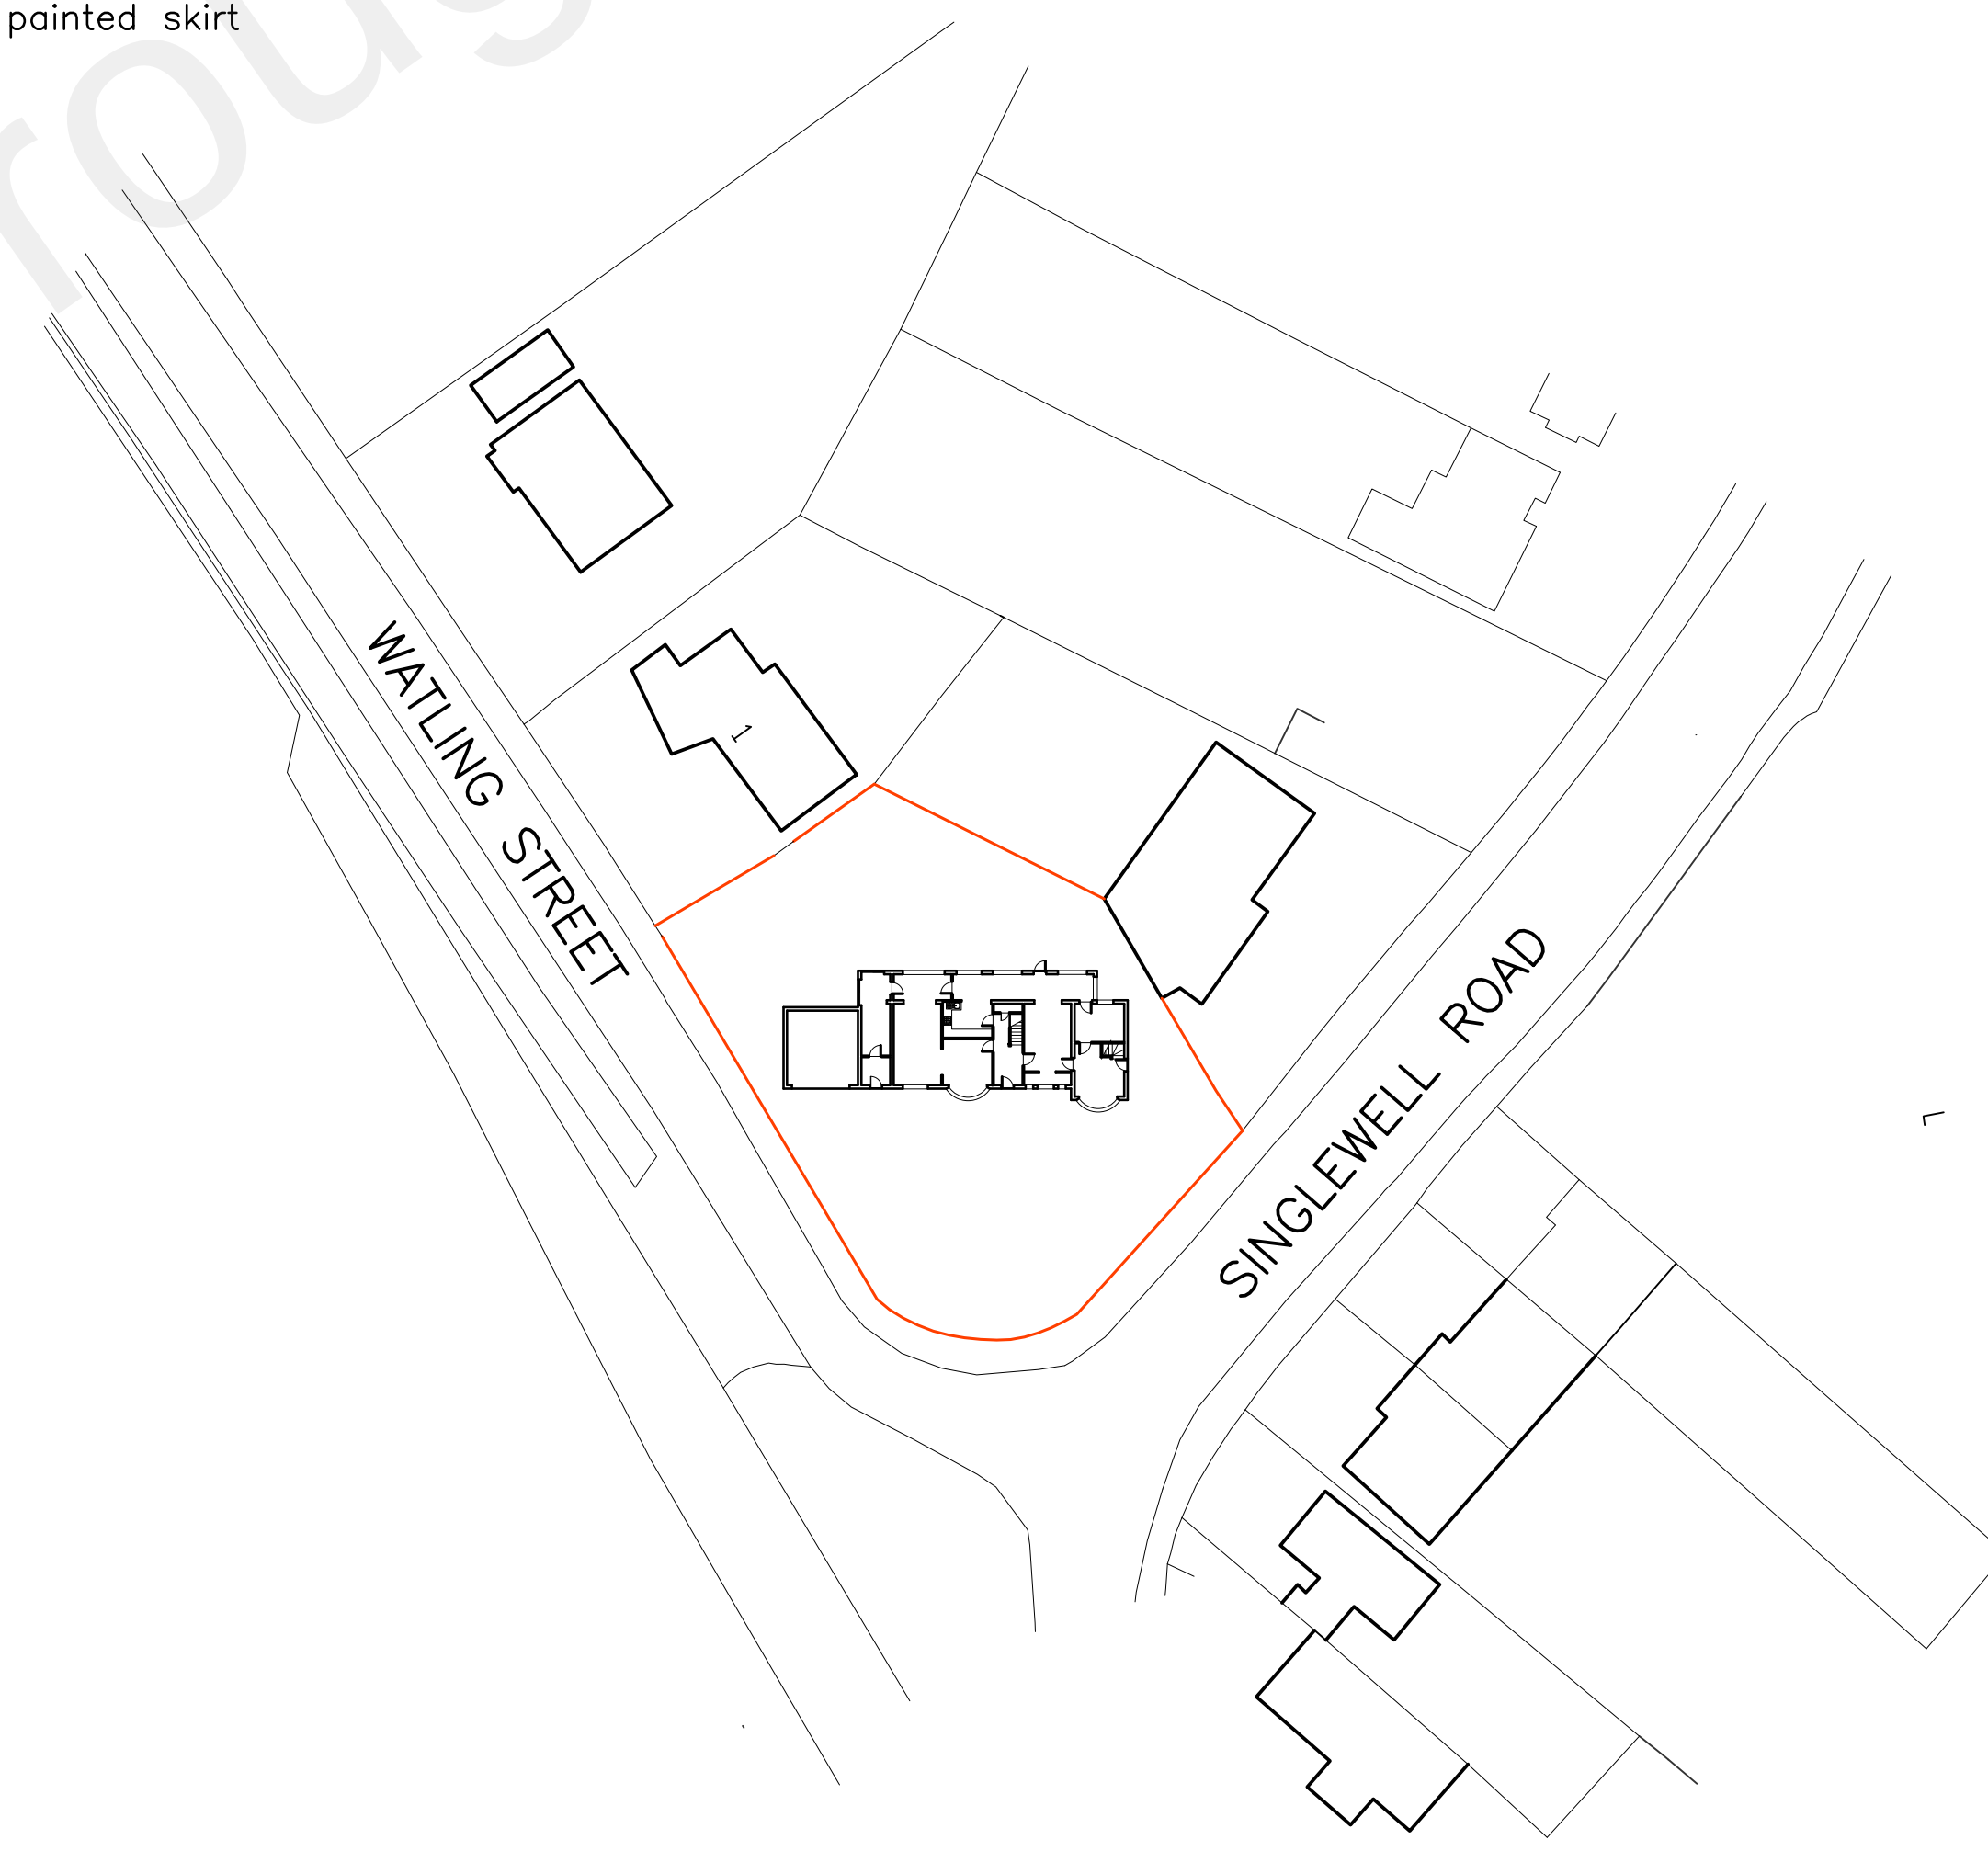
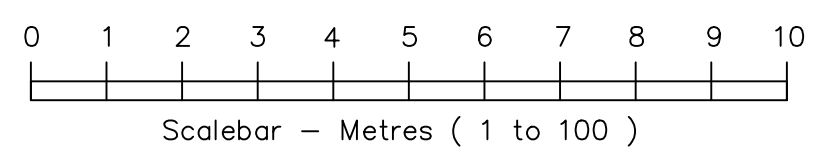
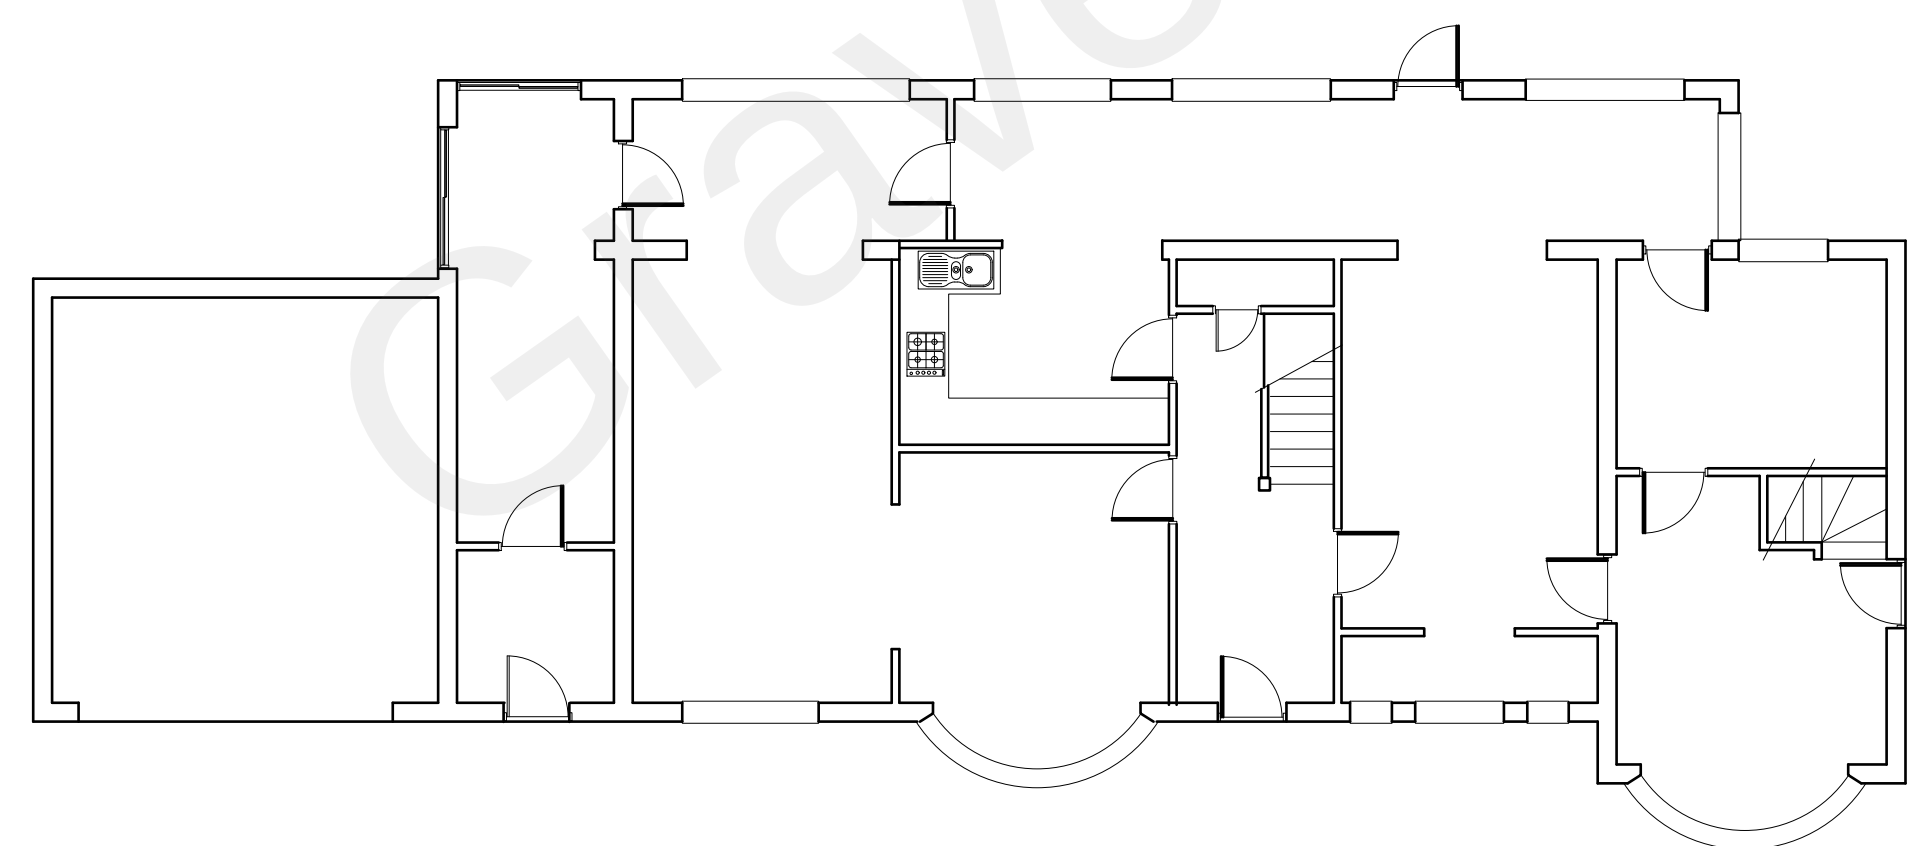
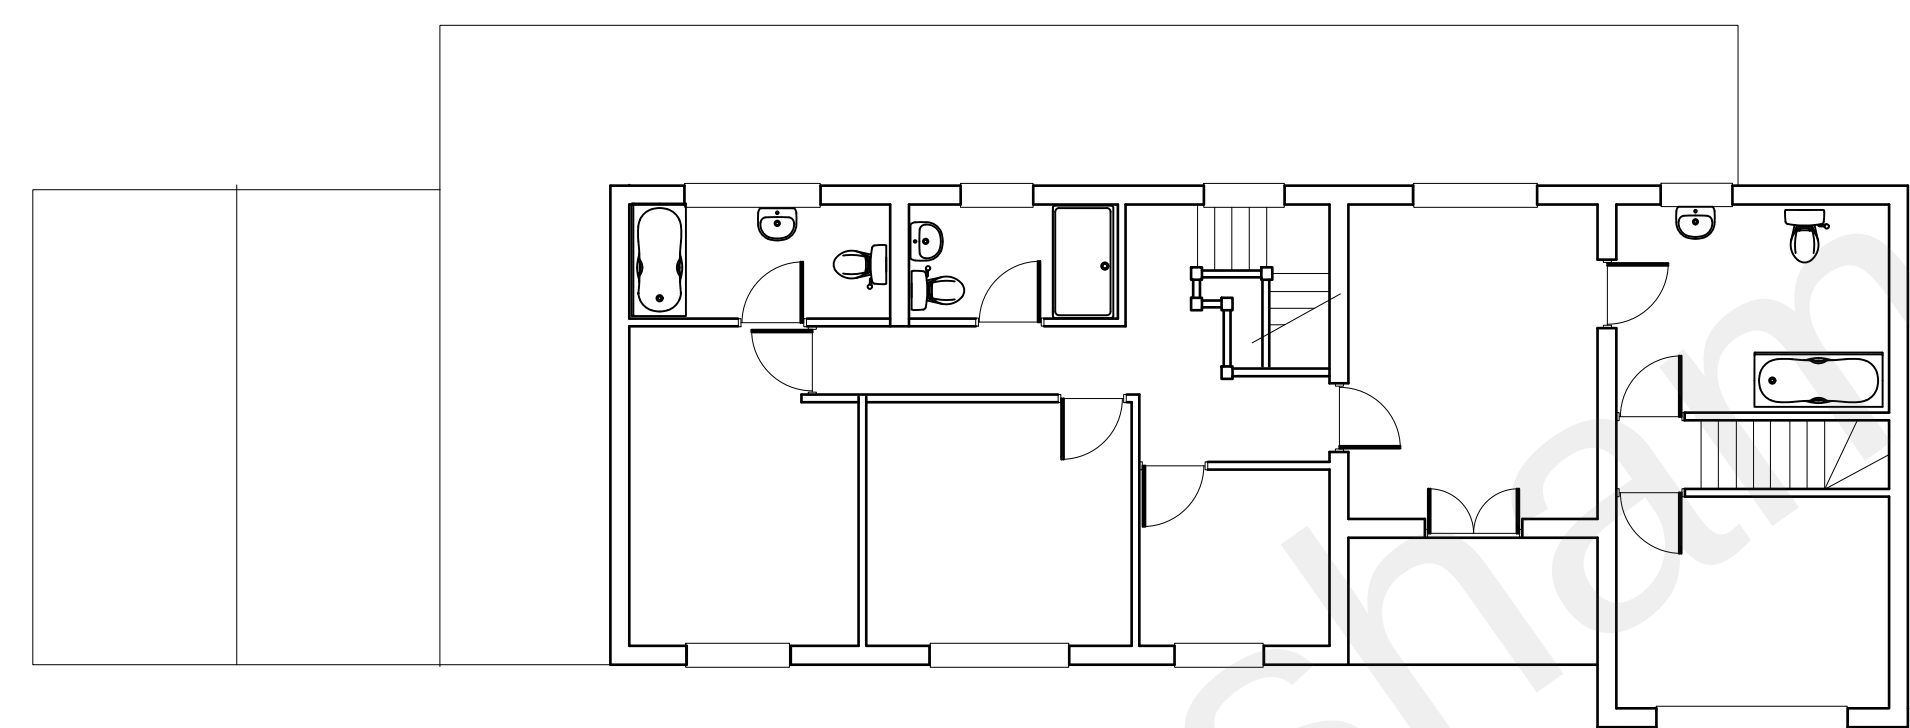
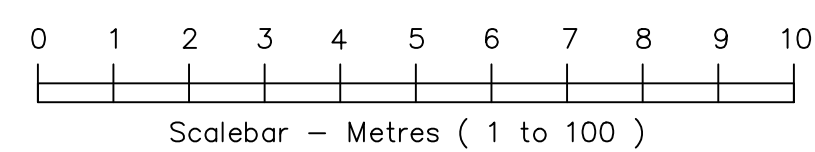
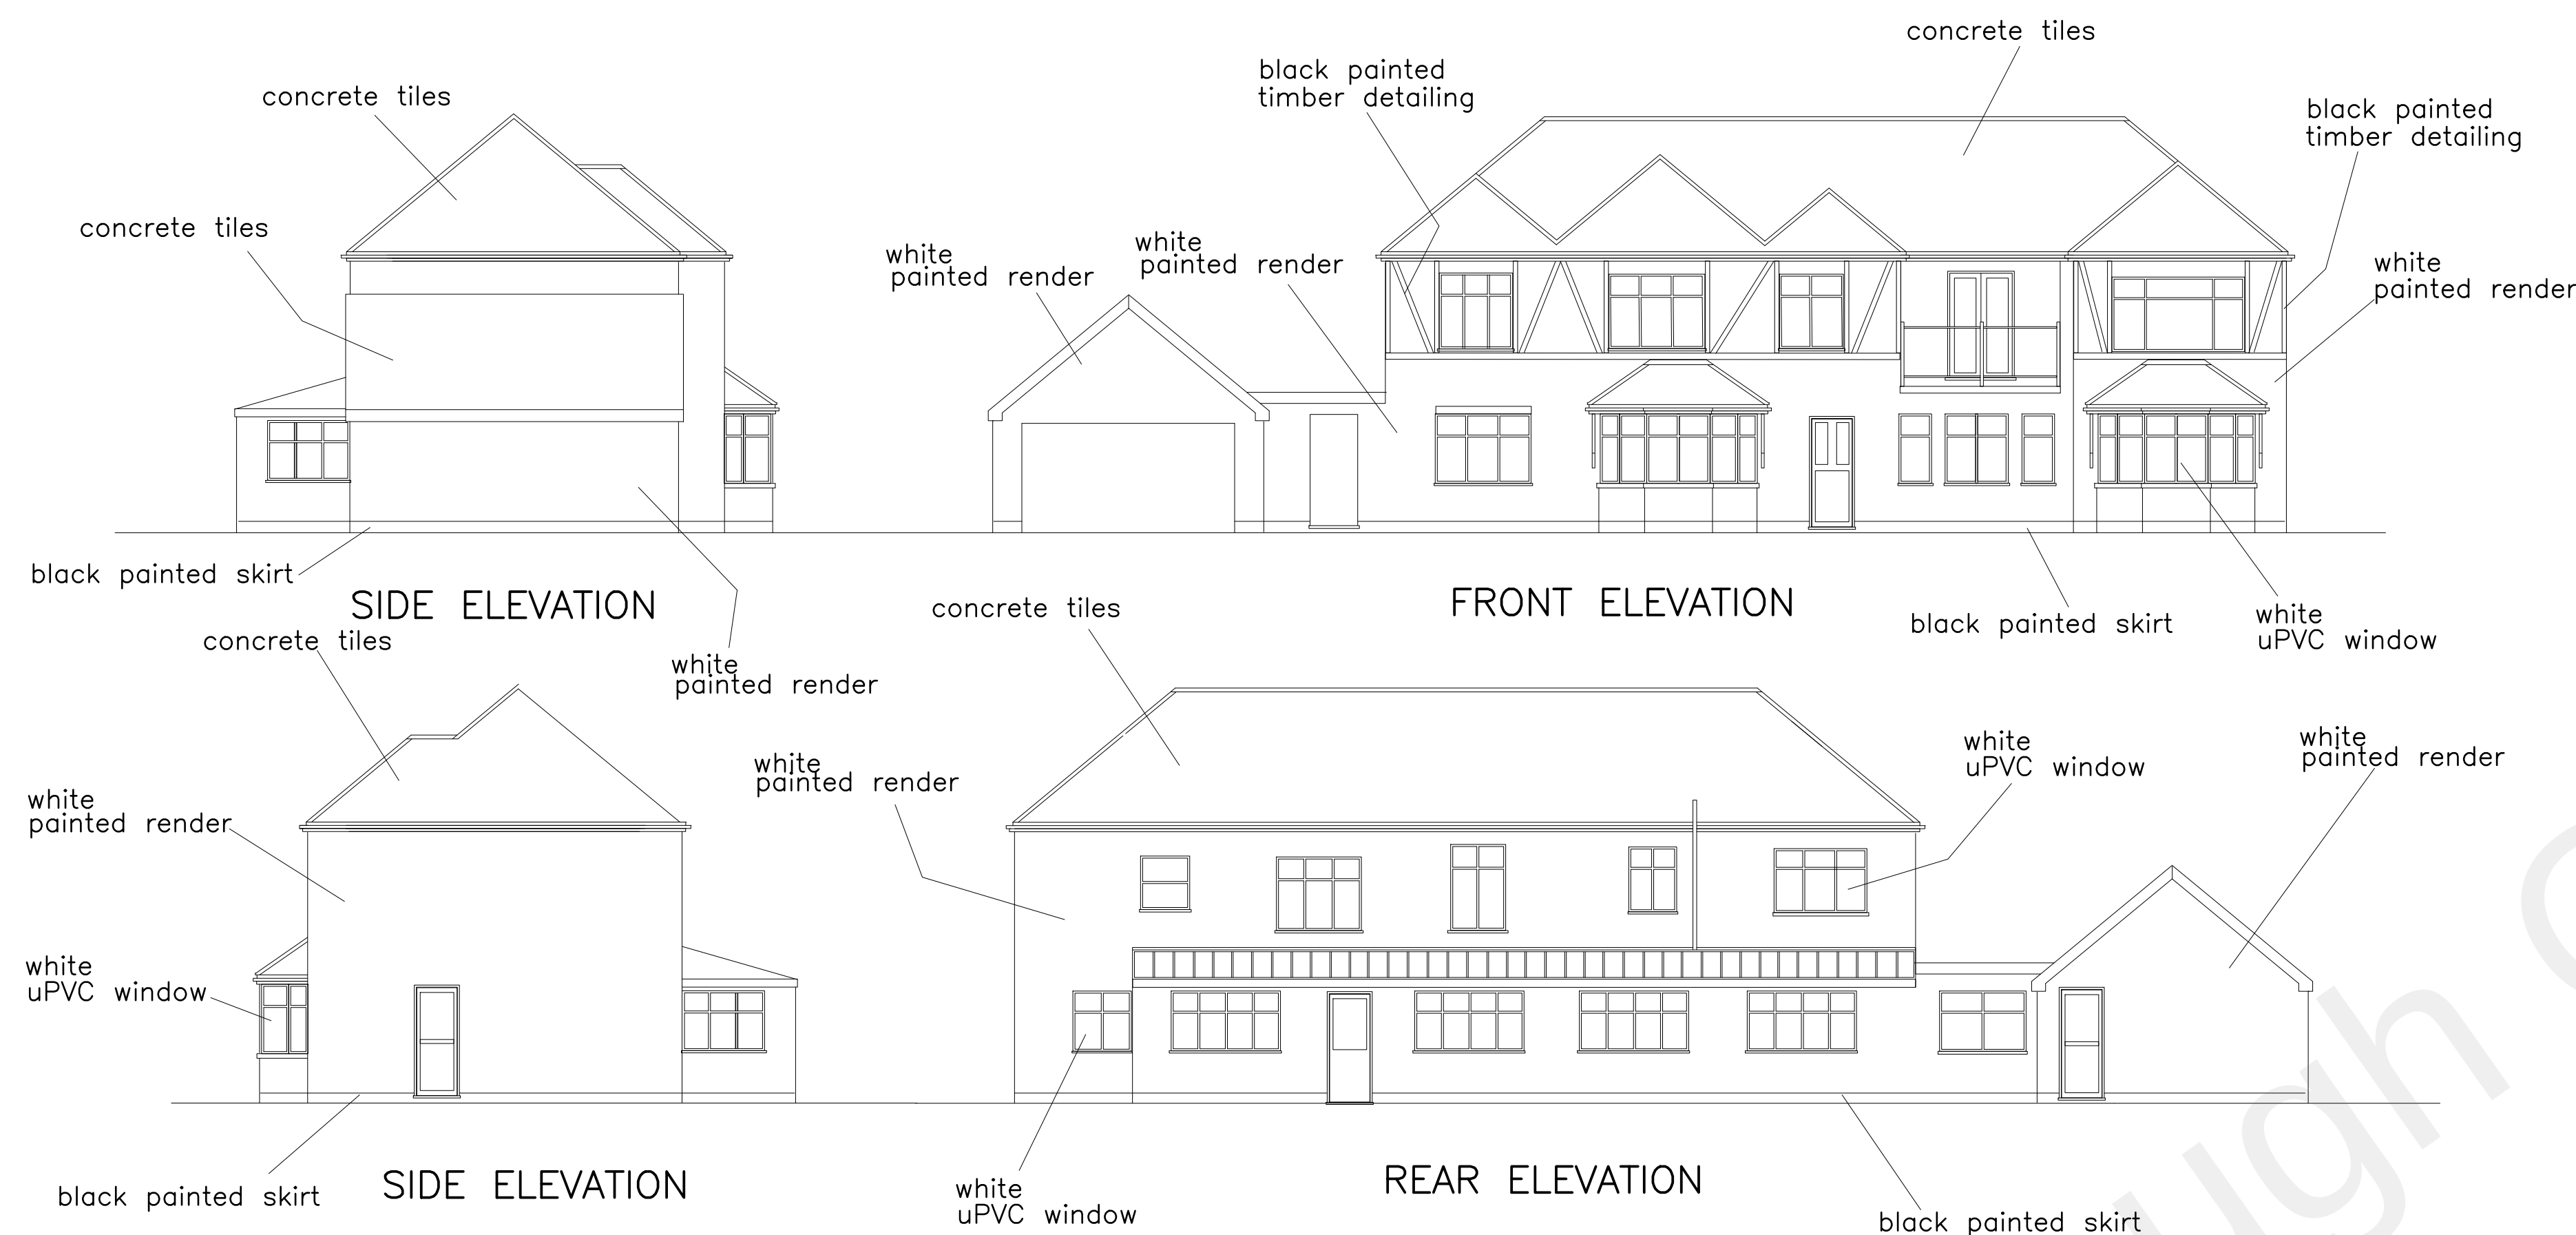


B	Scale changed in title block	11/7/22	GDM
A	Scale bars added	13/4/22	GDM
Ref.	Revision	Date	By
© All rights reserved. No part of this drawing may be reproduced or transmitted in any form by any means without written permission of the copyright holder.			
Project			
377 SINGLEWELL ROAD GRAVESEND KENT			
Drawing			
PLANNING DRAWING EXISTING DETAILS			
Scale		1:100 1:500	Date
Drawn By		GDM	10/10/21
Designed By			
Checked By			
Drawing number			
JC/21/04			B