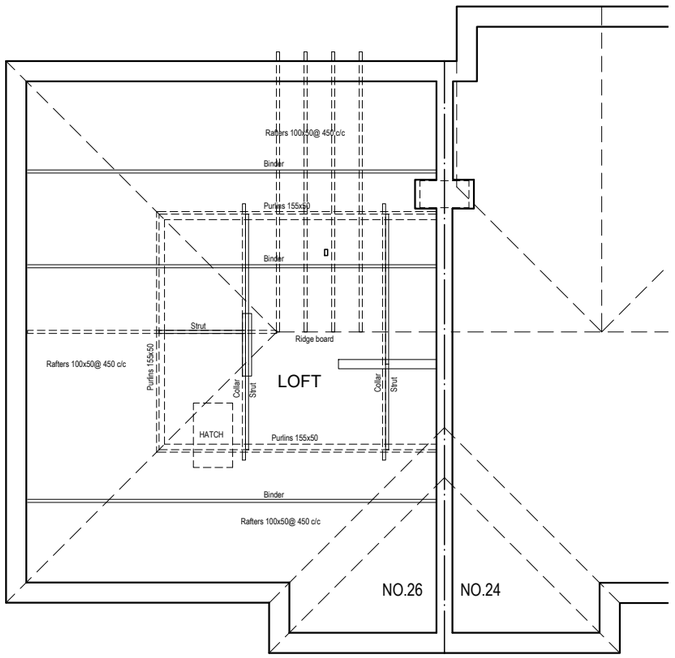

LOFT PLAN AS EXISTING

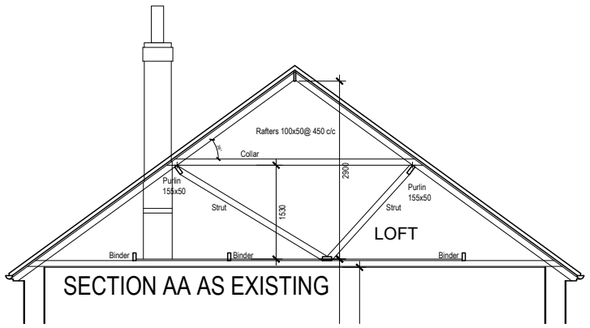

SECTION AA AS EXISTING

This drawing can be used as a base drawing for construction but ALL DIMENSIONS MUST BE CHECKED CAREFULLY before any work commences. Where indicated a suitable Structural Engineer and/or a Party Wall Surveyor should be consulted. All dimensions in millimetres.
All dimensions to be checked on site
© awarchitects

SITE PLAN AS EXISTING

0m 1 2 3 4 5m 10m

1:100 SCALE BAR (UNITS =METRES)

awarchitects
15 Lillymonte Drive
Rochester Kent ME1 3EX

T: 01634 844510 & 07935 222688
E: info@awarchitects.co.uk

Drawing name:	SITE PLAN LOFT PLAN AND SECTION AA AS EXISTING		
Date: MAR 2026	Job no: AW.362	Drawn by: AW	
Scale: 1:100 @ A3	Drawing no: EX.03	Revision:	
Project: 26 ST JOHNS ROAD HIGHAM KENT ME3 7BZ	awarchitects		