

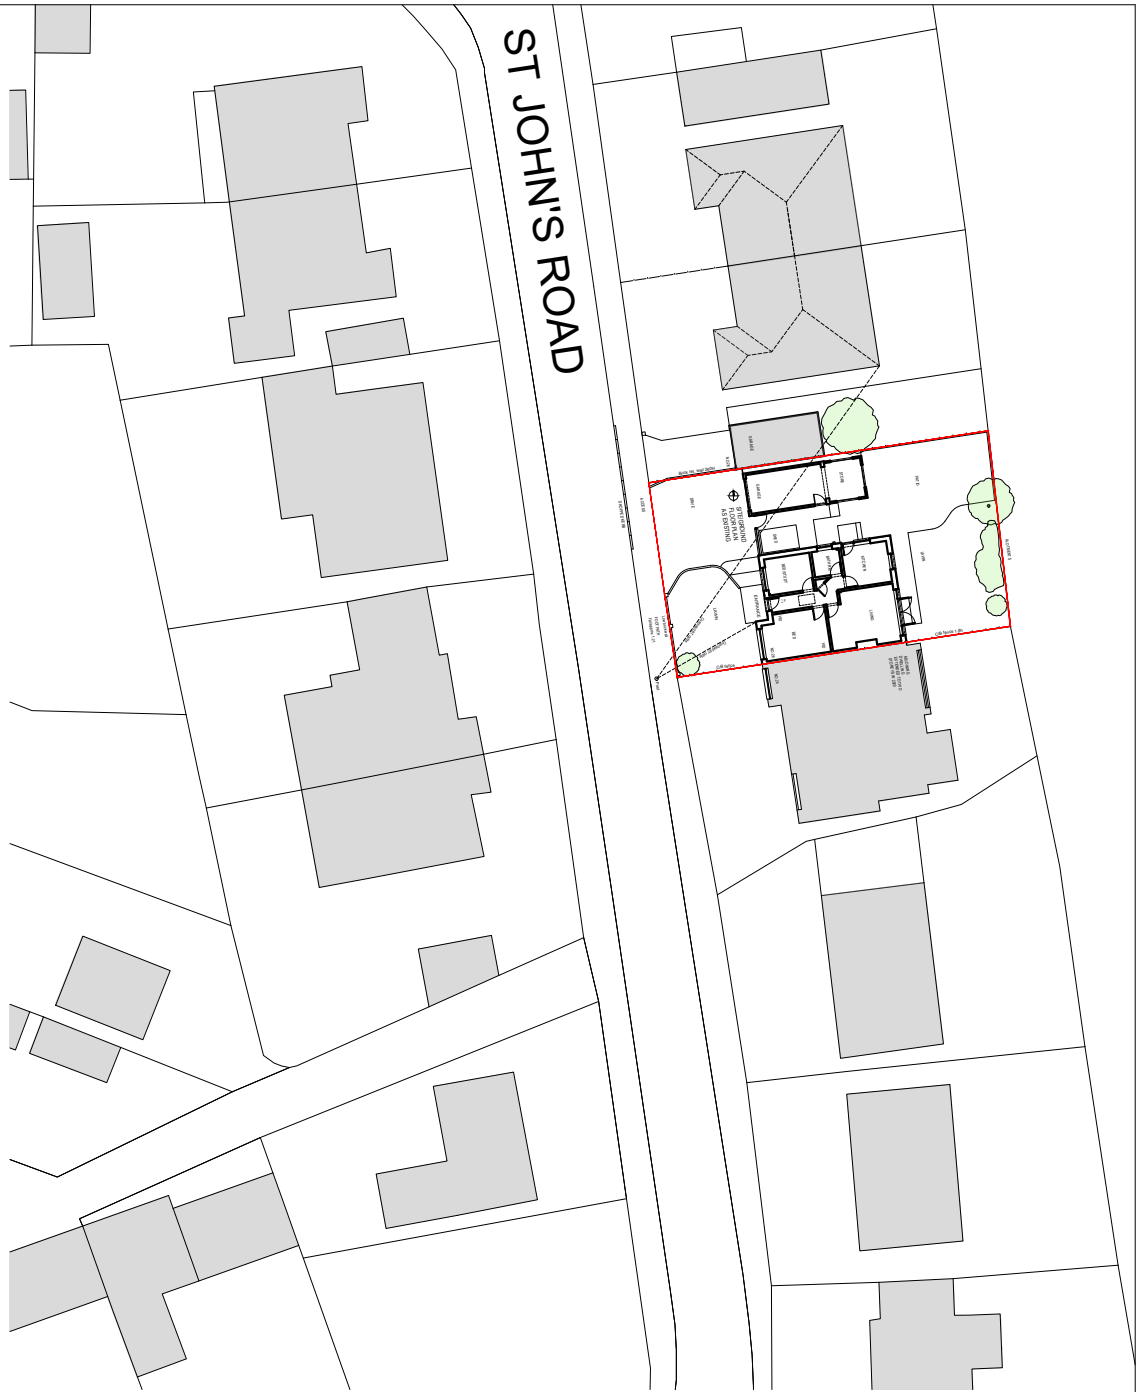



BLOCK PLAN AS EXISTING 1:500

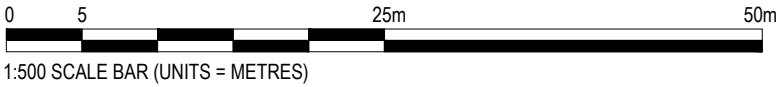

This drawing can be used as a base drawing for construction but ALL DIMENSIONS MUST BE CHECKED CAREFULLY before any work commences. Where indicated a suitable Structural Engineer and/or a Party Wall Surveyor should be consulted. All dimensions in millimetres. All dimensions to be checked on site © awarchitects

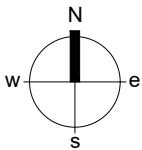

BLOCK PLAN AS PROPOSED 1:200

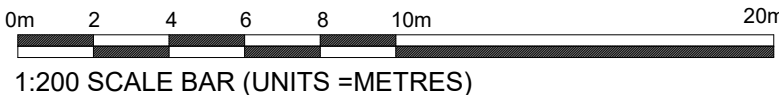

awarchitects 15 Lillymonte Drive Rochester Kent ME1 3EX T: 01634 844510 & 07935 222688 E: anthony.westwood1@btopenworld.com Project: 26 ST JOHNS ROAD HIGHAM KENT ME3 7BZ	Drawing name: BLOCK PLANS AS EXISTING AND AS PROPOSED		
	Date: MAR 2026	Job no: AW.362	Drawn by: AW
	Scale: 1:200/ 1:500 @ A3	Drawing no: PR.12	Revision:
awarchitects			