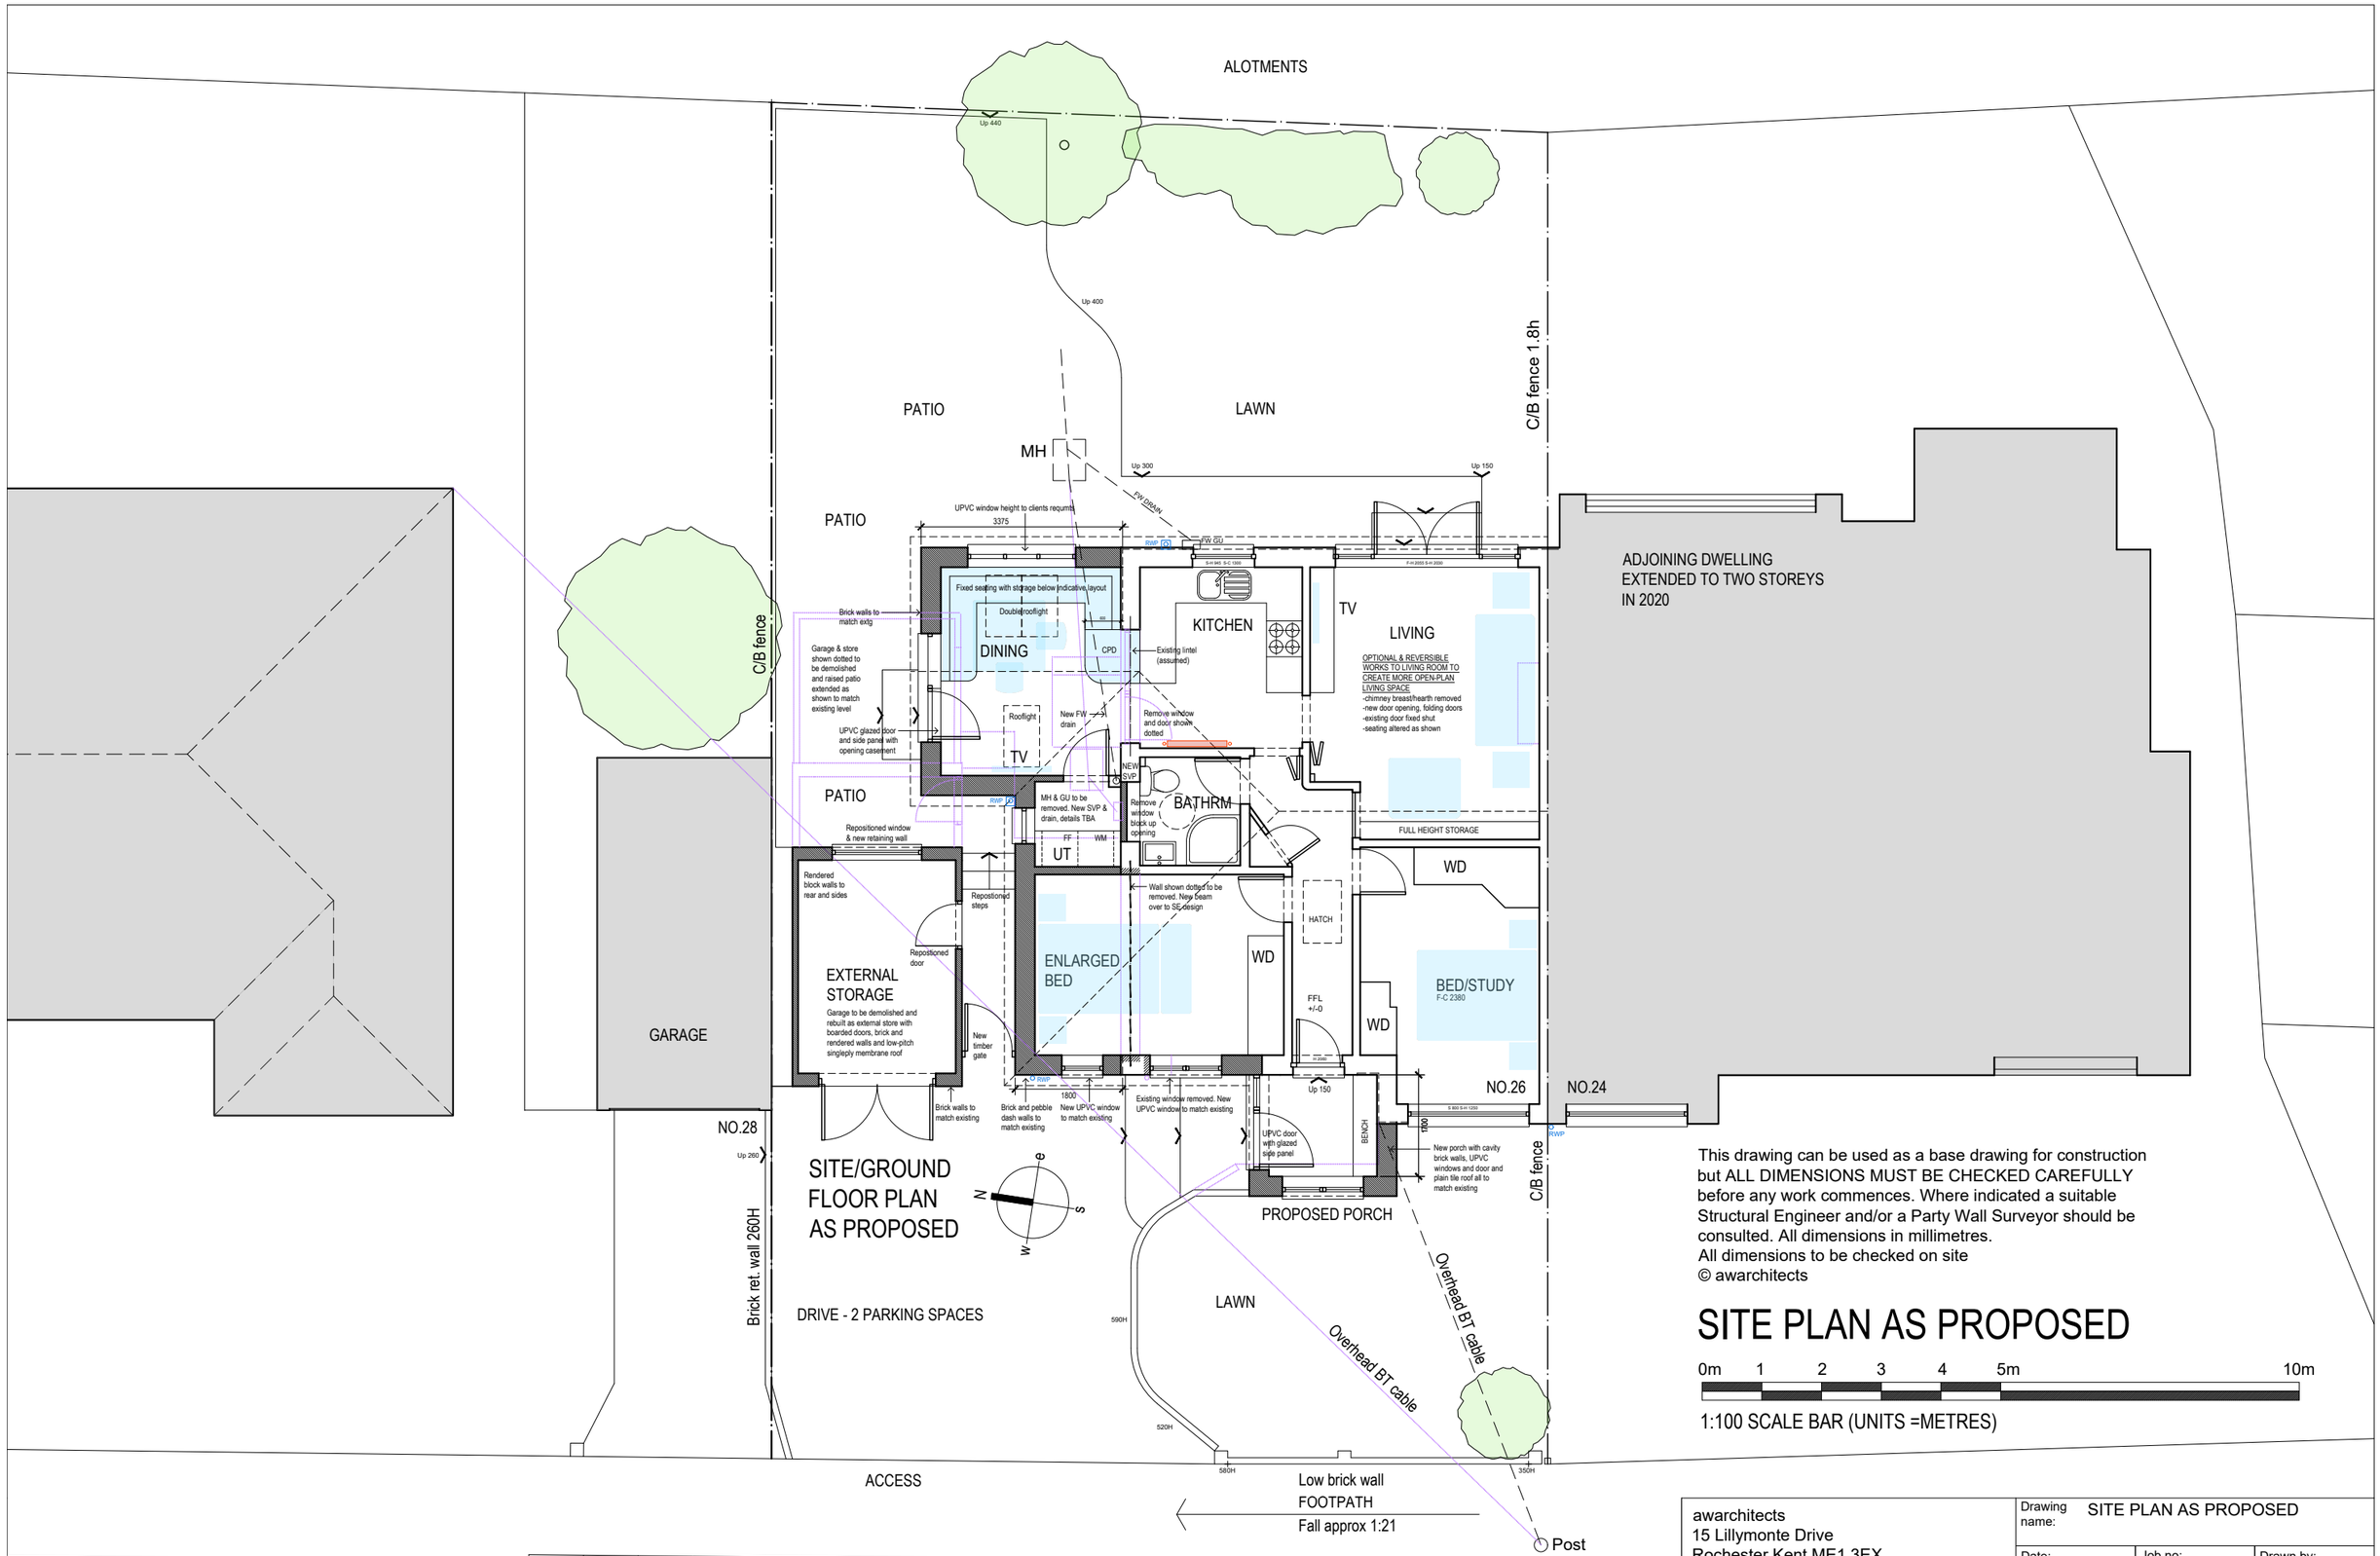


This drawing can be used as a base drawing for construction but ALL DIMENSIONS MUST BE CHECKED CAREFULLY before any work commences. Where indicated a suitable Structural Engineer and/or a Party Wall Surveyor should be consulted. All dimensions in millimetres.
All dimensions to be checked on site
© awarchitects

# SITE PLAN AS PROPOSED

0m 1 2 3 4 5m 10m

1:100 SCALE BAR (UNITS =METRES)


awarchitects
15 Lillymonte Drive
Rochester Kent ME1 3EX

T: 01634 844510 & 07935 222688
E: anthony.westwood1@btopenworld.com


| | | | |
|---|---|---|---|
| Drawing name: | SITE PLAN AS PROPOSED | | |
| Date: MAR 2026 | Job no: AW.362 | Drawn by: AW | |
| Scale: 1:100 @ A3 | Drawing no: PR.13 | Revision: B | |
| Project: 26 ST JOHNS ROAD HIGHAM KENT ME3 7BZ | awarchitects | | |