




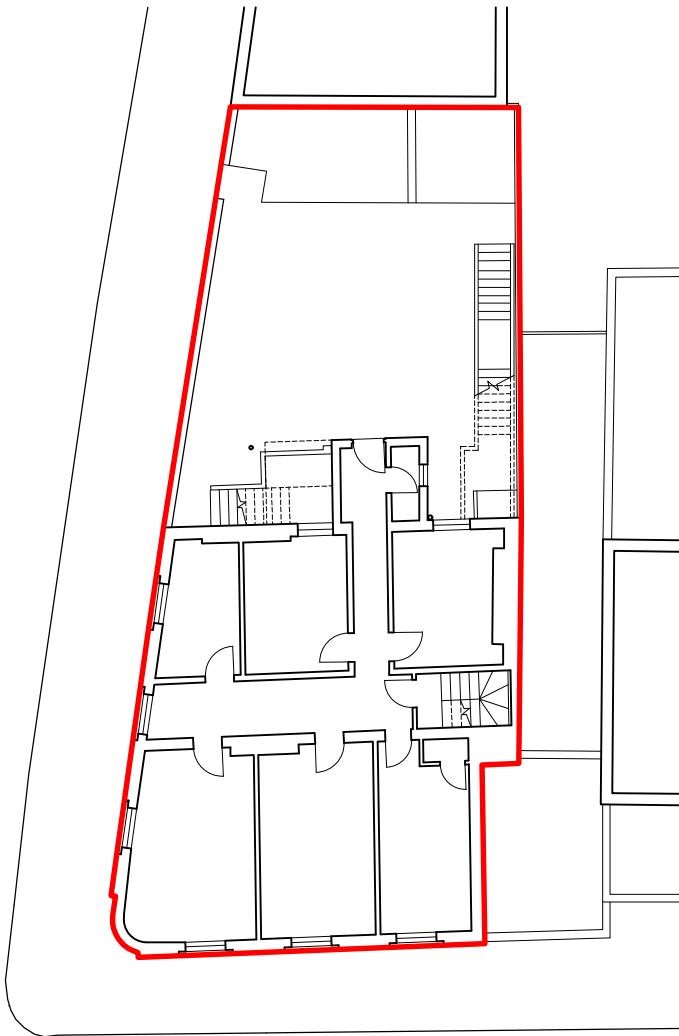

© This drawing remains the Copyright of the architects and may not be reproduced in whole or in part without their written permission

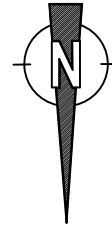

Block Plan

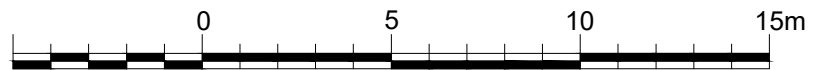

Scale 1:200



Architects
21 Stone Street,
Gravesend, Kent, DA11 0NP
Tel: 01474 566996
Fax: 01474 320374
Design@DACarchitects.co.uk

CLIENT
M Fothergill

PROJECT
39 The Terrace, Gravesend, Kent

TITLE
BLOCK PLAN

SCALE
1:200

DRAWN BY
BH

PROJECT NO.
5359

DATE
26/04/23

DRAWING No. REVISION
D-104