


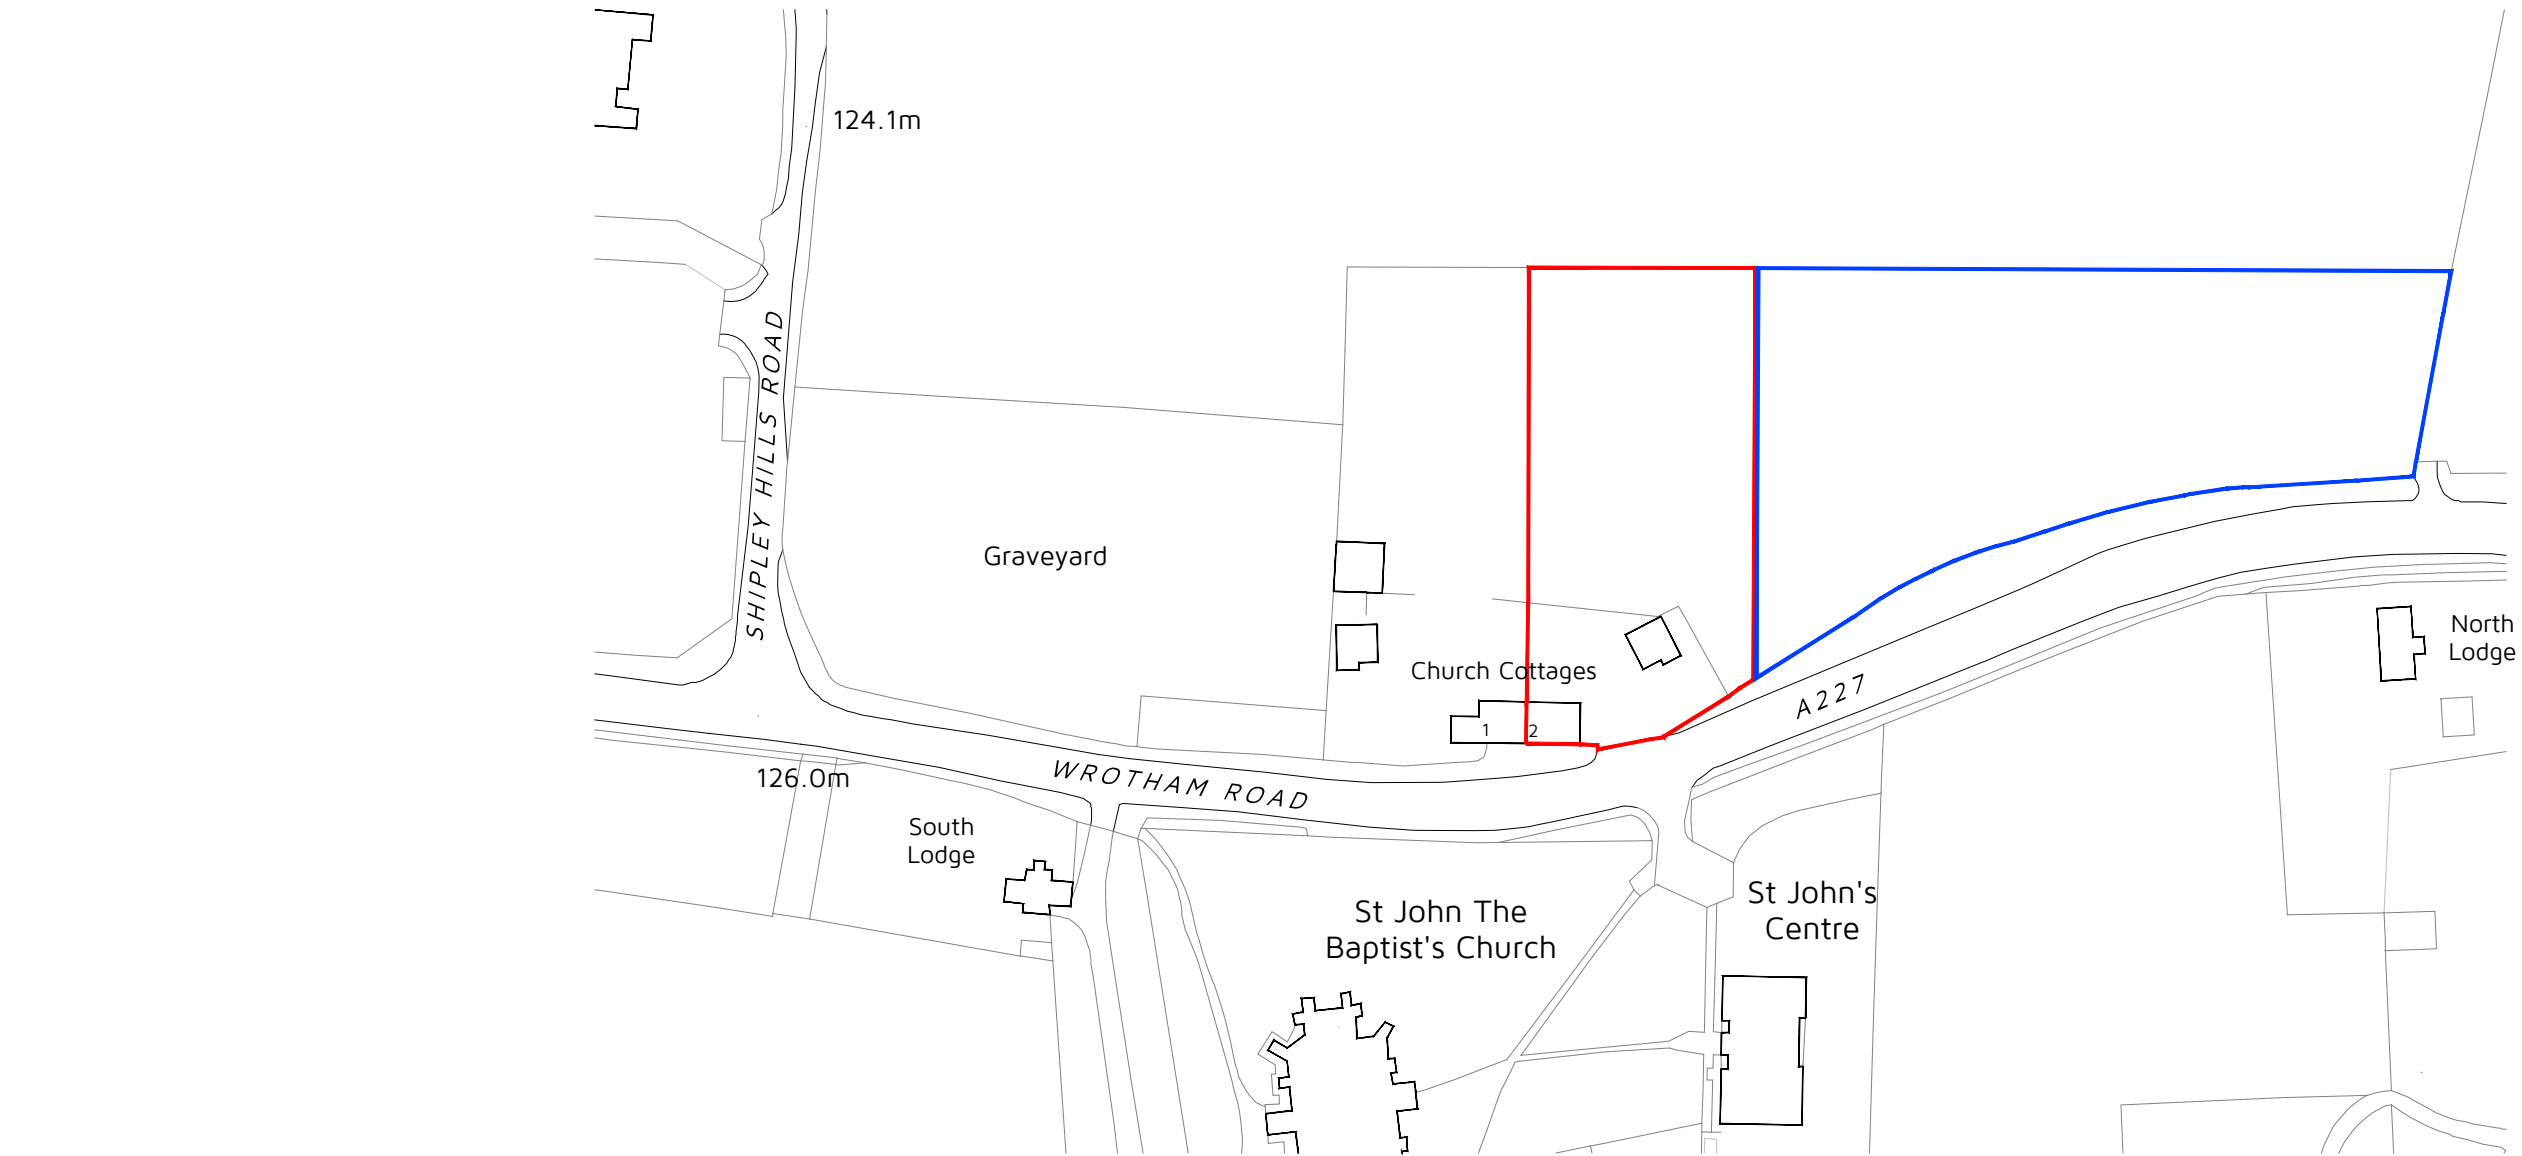

Site Location Plan
1:1250 @ A3

100 0 10 20 30 40 50 Metres (1:1250) Site Area: 0.29 Ha Application Boundary Applicant Ownership	Rev: Reason: Date:	Client: MR A. SMITH Project: 2 CHURCH COTTAGES, WROTHAM ROAD, MEOPHAM, GRAVESEND, KENT, DA13 OAB Title: SITE LOCATION PLAN Drawing: DHA/14283/01 Rev: Scale: 1:1250 Date: FEB 2020	dha Eclipse House, Eclipse Park., Sittingbourne Road Maidstone, Kent. ME14 3EN t: 01622 776226 e: info@dhaplanning.co.uk f: 01622 776227 w: www.dhaplanning.co.uk No reproduction by any method of any part of this document is permitted without the consent of the copyright holders. Produced for Town and Country planning purposes only. © Crown Copyright 2019. All rights reserved. Licence Number: 100031961 CAD Reference: DHA_14283_CHURCH COTTAGES_CF02 A3
---	--	---	--