




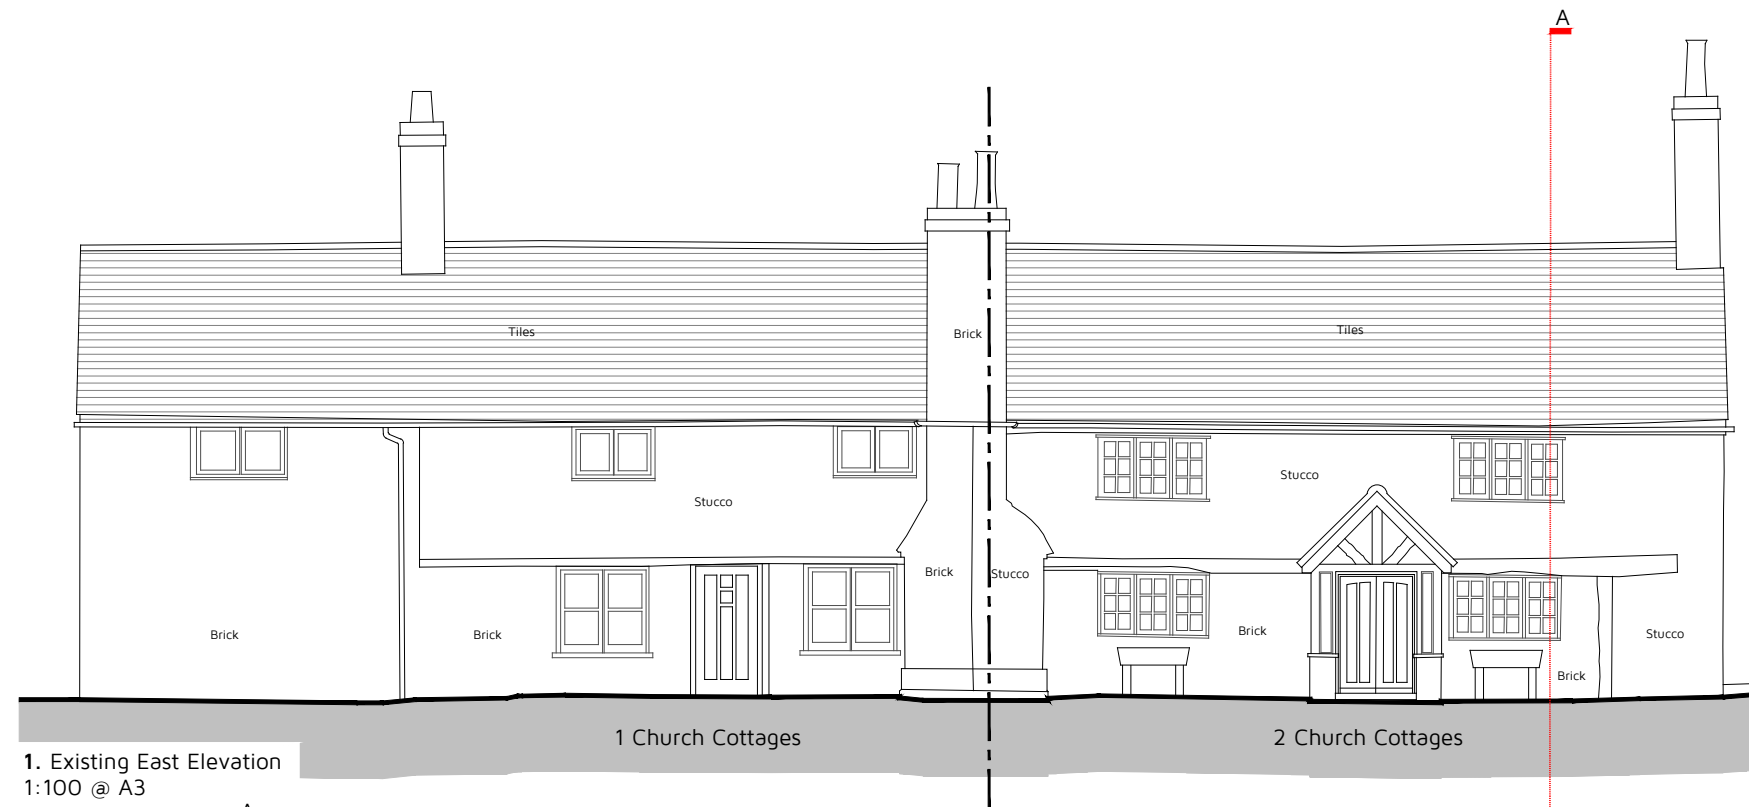


1. Existing East Elevation
1:100 @ A3

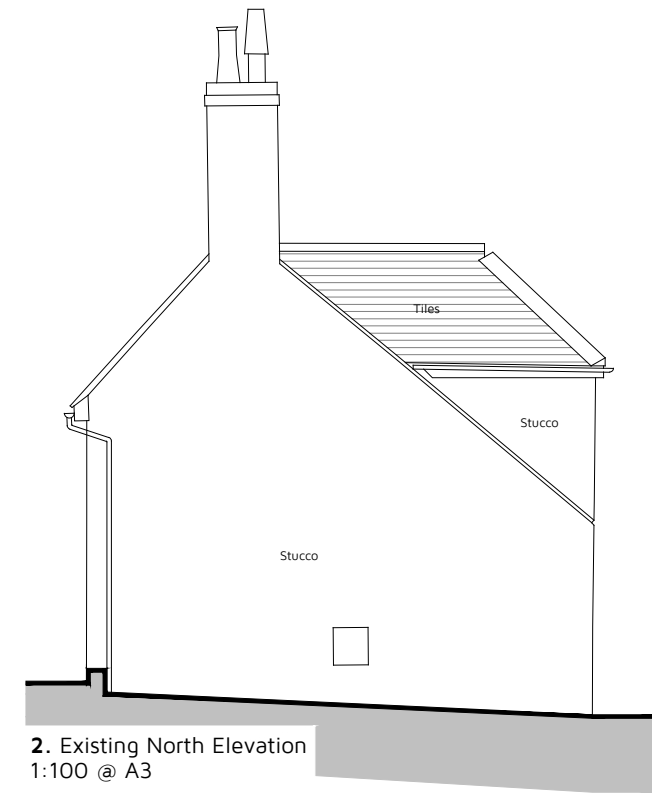

2. Existing North Elevation
1:100 @ A3

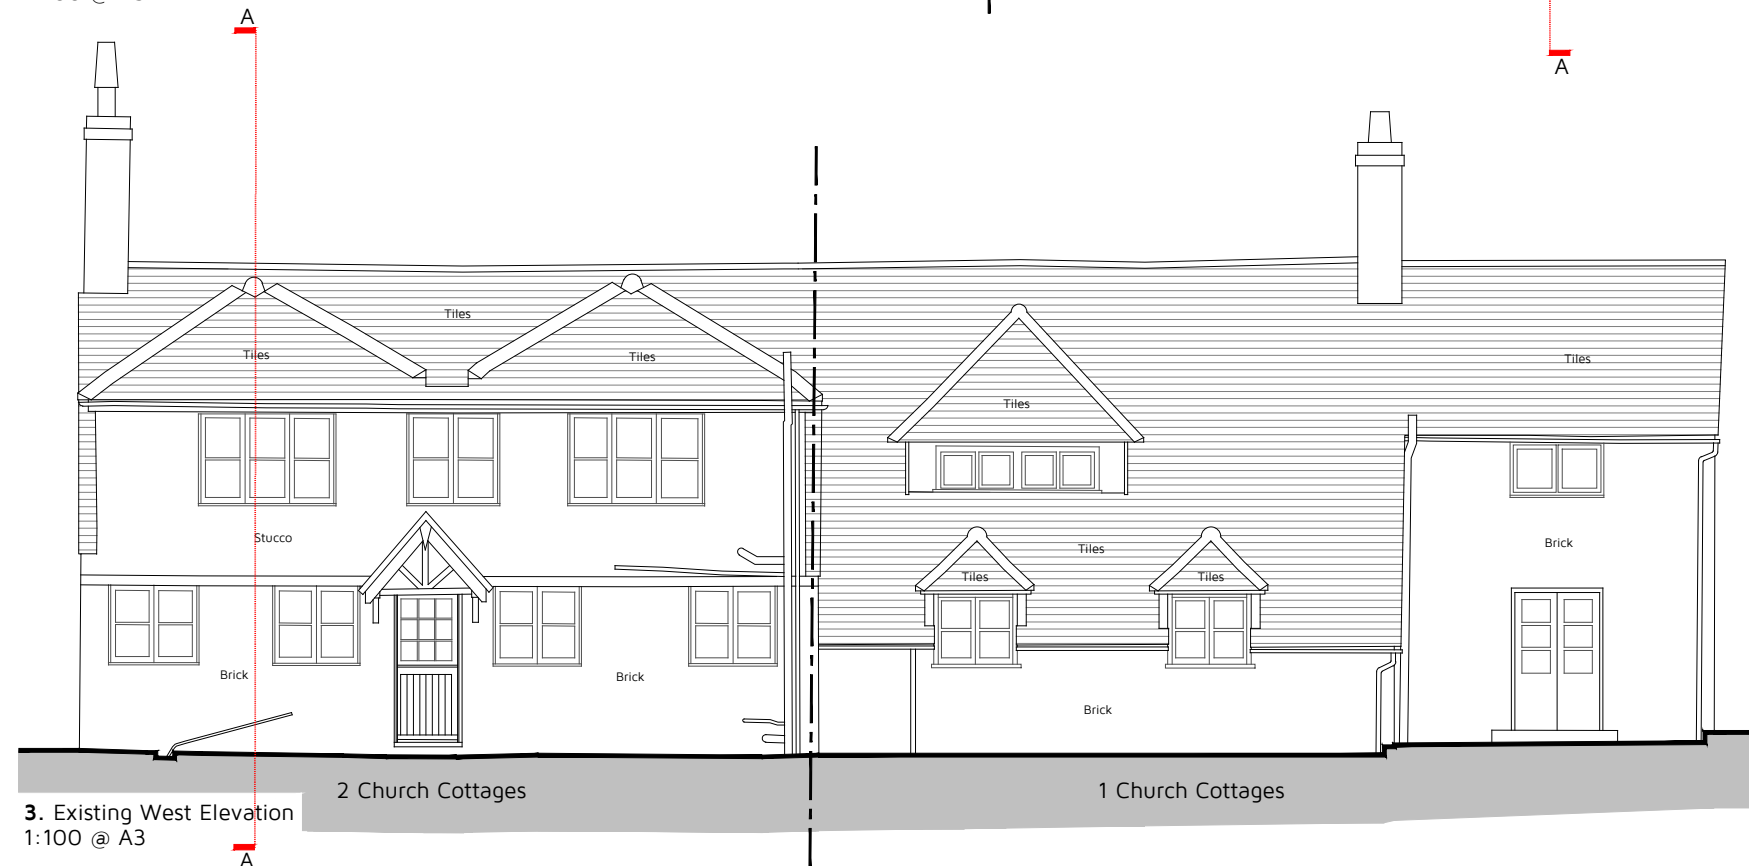


3. Existing West Elevation
1:100 @ A3

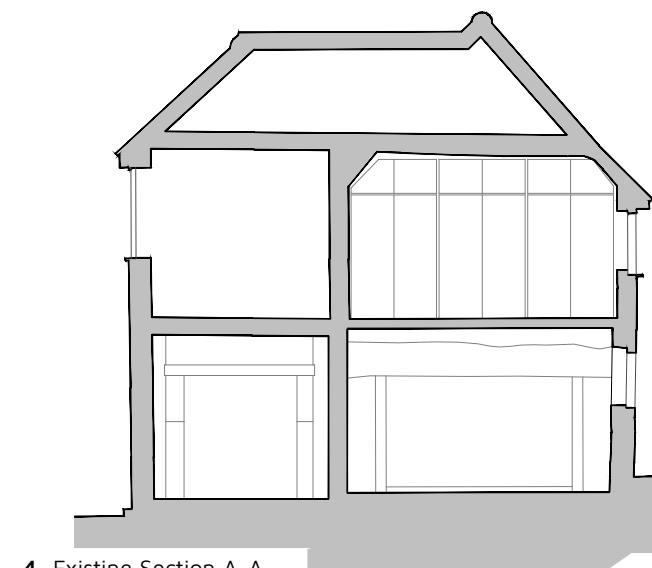

4. Existing Section A-A
1:100 @ A3

Existing Elevations
1:100 @ A3

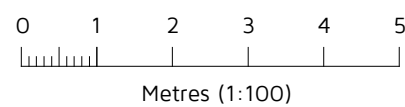

Rev: Reason:

Date:

Client:

MR A. SMITH

Project:

2 CHURCH COTTAGES, WROTHAM ROAD,
MEOPHAM, GRAVESEND, KENT, DA13 0AB

Title:

EXISTING ELEVATIONS & SECTION

Drawing:

DHA/14283/05

Rev:

Scale:

1:100

Date:

FEB 2020



Eclipse House, Eclipse Park, Sittingbourne Road
Maidstone, Kent, ME14 3EN

t: 01622 776226 f: 01622 776227
e: info@dhaplanning.co.uk w: www.dhaplanning.co.uk

No reproduction by any method of any part of this document
is permitted without the consent of the copyright holders.
Produced for Town and Country planning purposes only.

© Crown Copyright 2019. All rights reserved. Licence Number: 100031961

CAD Reference: DHA_14283_CHURCH COTTAGES_CF02

A3