



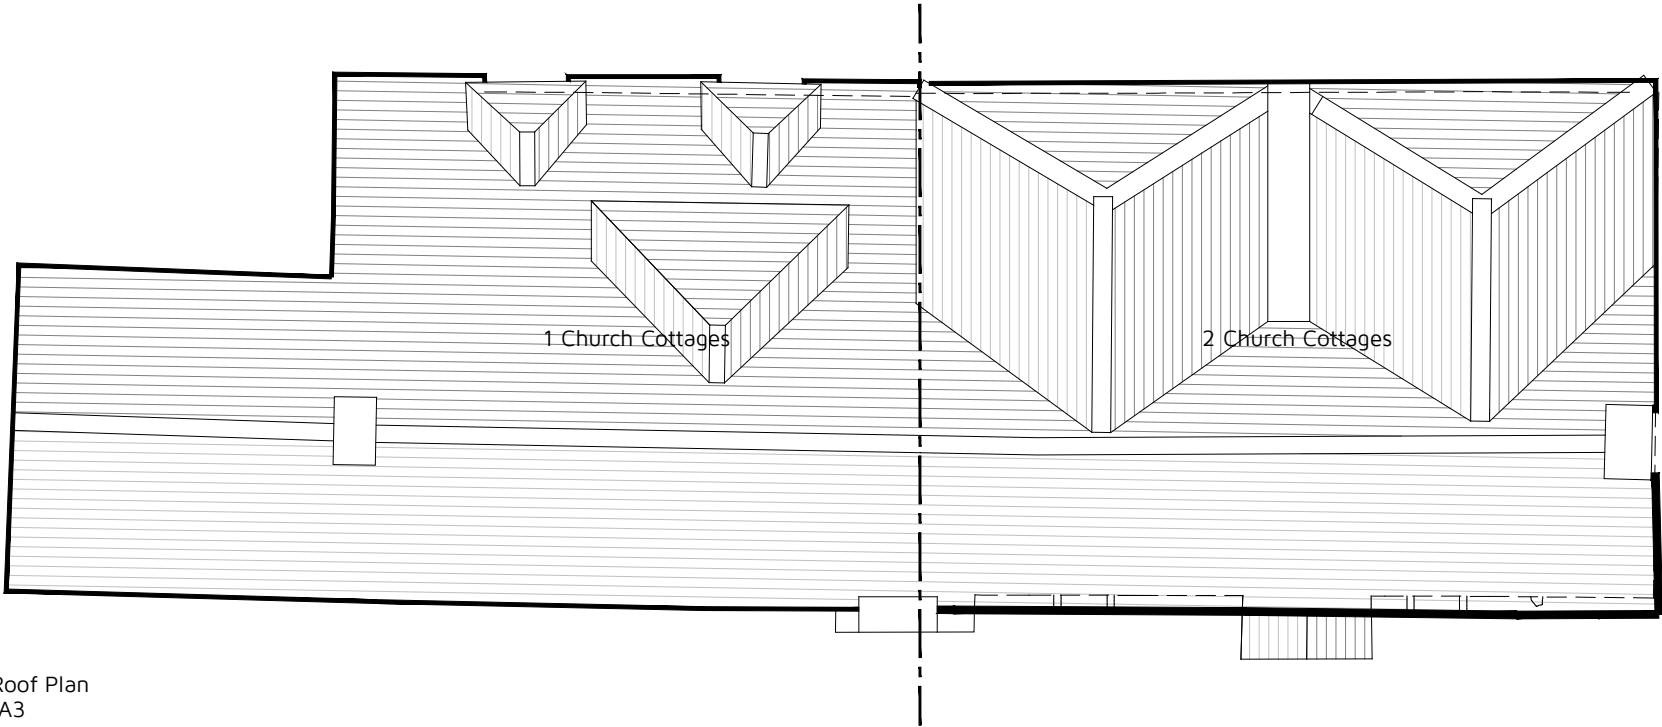

Existing Roof Plan
1:100 @ A3

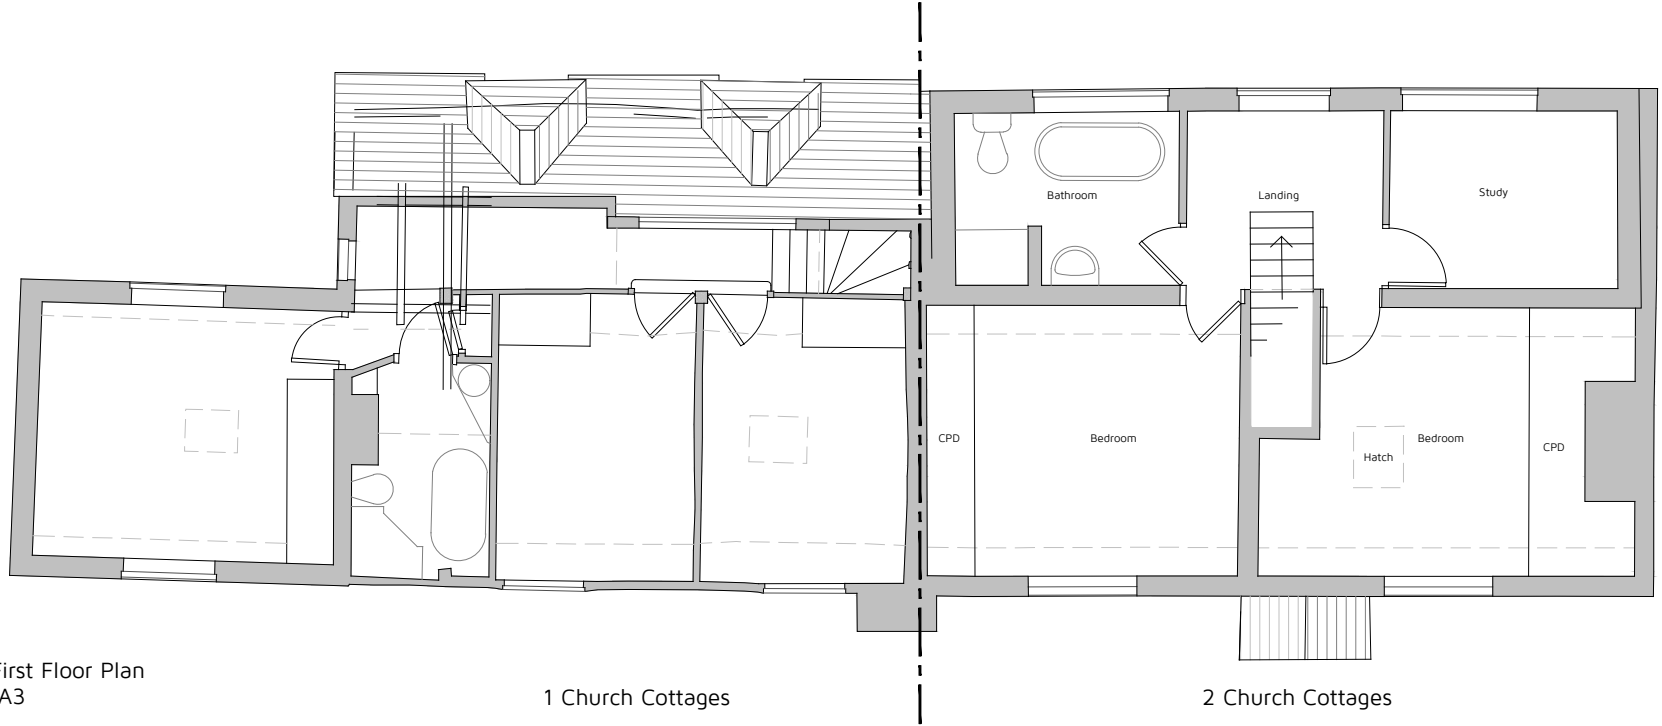

Existing First Floor Plan
1:100 @ A3

Existing First Floor & Roof Plans
1:100 @ A3



Metres (1:100)

Rev: Reason: Date:

Client:
MR A. SMITH

Project:
2 CHURCH COTTAGES, WROTHAM ROAD,
MEOPHAM, GRAVESEND, KENT, DA13 OAB

Title:
EXISTING FIRST FLOOR & ROOF PLANS

Drawing: DHA/14283/04
Rev: 1:100
Scale: FEB 2020



Eclipse House, Eclipse Park, Sittingbourne Road
Maidstone, Kent, ME14 3EN

t: 01622 776226 f: 01622 776227
e: info@dhaplanning.co.uk w: www.dhaplanning.co.uk

No reproduction by any method of any part of this document
is permitted without the consent of the copyright holders.
Produced for Town and Country planning purposes only.

© Crown Copyright 2019. All rights reserved. Licence Number: 100031961

CAD Reference: DHA_14283_CHURCH COTTAGES_CF02

A3