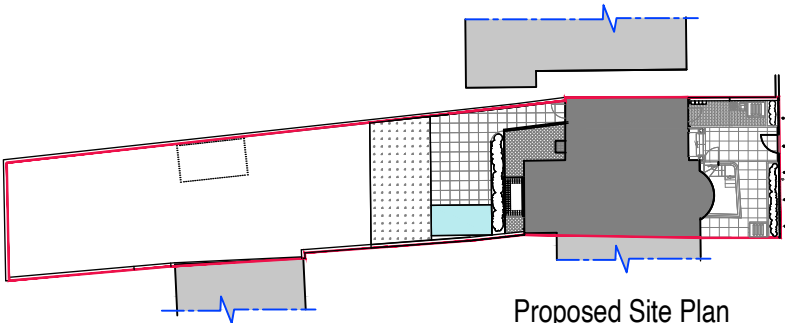
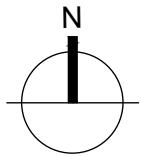


NOTES:

Report all discrepancies, errors and omissions.


Verify all dimensions on site before commencing any work on site or preparing shop drawings.

All materials, components and workmanship are to comply with the relevant British Standards, Codes of Practice and appropriate manufacturers recommendations.


See relevant drawings for all specialist work.

This drawing and design are copyright of James Clague Architects Ltd, company registration number 8664802

Rev	Date	Description
-----	------	-------------

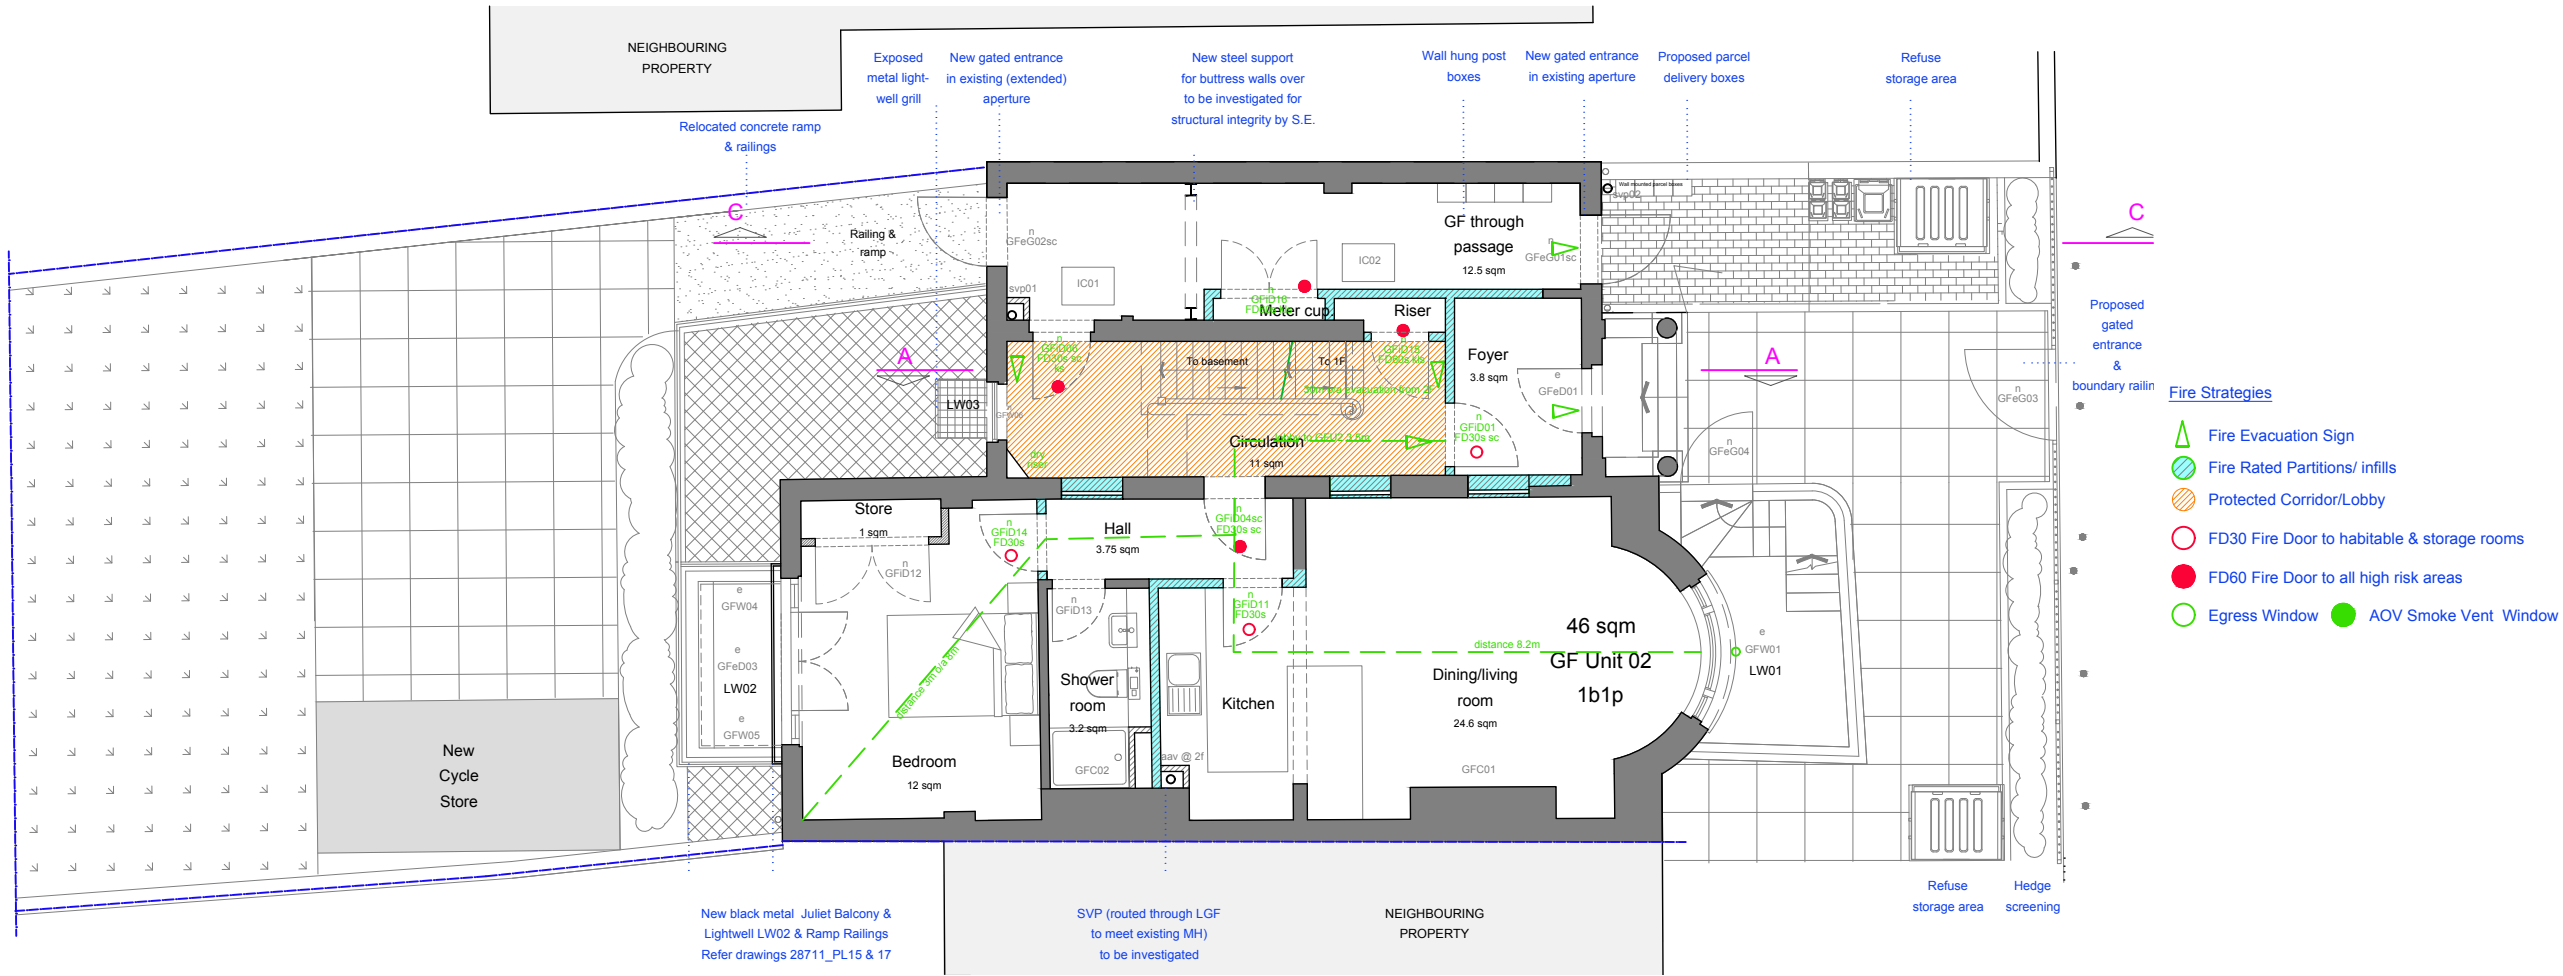

Proposed Ground Floor Fire Strategies Plan
@ scale 1:100

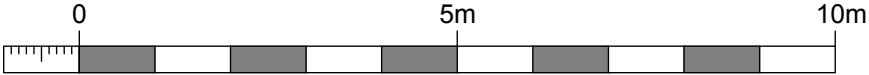

1:100 Scale Bar

Project Title

Railton Proposed Flatted Schemes

195 Parrock Street

Gravesend

Kent DA12 1EW

Drawing Description

Proposed GF Fire Strategies Plan

Scale

1:100 @ A3

Date

July 2026

Drawn By

AF

Latchmere House, 26 Watling Street,
Canterbury, Kent CT1 2UD
T: 01227 649 073
E: info@jamesclague.co.uk
W: jamesclague.co.uk

Drawing Number	Revision
28711_PL01e	-