



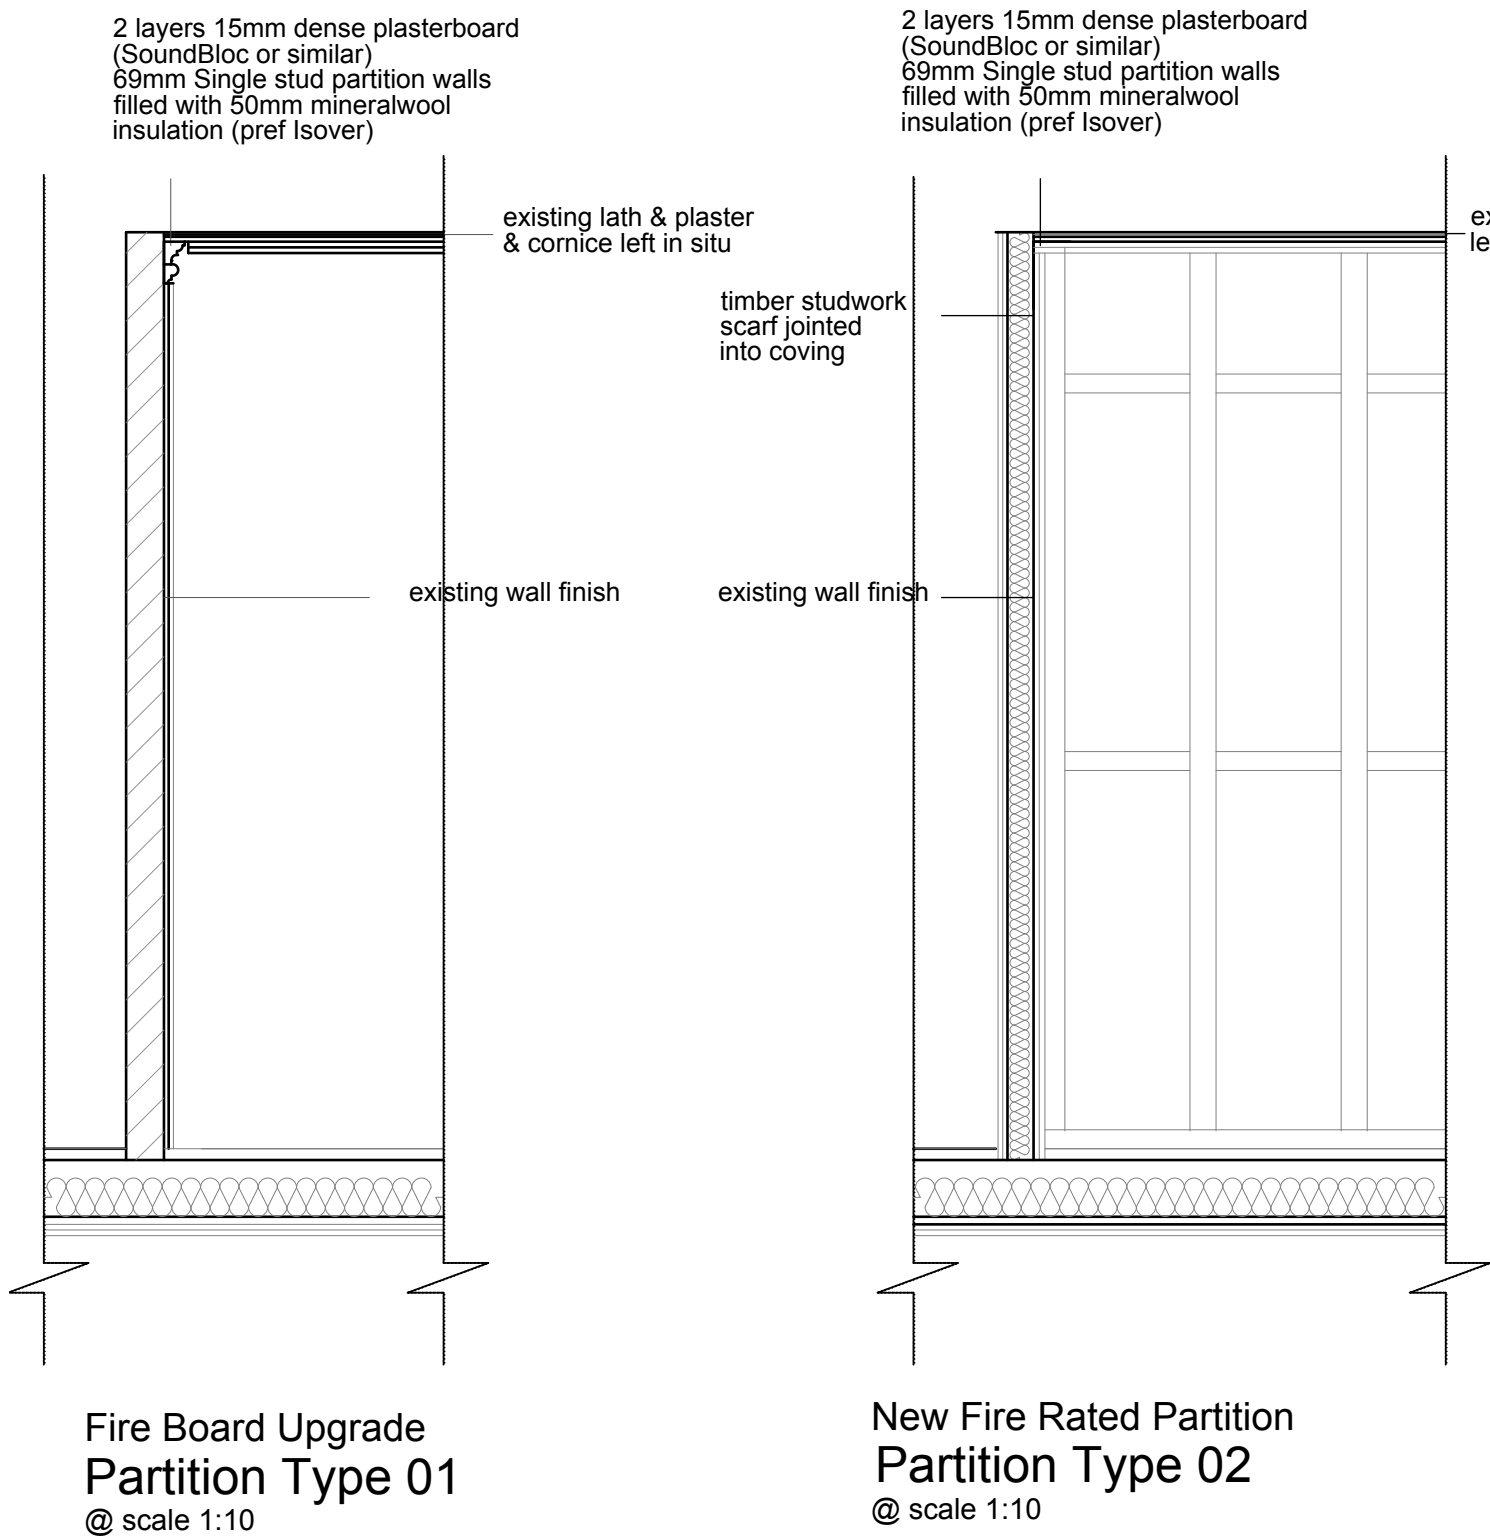

Aperture infill types to Doors GFID02,03&05 1FiD03,05&07  
2FiD08&09 - Refer associated plans 28711\_PL01 & 02

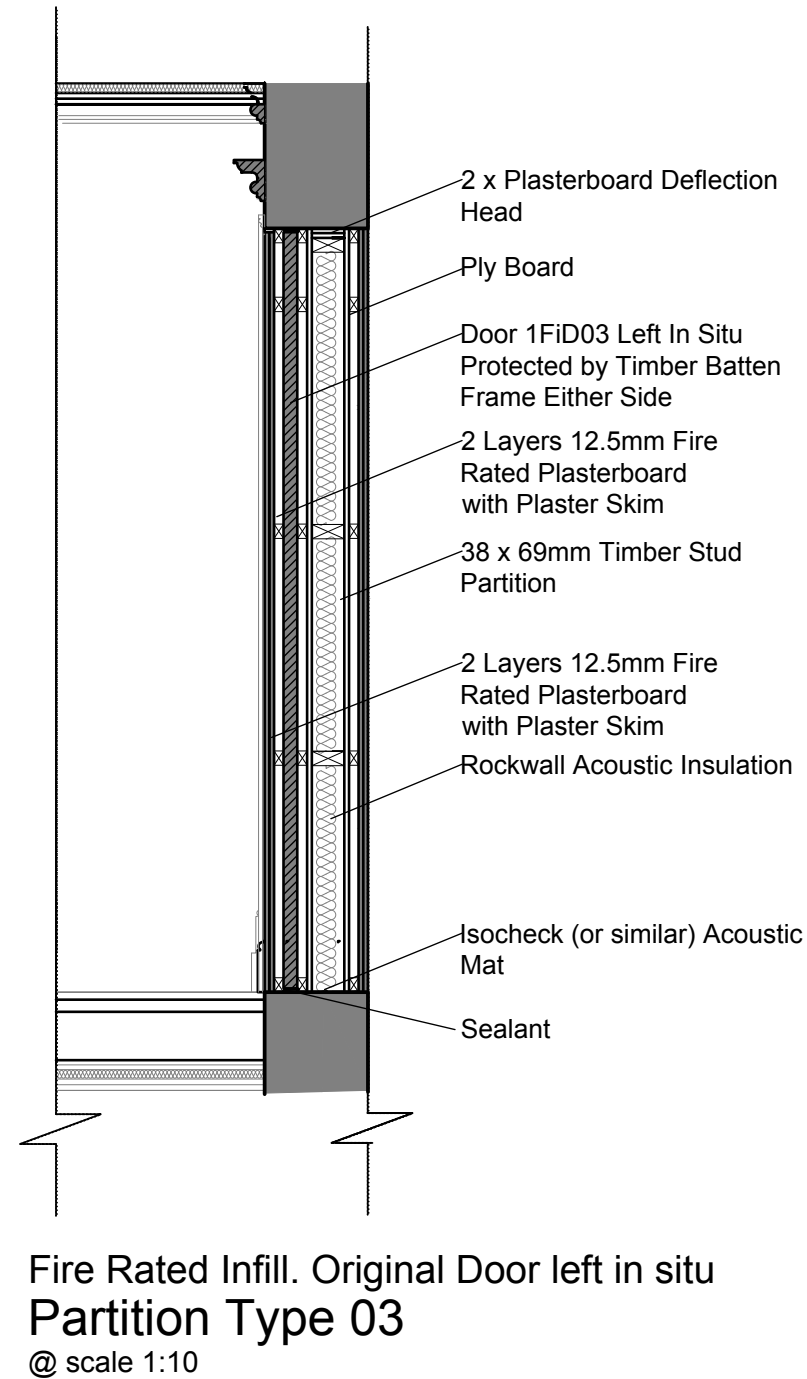

|   |          |             |
|---|----------|-------------|
| NOTES:   |          |             |
| Report all discrepancies, errors and omissions.   |          |             |
| Verify all dimensions on site before commencing any work on site or preparing shop drawings.                                                                  |          |             |
| All materials, components and workmanship are to comply with the relevant British Standards, Codes of Practice and appropriate manufacturers recommendations. |          |             |
| See relevant drawings for all specialist work.   |          |             |
| This drawing and design are copyright of James Clague Architects Ltd, company registration number 8664802                                                     |          |             |
| Rev   | Date     | Description |
| Project Title   |          |             |
| Railton Proposed Flatted Schemes   |          |             |
| 195 Parrock Street   |          |             |
| Gravesend   |          |             |
| Kent DA12 1EW   |          |             |
| Drawing Description   |          |             |
| Proposed Internal Partitions 01-03   |          |             |
| [To provide relationship with historic structures, junctions & D                                                                                              |          |             |
| [As required by Approved 2020060 LBC - Condition 4n]   |          |             |
| etails, as required by Approved Planning 2020060 Condition 4a)                                                                                                |          |             |
| Scale   |          |             |
| 1:20 @ A3   |          |             |
| Date   | Drawn By |             |
| July 2026   | AF       |             |
| Latchmere House, 26 Watling Street,   |          |             |
| Canterbury, Kent CT1 2UD   |          |             |
| T: 01227 649 073   |          |             |
| E: info@jamesclague.co.uk   |          |             |
| W: jamesclague.co.uk   |          |             |
| Drawing Number   | Revision |             |
| 28711_PL07a   | -        |             |

