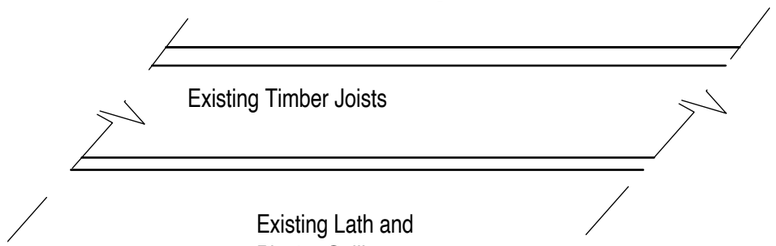

Existing Floor Structure
@ scale 1:10

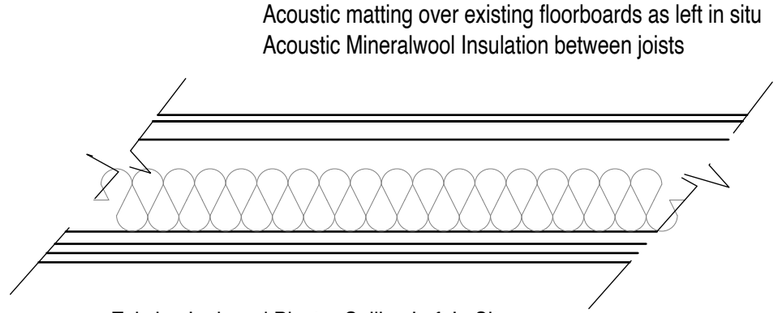

New Acoustic Upgrade Floor Structure
@ scale 1:10

1:10 Scale Bar

NOTES:

Report all discrepancies, errors and omissions.

Verify all dimensions on site before commencing any work on site or preparing shop drawings.

All materials, components and workmanship are to comply with the relevant British Standards, Codes of Practice and appropriate manufacturers recommendations.

See relevant drawings for all specialist work.

This drawing and design are copyright of James Clague Architects Ltd, company registration number 8664802

Rev	Date	Description

Project Title

Railton Proposed Flatted Schemes
195 Parrock Street
Gravesend
Kent DA12 1EW

Drawing Description

Proposed Floor Structures

[As required by Approved 2020060 LBC - Condition 4a] Refer Existing Plans 28711_EX04 & 04 For Flooring Types]

Scale
1:10 @ A3

Date
July 2026

Drawn By
AF

Latchmere House, 26 Watling Street,
Canterbury, Kent CT1 2UD
T: 01227 649 073
E: info@jamesclague.co.uk
W: jamesclague.co.uk

Drawing Number
28711_PL09

Revision
-