


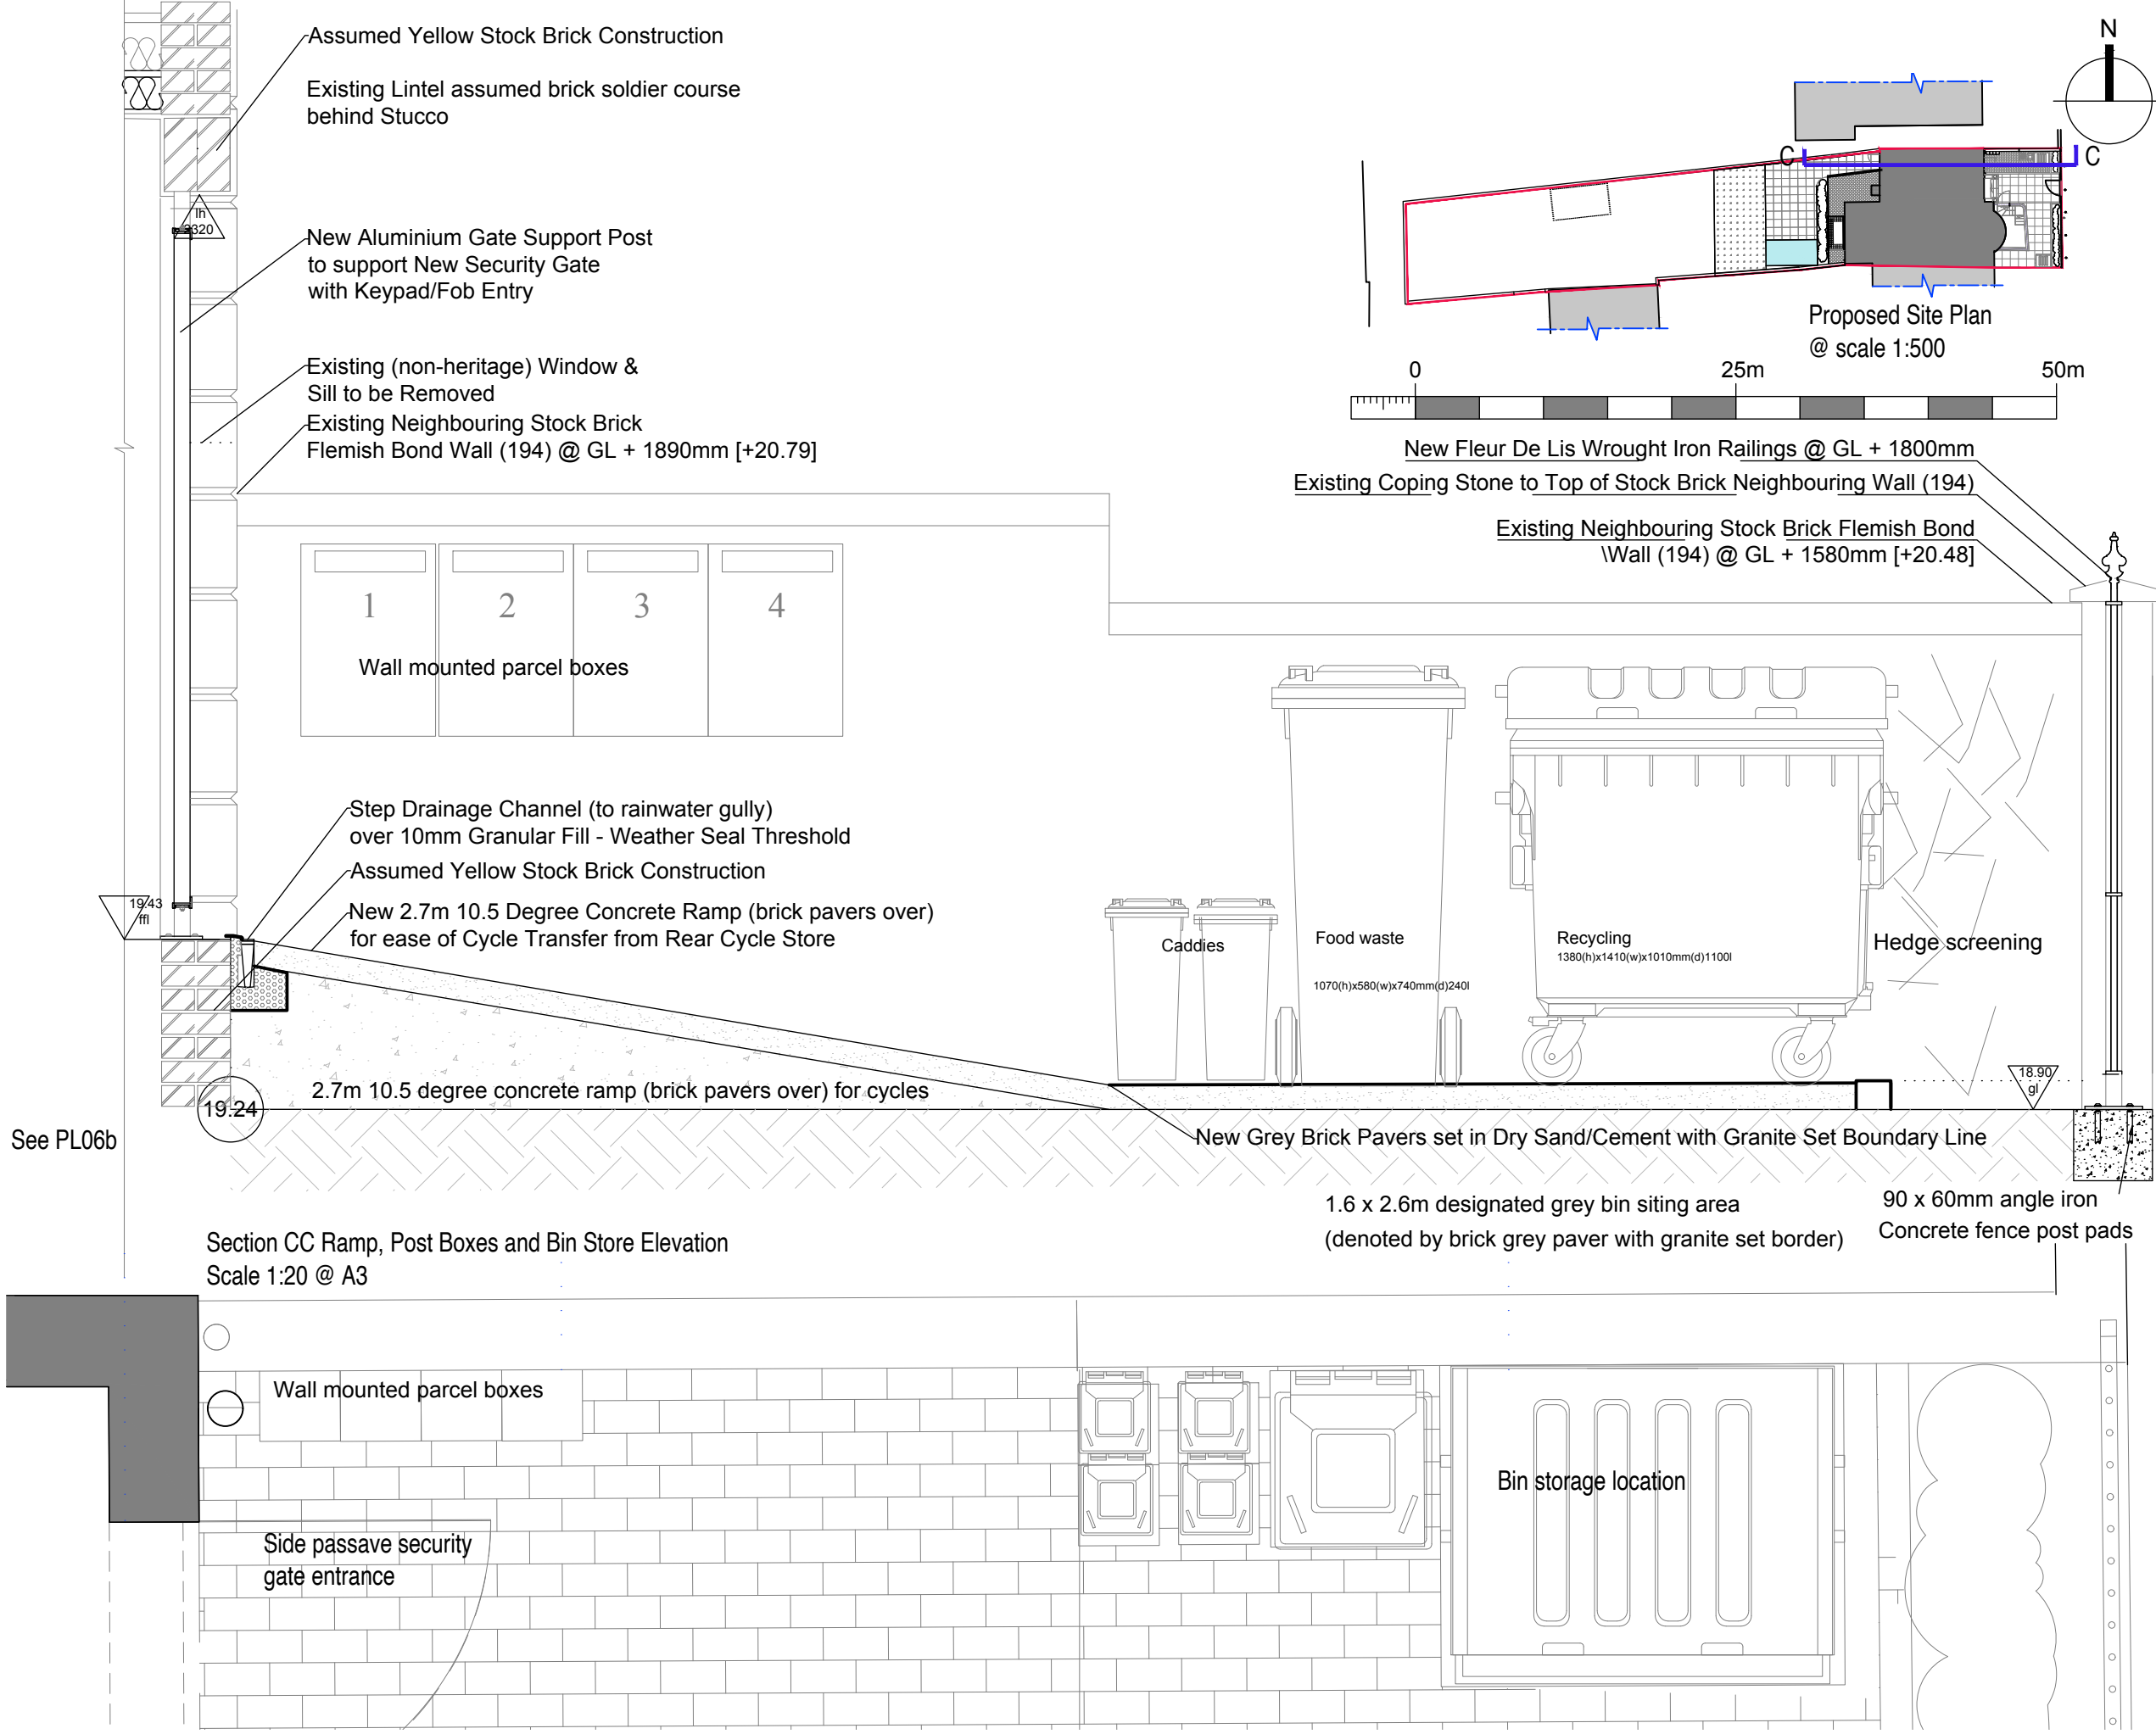

NOTES:

Report all discrepancies, errors and omissions.

Verify all dimensions on site before commencing any work on site or preparing shop drawings.

All materials, components and workmanship are to comply with the relevant British Standards, Codes of Practice and appropriate manufacturers recommendations.

See relevant drawings for all specialist work.

This drawing and design are copyright of James Clague Architects Ltd, company registration number 8664802

Rev	Date	Description
Project Title		
Railton Proposed Flatted Schemes		
195 Parrock Street		
Gravesend		
Kent DA12 1EW		

Drawing Description	
Proposed Front Ramp, Parcel Boxes and Bin Siting Plans and Elevations Section CC	
[As required by Approved 2020060 Planning - Condition 4n]	
Scale	
1:20 @ A3	
Date	Drawn By
July 2026	AF

Latchmere House, 26 Watling Street,
Canterbury, Kent CT1 2UD
T: 01227 649 073
E: info@jamesclague.co.uk
W: jamesclague.co.uk

Drawing Number	Revision
28711_PL06a	-