



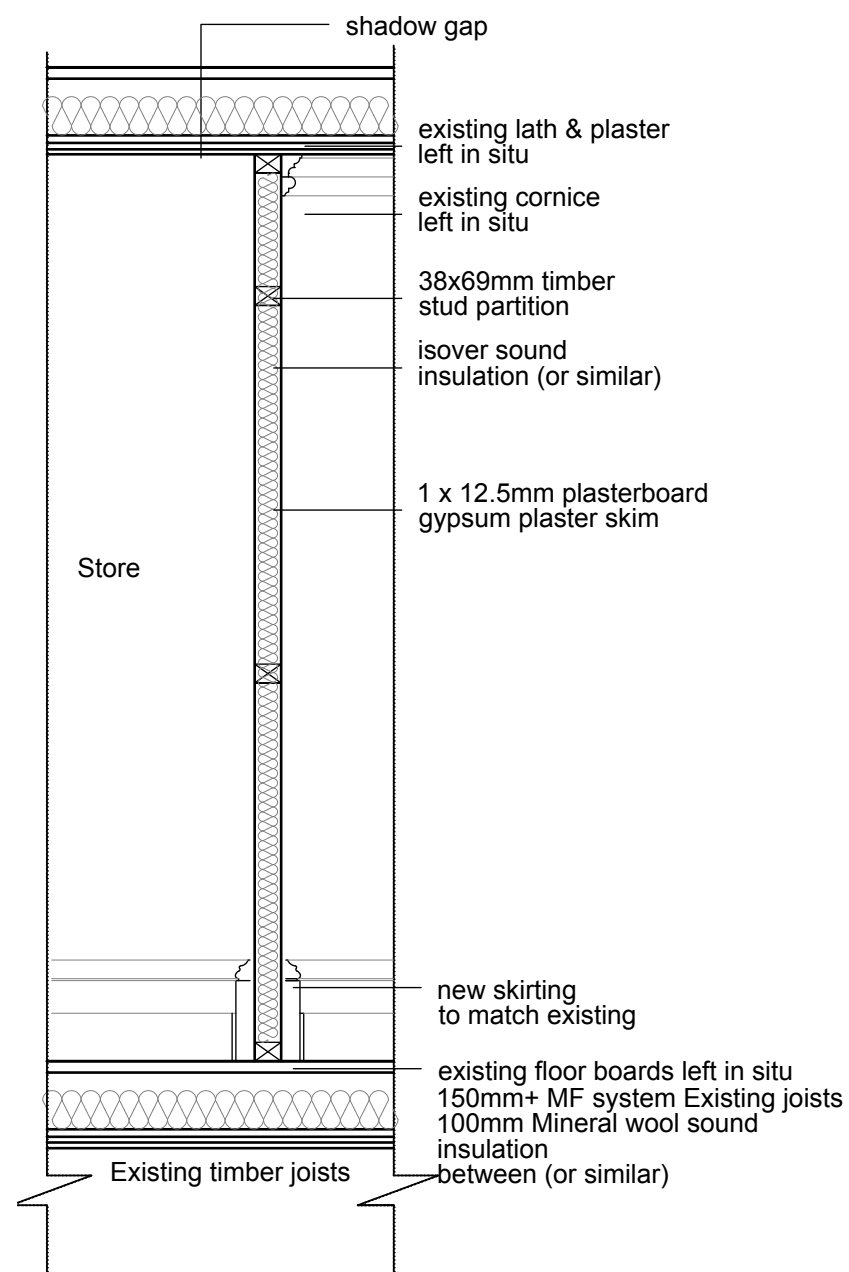

New Fire Rated Partition Partition Type 04

@ scale 1:10


New internal non-fire rated stud walls and details

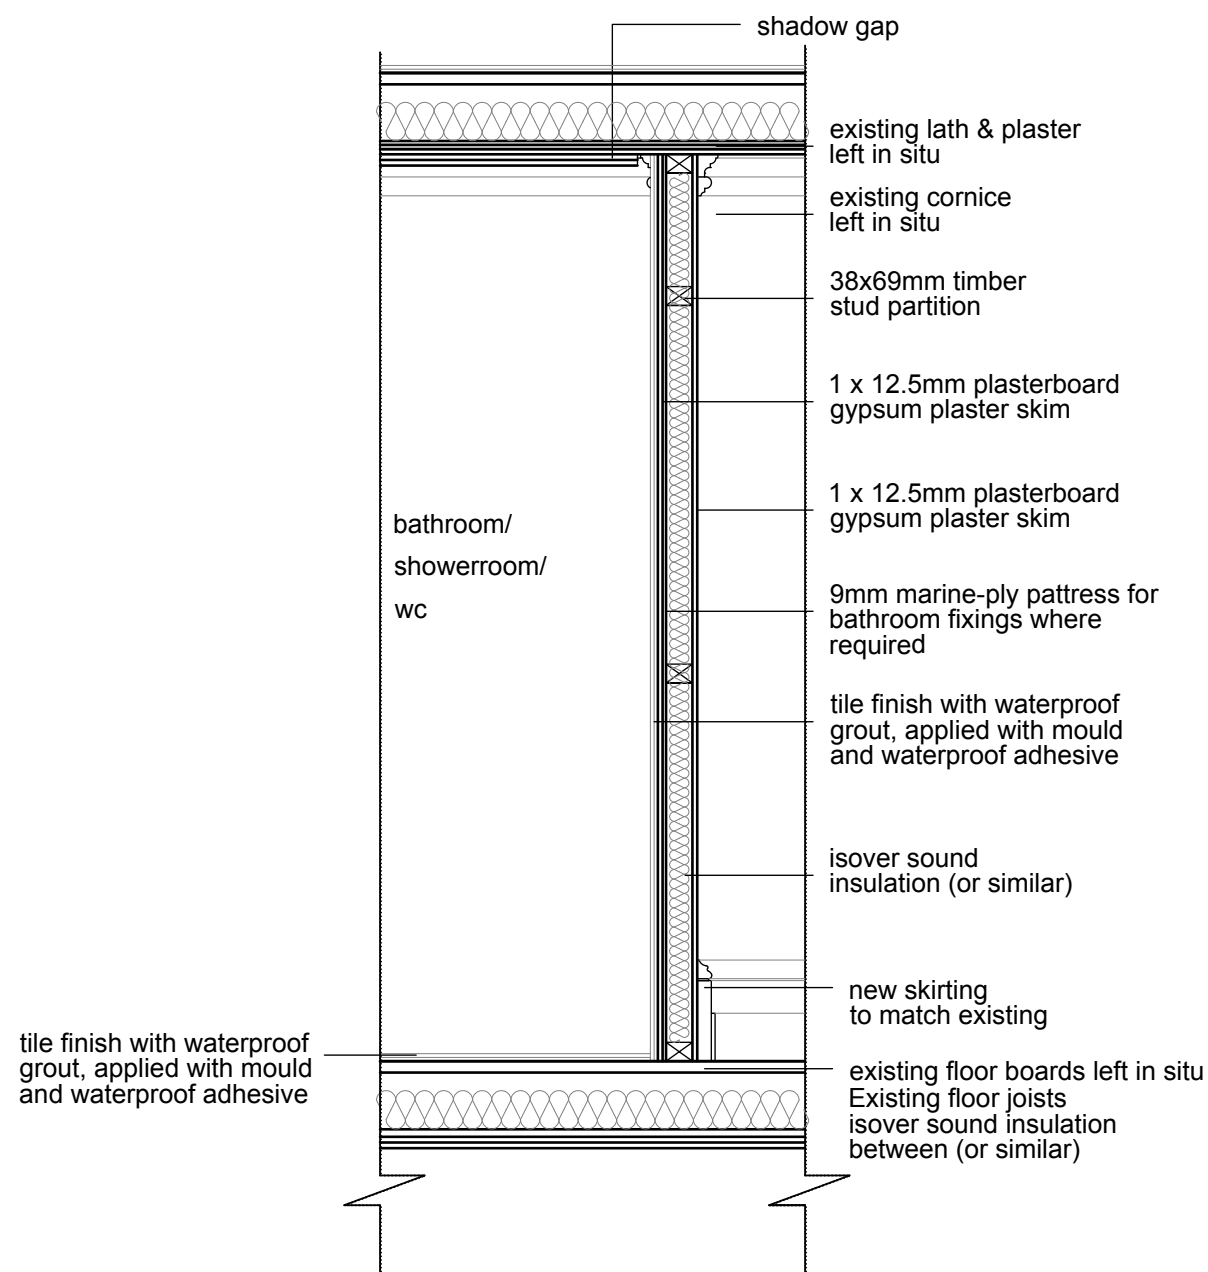

New Fire Rated Partition - Shadow Gap to Mouldings Partition Type 05

@ scale 1:10

New internal bathroom stud walls
with pattrassing and associated details

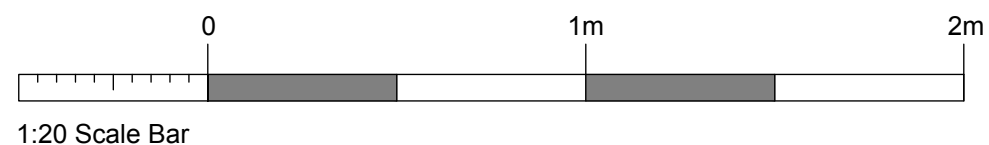

NOTES:

Report all discrepancies, errors and omissions.

Verify all dimensions on site before commencing any work on site or preparing shop drawings.

All materials, components and workmanship are to comply with the relevant British Standards, Codes of Practice and appropriate manufacturers recommendations.

See relevant drawings for all specialist work.

This drawing and design are copyright of James Clague Architects Ltd, company registration number 8664802

Rev	Date	Description
-----	------	-------------

Project Title
Railton Proposed Flatted Schemes
195 Parrock Street
Gravesend
Kent DA12 1EW

Drawing Description

Proposed Internal Partitions 04 & 05

[To provide relationship with historic structures, junctions & Details,
as required by Approved LBC 2020060 Condition 4a)

Scale

1:20 @ A3

Date	Drawn By
July 2026	AF

--

Latchmere House, 26 Watling Street,
Canterbury, Kent CT1 2UD
T: 01227 649 073
E: info@jamesclague.co.uk
W: jamesclague.co.uk

Drawing Number	Revision
28711_PL07b	-