
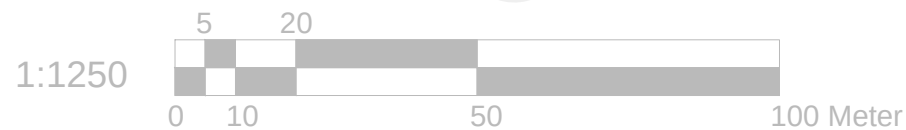


A

B

C

D

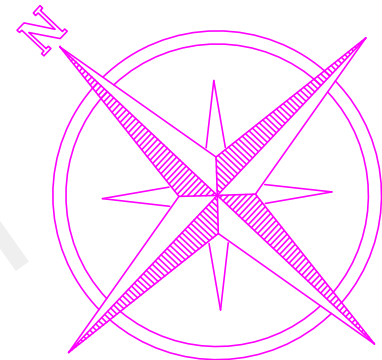

LOCATION PLAN

SCALE: 1:1250

REFERENCE DRAWINGS		GENERAL NOTES			No		DATE		REVISION		BY		CHK		CONSULTANT		DRAWN		CLIENT/PROJECT		DRAWING No.	
		This drawing is for planning use only do not use this drawing for any purpose other than that for which it was issued.													 CIVIL ENGINEERS STRUCTURAL ENGINEERS ARCHITECTURAL DESIGNERS		SH		23 Napier Road Northfleet		D09 REV1	
		Structural Design and Building Control Approval is required before construction commences.															CHECKED		Gravesend Kent DA11 7BY			
		This drawing is subject to copyright do not reproduce this drawing without prior permission.															A.R		TITLE		SCALE: 1:1250	
																	PROJECT NO.		SITE LOCATION		DATE: 30-03-2022	

A

B

C

D