


EXISTING BLOCK PLAN SCALE 1:500@a4 28, Orchard Avenue, Gravesend, DA11 7NX

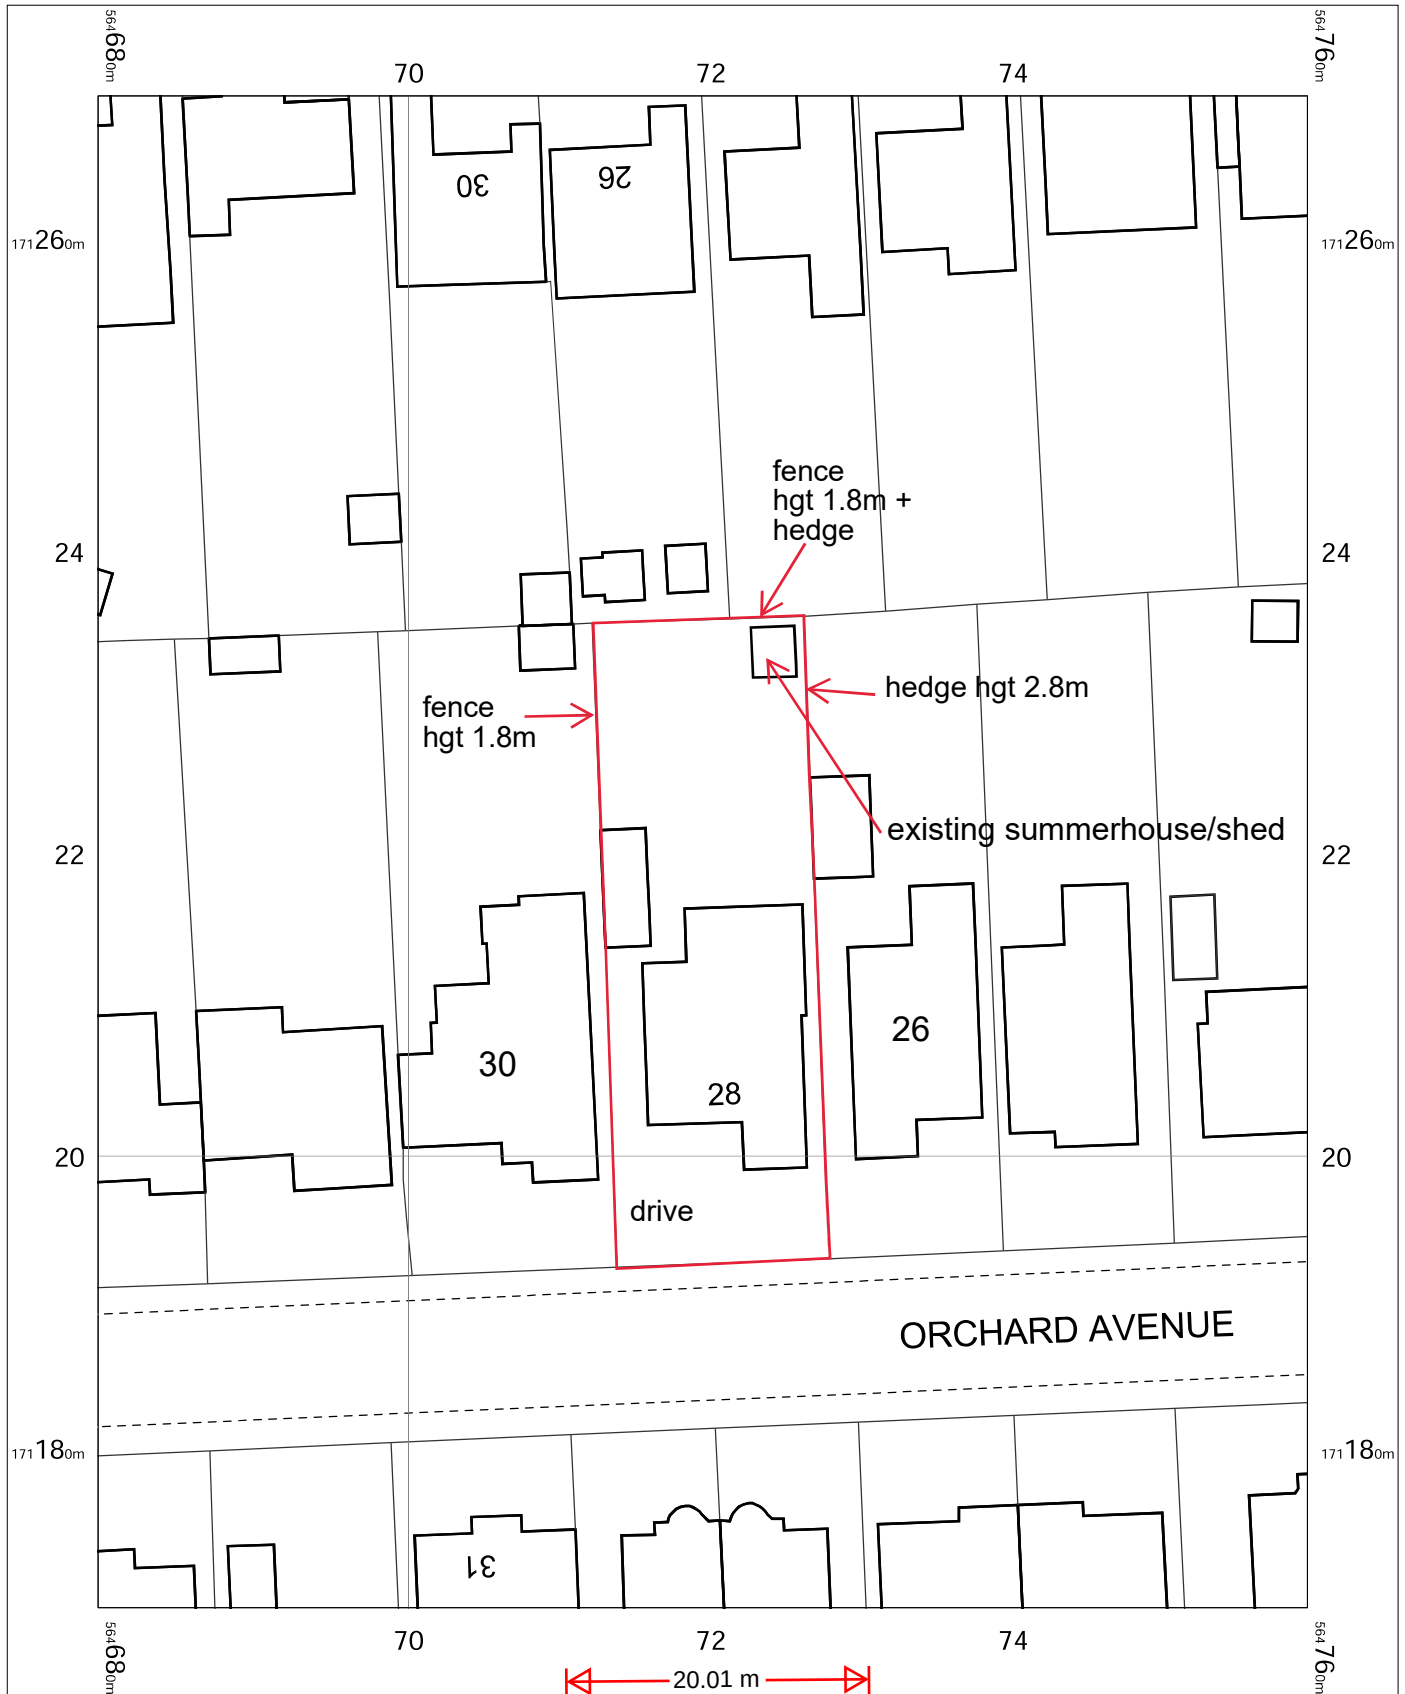


GARDEN OFFICE
BUILDINGS.co.uk

OS MasterMap 1250/2500/10000 scale
Tuesday, February 20, 2024, ID: CM-01150479
www.centremapslive.co.uk

1:500 scale print at A4, Centre: 564719 E, 171220 N

©Crown Copyright Ordnance Survey. Licence no.
AC0000849896

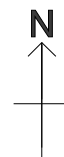

CENTRE
MAPS
LIVE.

FOR A BETTER POINT OF VIEW