



- Do not scale from this drawing.
- All dimensions to be verified on site and is in mm.
- Builder to verify all dimensions, heights and levels prior to commencement of work.
- All documents shall be checked to ensure that they are compatible by the contractor before construction commences. In the event of apparent ambiguity or contradiction the engineer and/ or architect shall be notified immediately.
- The contractor in preparing his estimate shall visit the site and acquaint himself with the problems involved .
- The contractor shall issue all statutory notices to the local Authority during progress and completion of works.

Existing Block Plan
(1:500)

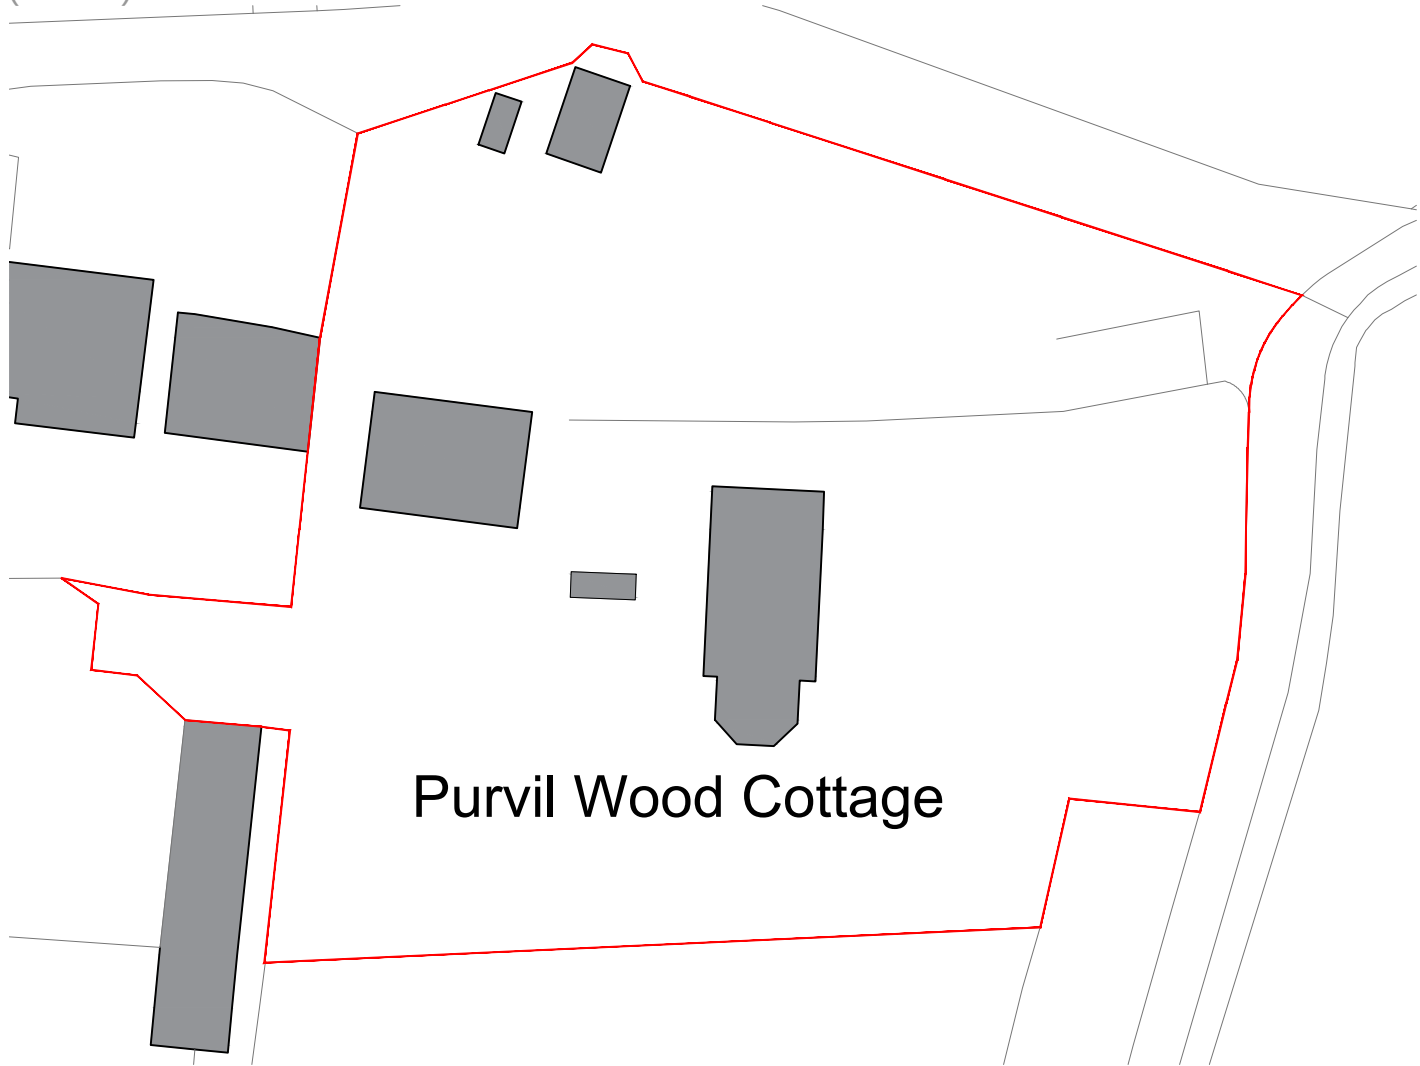

Proposed Block Plan
(1:500)

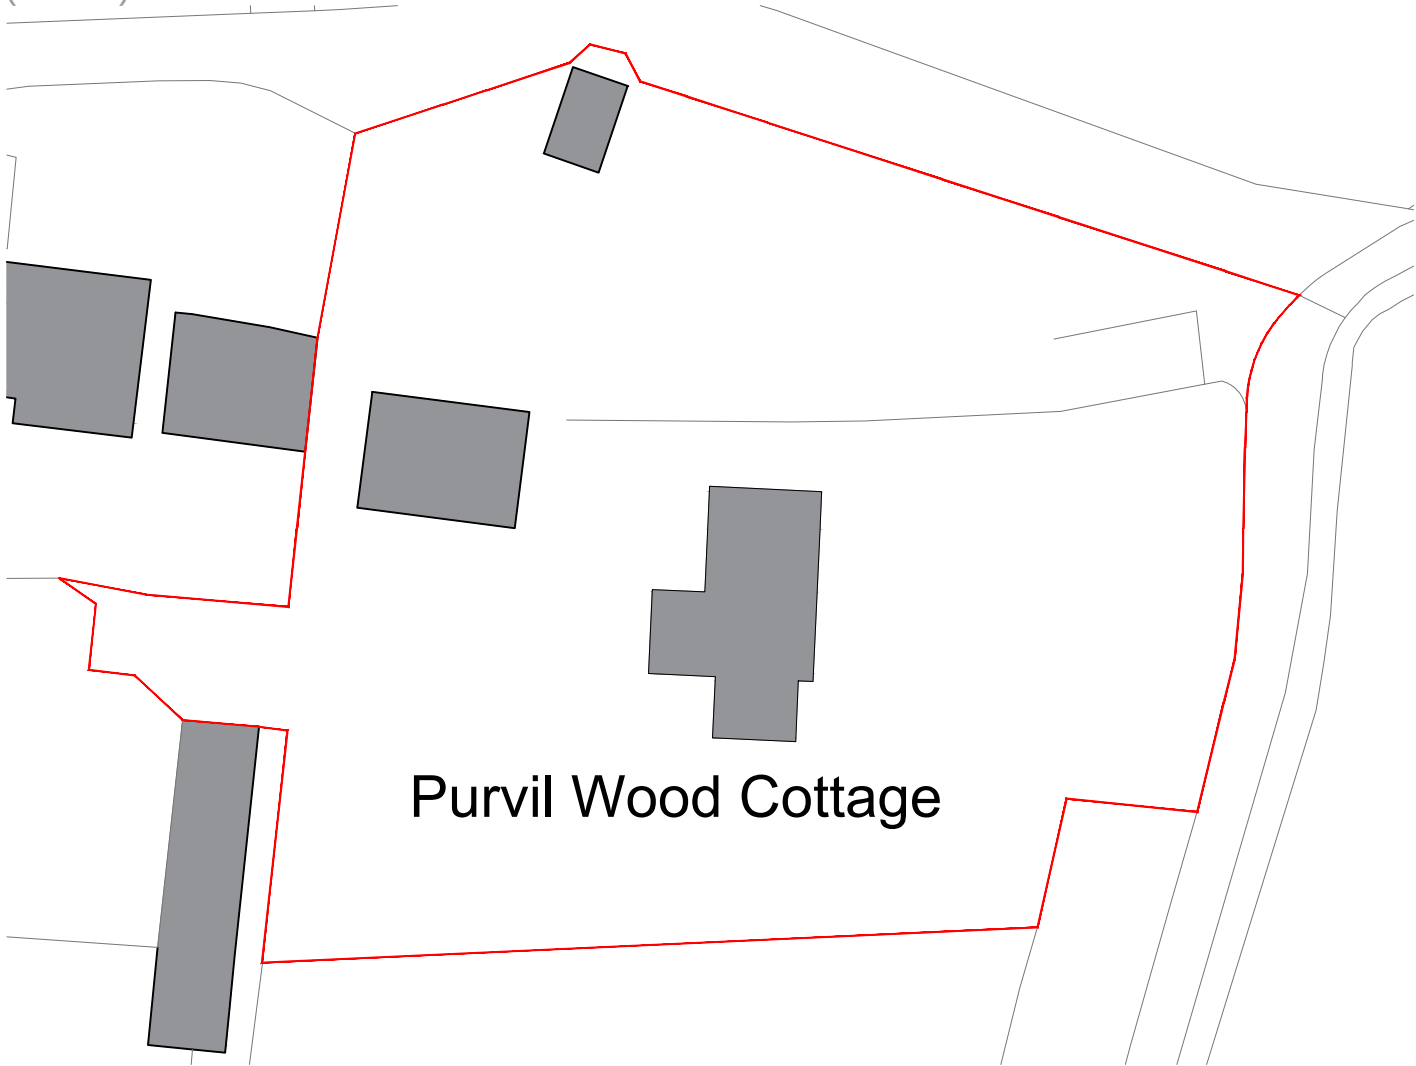

1:500 0 5 10 15

1:1250 0 25 50 75

Location Plan
(1:1250)



A	-	-	-/-/-



Whitehall Place
47 The Terrace,
Gravesend, Kent
DA12 2DL

01474 247 176
0203 282 6676
info@gillsterling.co.uk
www.gillsterling.co.uk

Purvil Wood Cottage
Leywood Road
Gravesend, Kent
DA13 0UH

Location Plan
Existing Block Plan
Proposed Block Plan
Location Plan

1:500/1:1250	06.12.23	SR
231206	001	A