



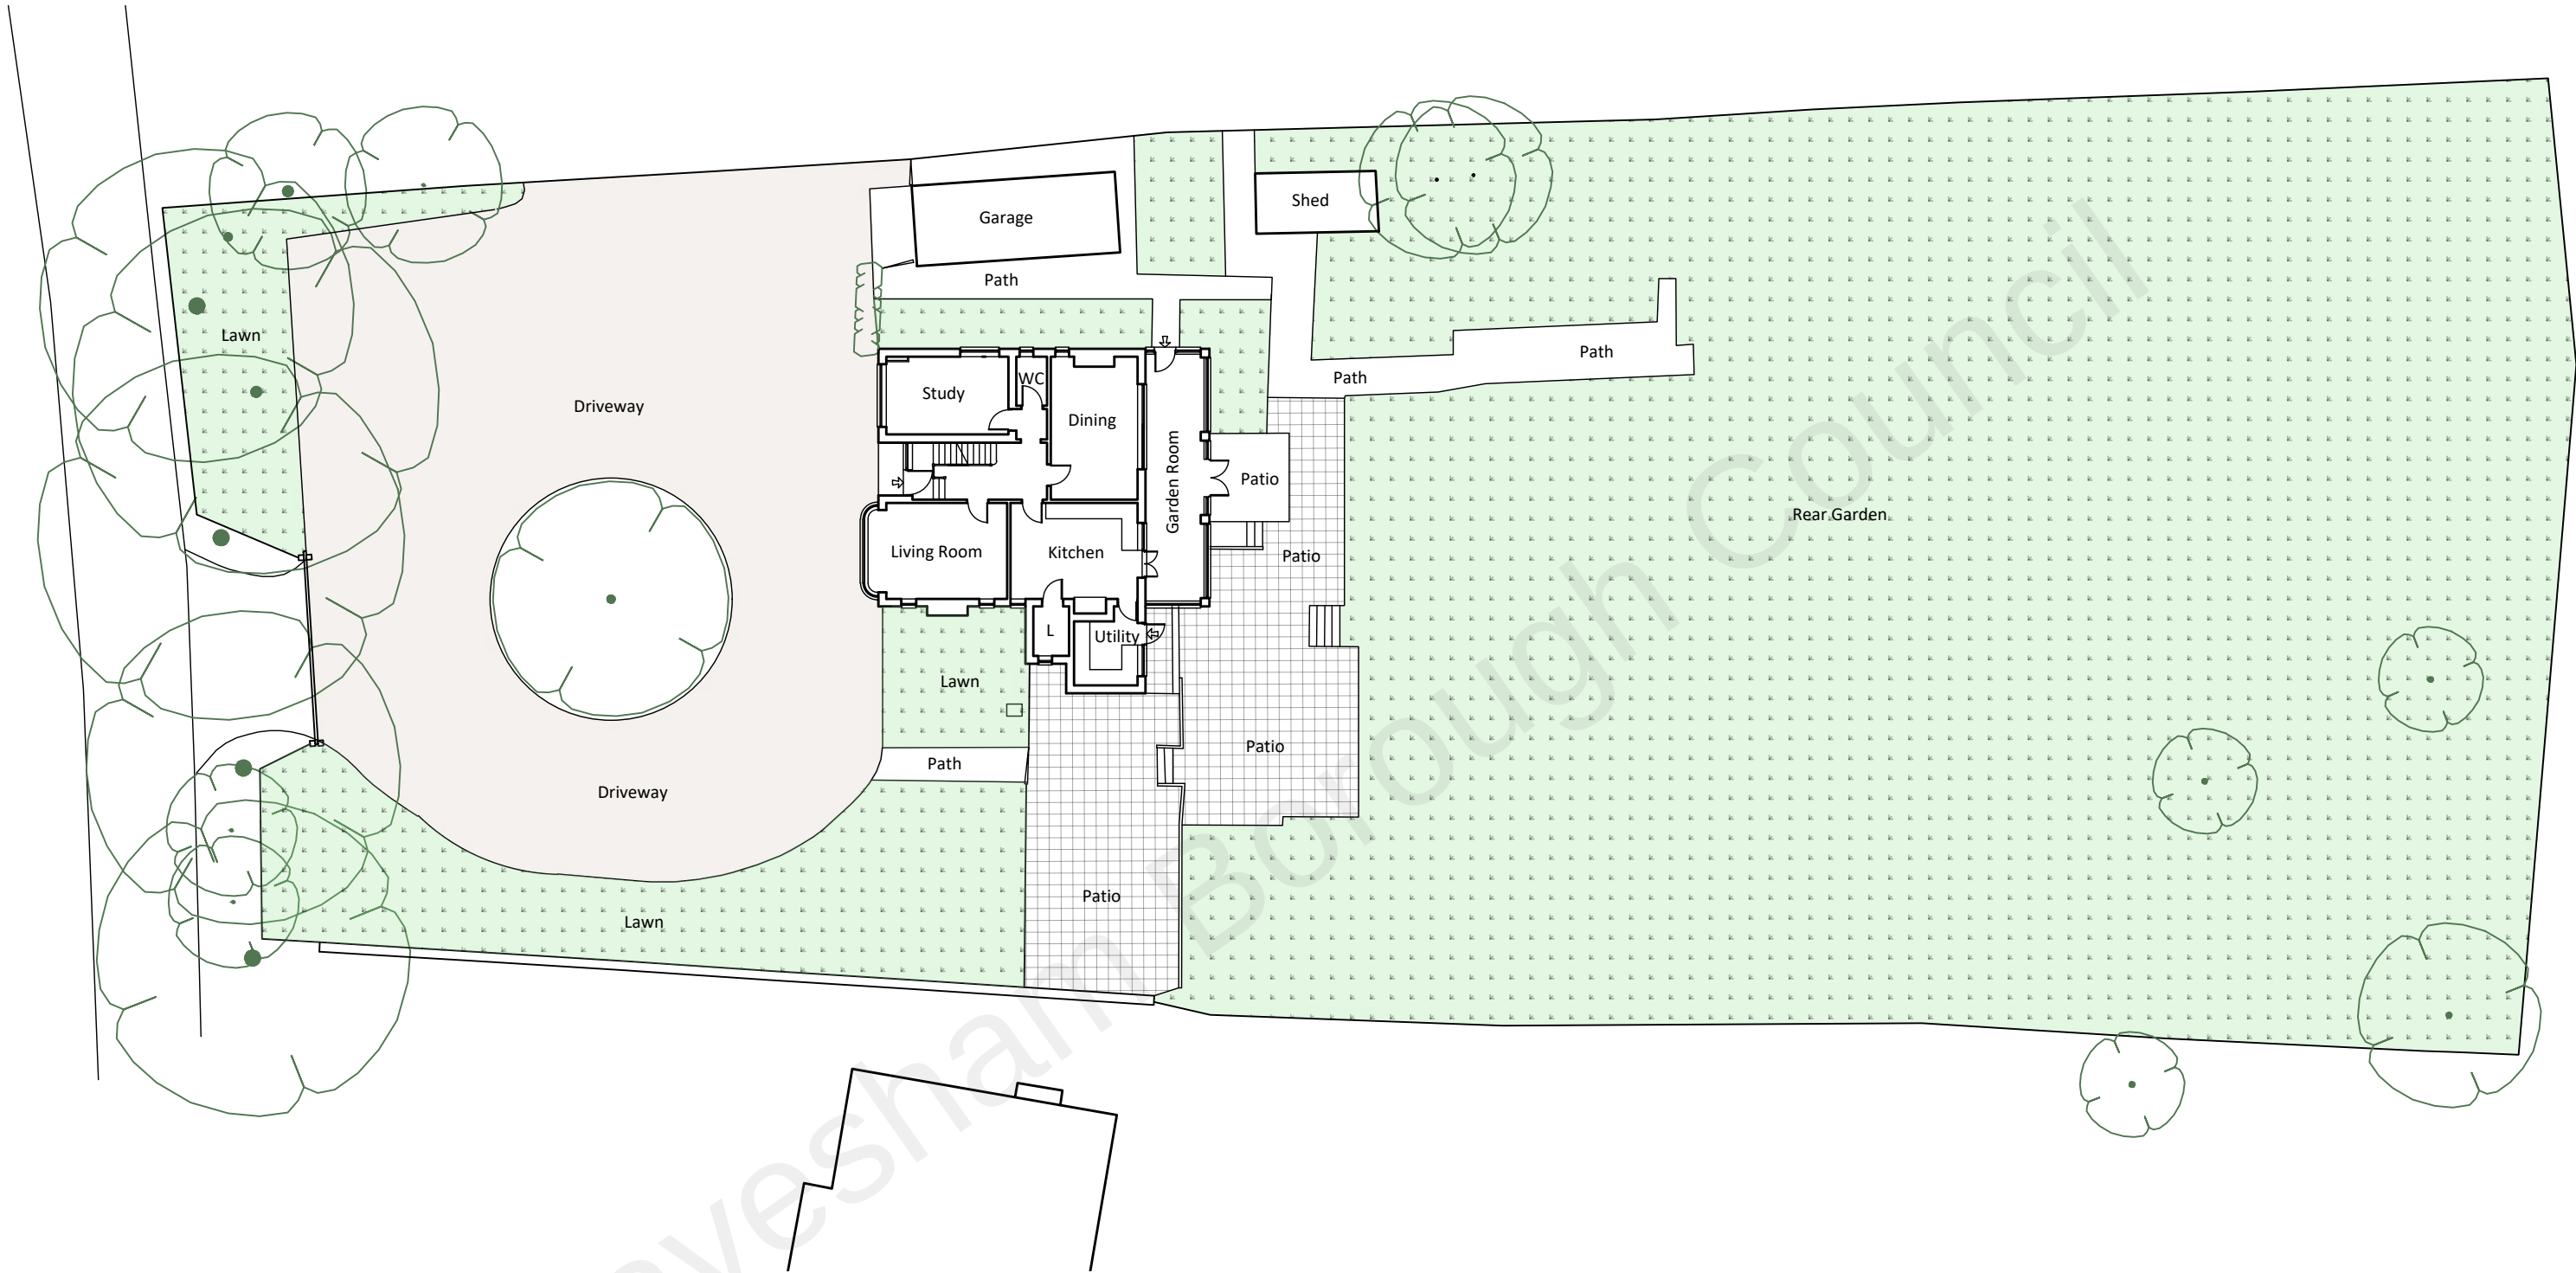

Block Plan  
As Existing

Scale 1:250

F O R A P P R O V A L

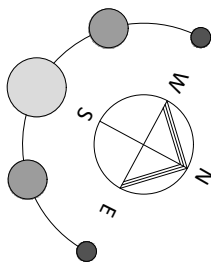

|                           |                                                           |                               |                |                |
|---------------------------|-----------------------------------------------------------|-------------------------------|----------------|----------------|
| CLIENT<br>Mr & Mrs Molloy | PROJECT<br>High Ridge Pear Tree Lane Shorne Kent DA12 3JU | DRAWN<br>April 2021           | SCALE<br>1:250 | DWG SIZE<br>A3 |
| WORK STAGE<br>Planning    | DRAWING<br>Site / Block Plan - As Existing                | DRAWING NO.<br>SP-480-P-10-05 | REVISION       |                |