


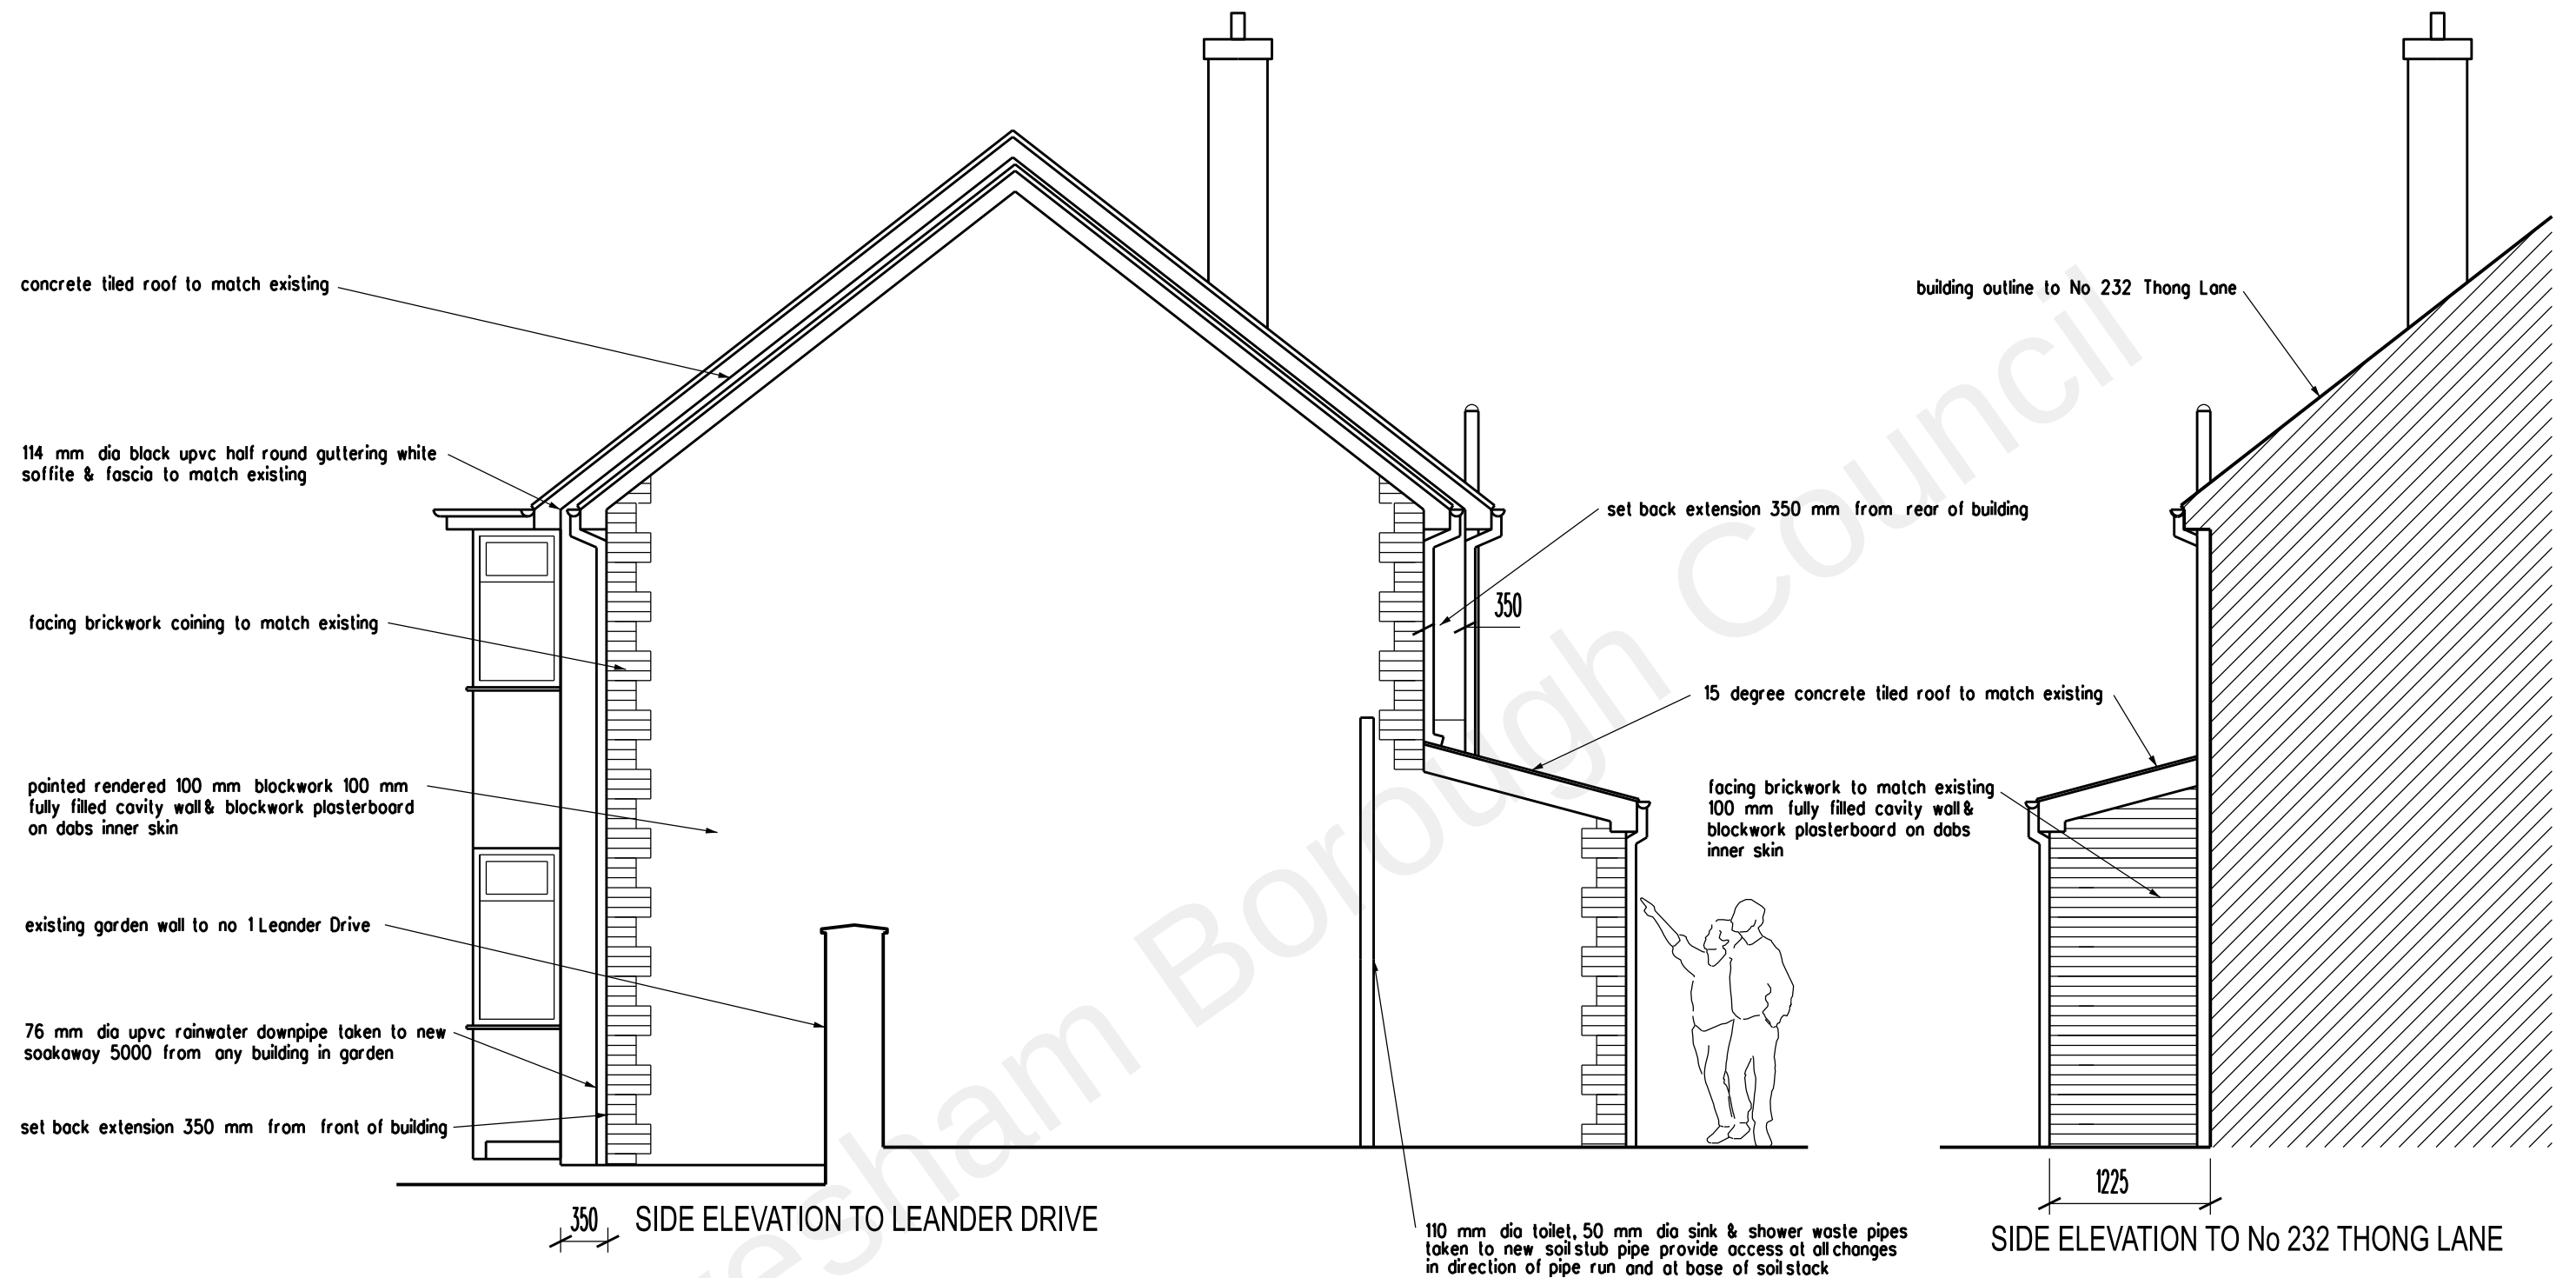

A. Redrawn. 09/08/22
REVISION DATE

ARCHITECT
TA ARCHITECTS
11 JOYDENS WOOD ROAD BEXLEY
KENT DA5 2HS Tel 07905 130591
ta140256@googlemail.com

JOB
PROPOSED DOUBLE STOREY
SIDE EXTENSION
AT 1 LEANDER DRIVE
GRAVESEND KENT DA12 4NF

DRAWING
PROPOSED SIDE ELEVATIONS
FACING LEANDER DRIVE AND
No 232 THONG LANE

SCALE 1:50 AT A3 DATE JUNE 2022

DRAWING NO.
JP/09 A