NOTE:
All measurements to be checked on site.
This drawing is prepared for planning purposes only.

www.theplanningman.co.uk
t: 01372 897891
e: enquiries@theplanningman.co.uk
THE PLANNING MAN .CO.UK

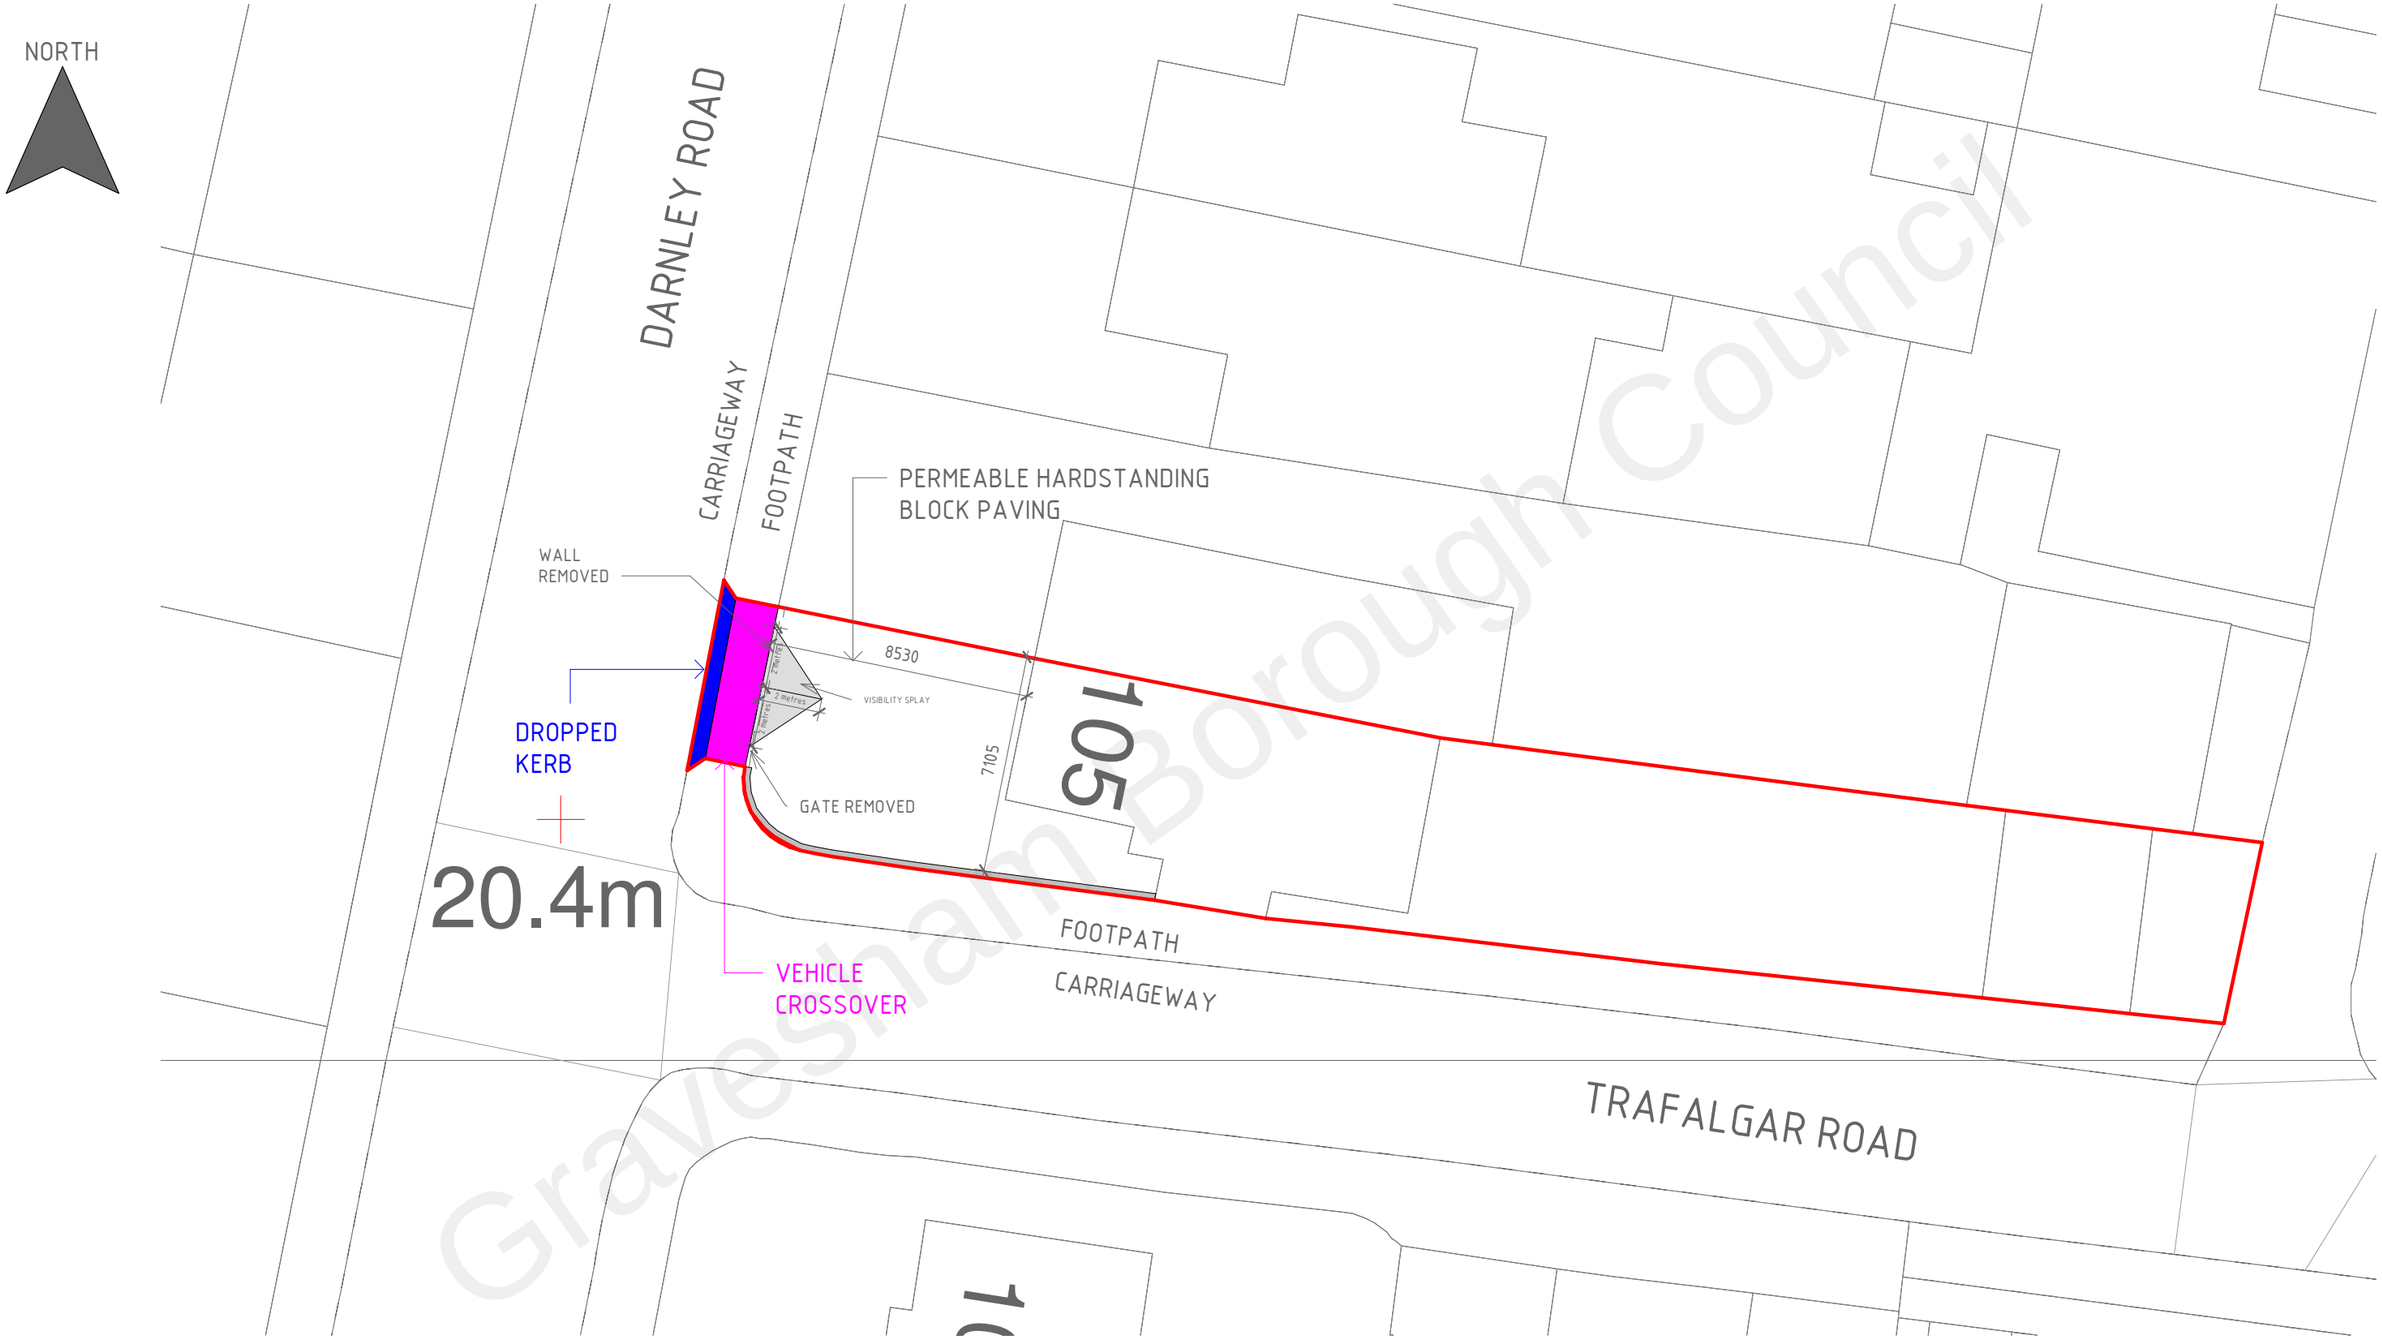

Gravesham Borough Council

03/PSP - PROPOSED SITE PLAN
1 : 200

0m 4m 8m 12m 16m 20m

VISUAL SCALE 1:200 @ A3

PROJECT NO.
609
PROJECT ADDRESS:
105 DARNLEY ROAD, GRAVESEND, DA11 0SQ
SHEET NO: REV:
609/ 03
SCALE:
1 : 200 @A3
DRAWING TITLE:
PROPOSED SITE PLAN
DATE:
JUNE 2022