
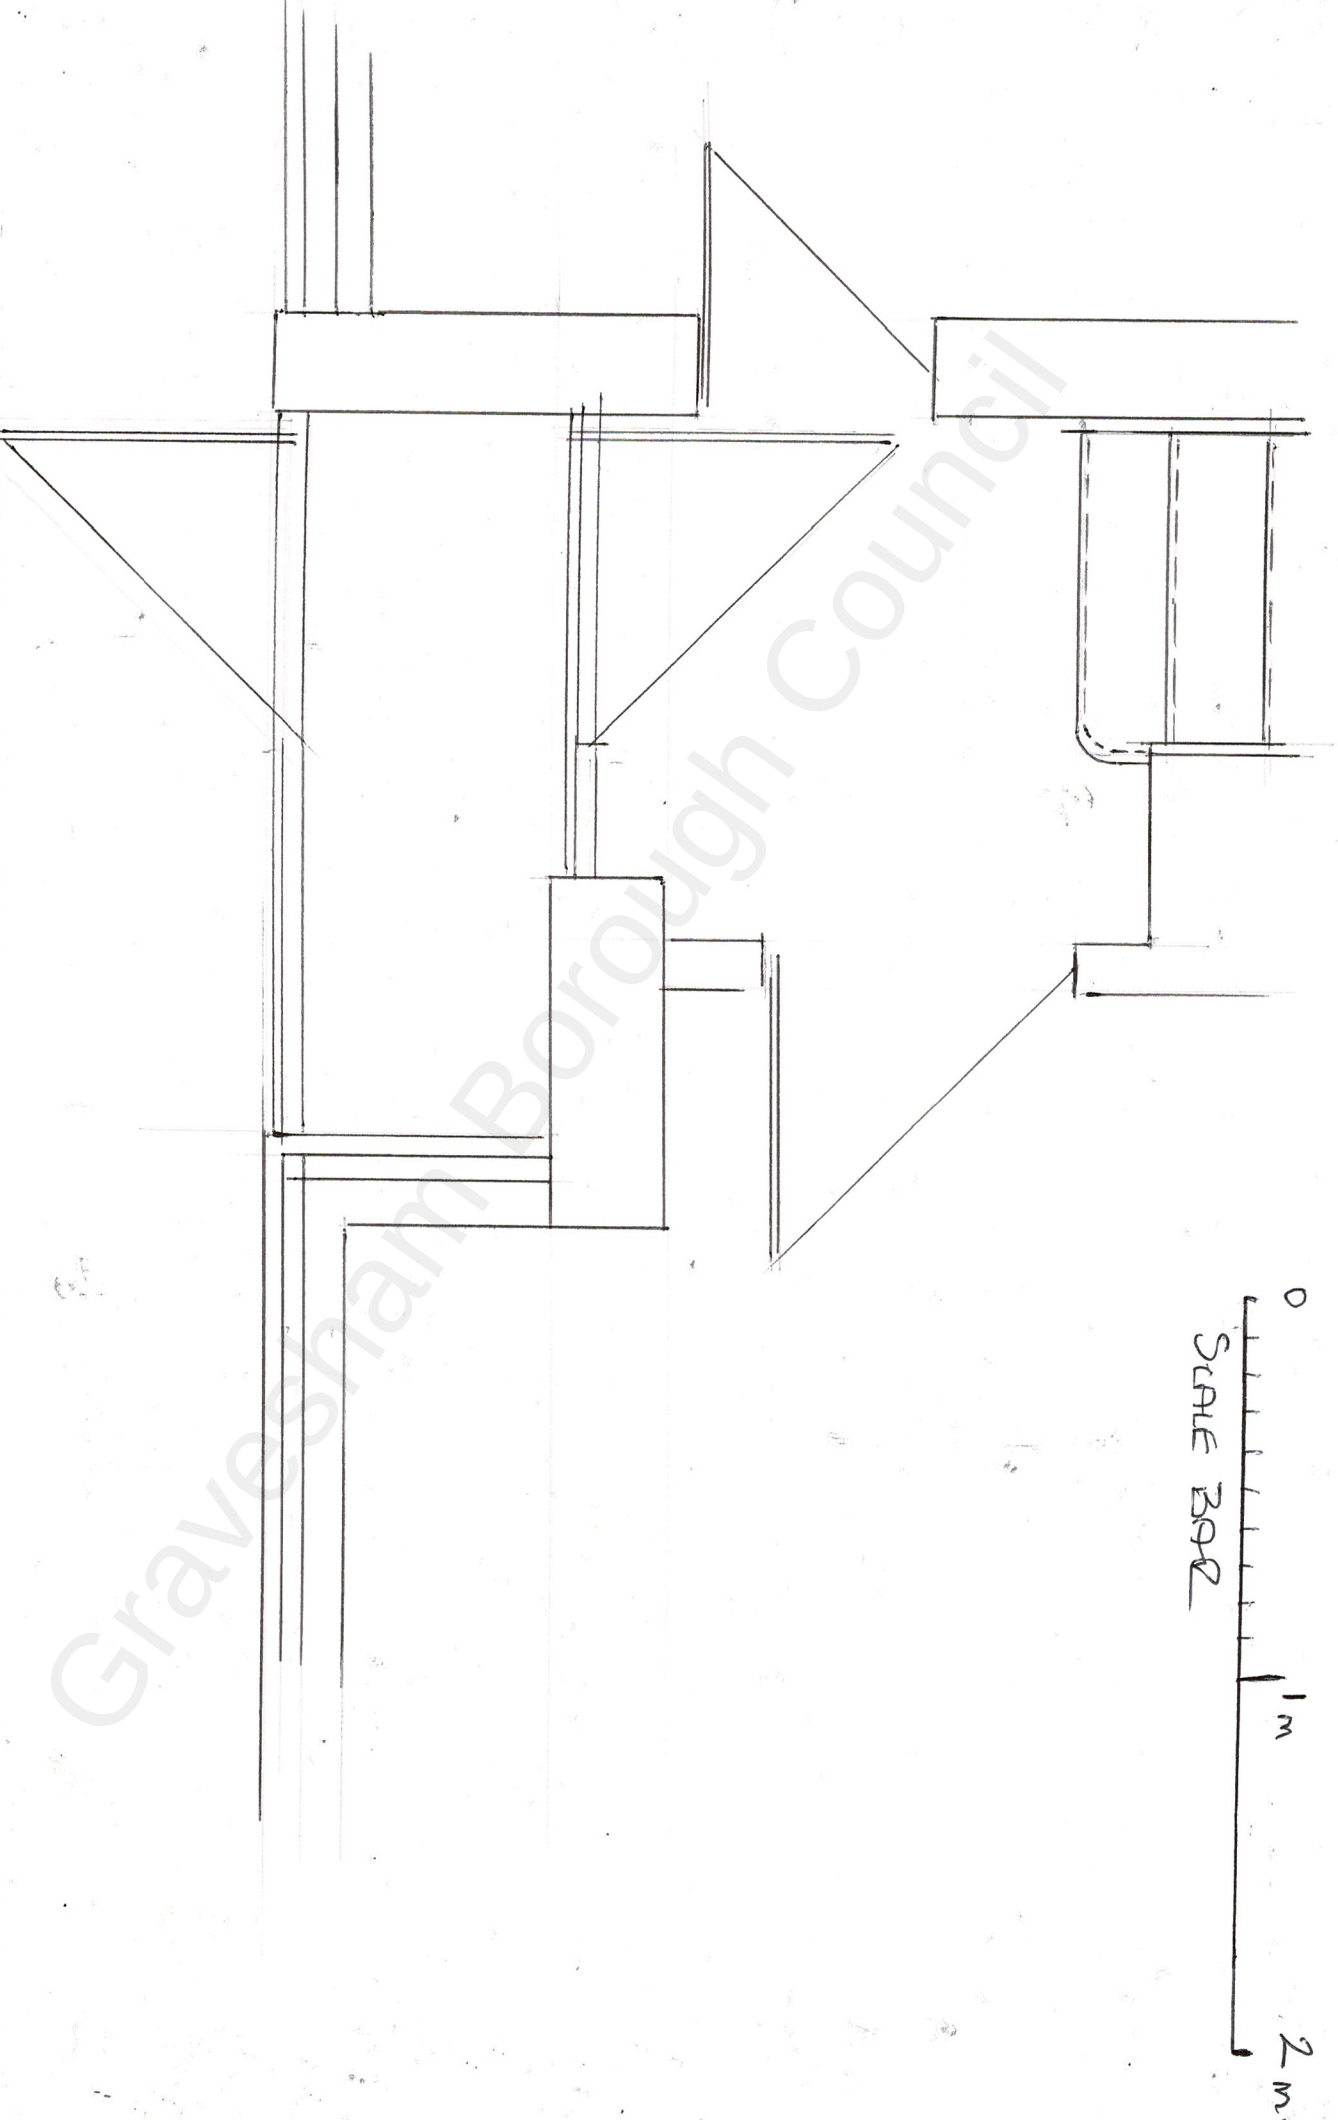


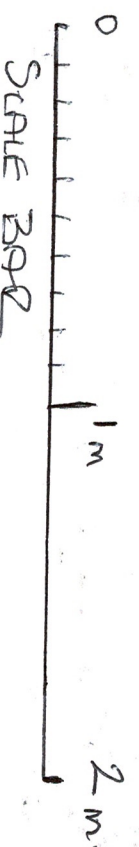

Title

EXISTING PLAN

Job

2 LUSKHAM CLOSE

Date

20.7.22

Dwn

W

Scale

1:20

W

005